



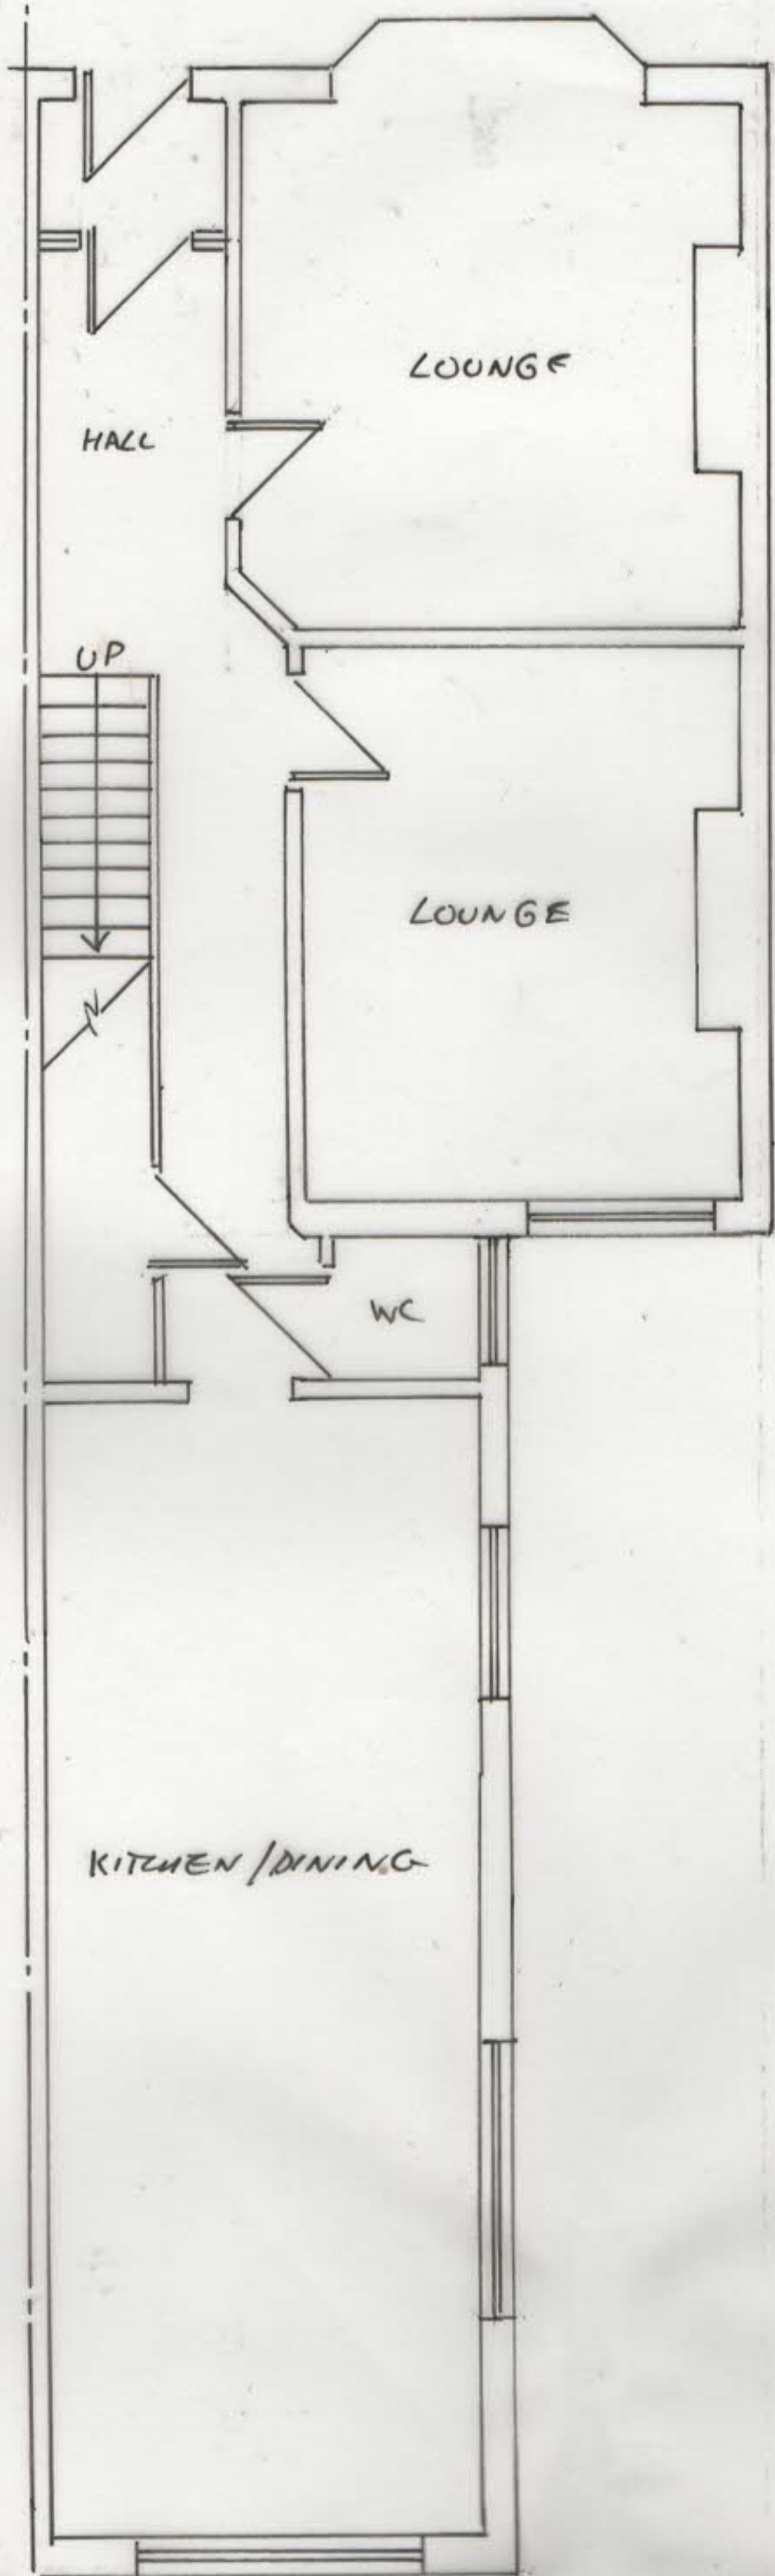

GROUND FLOOR 1:50

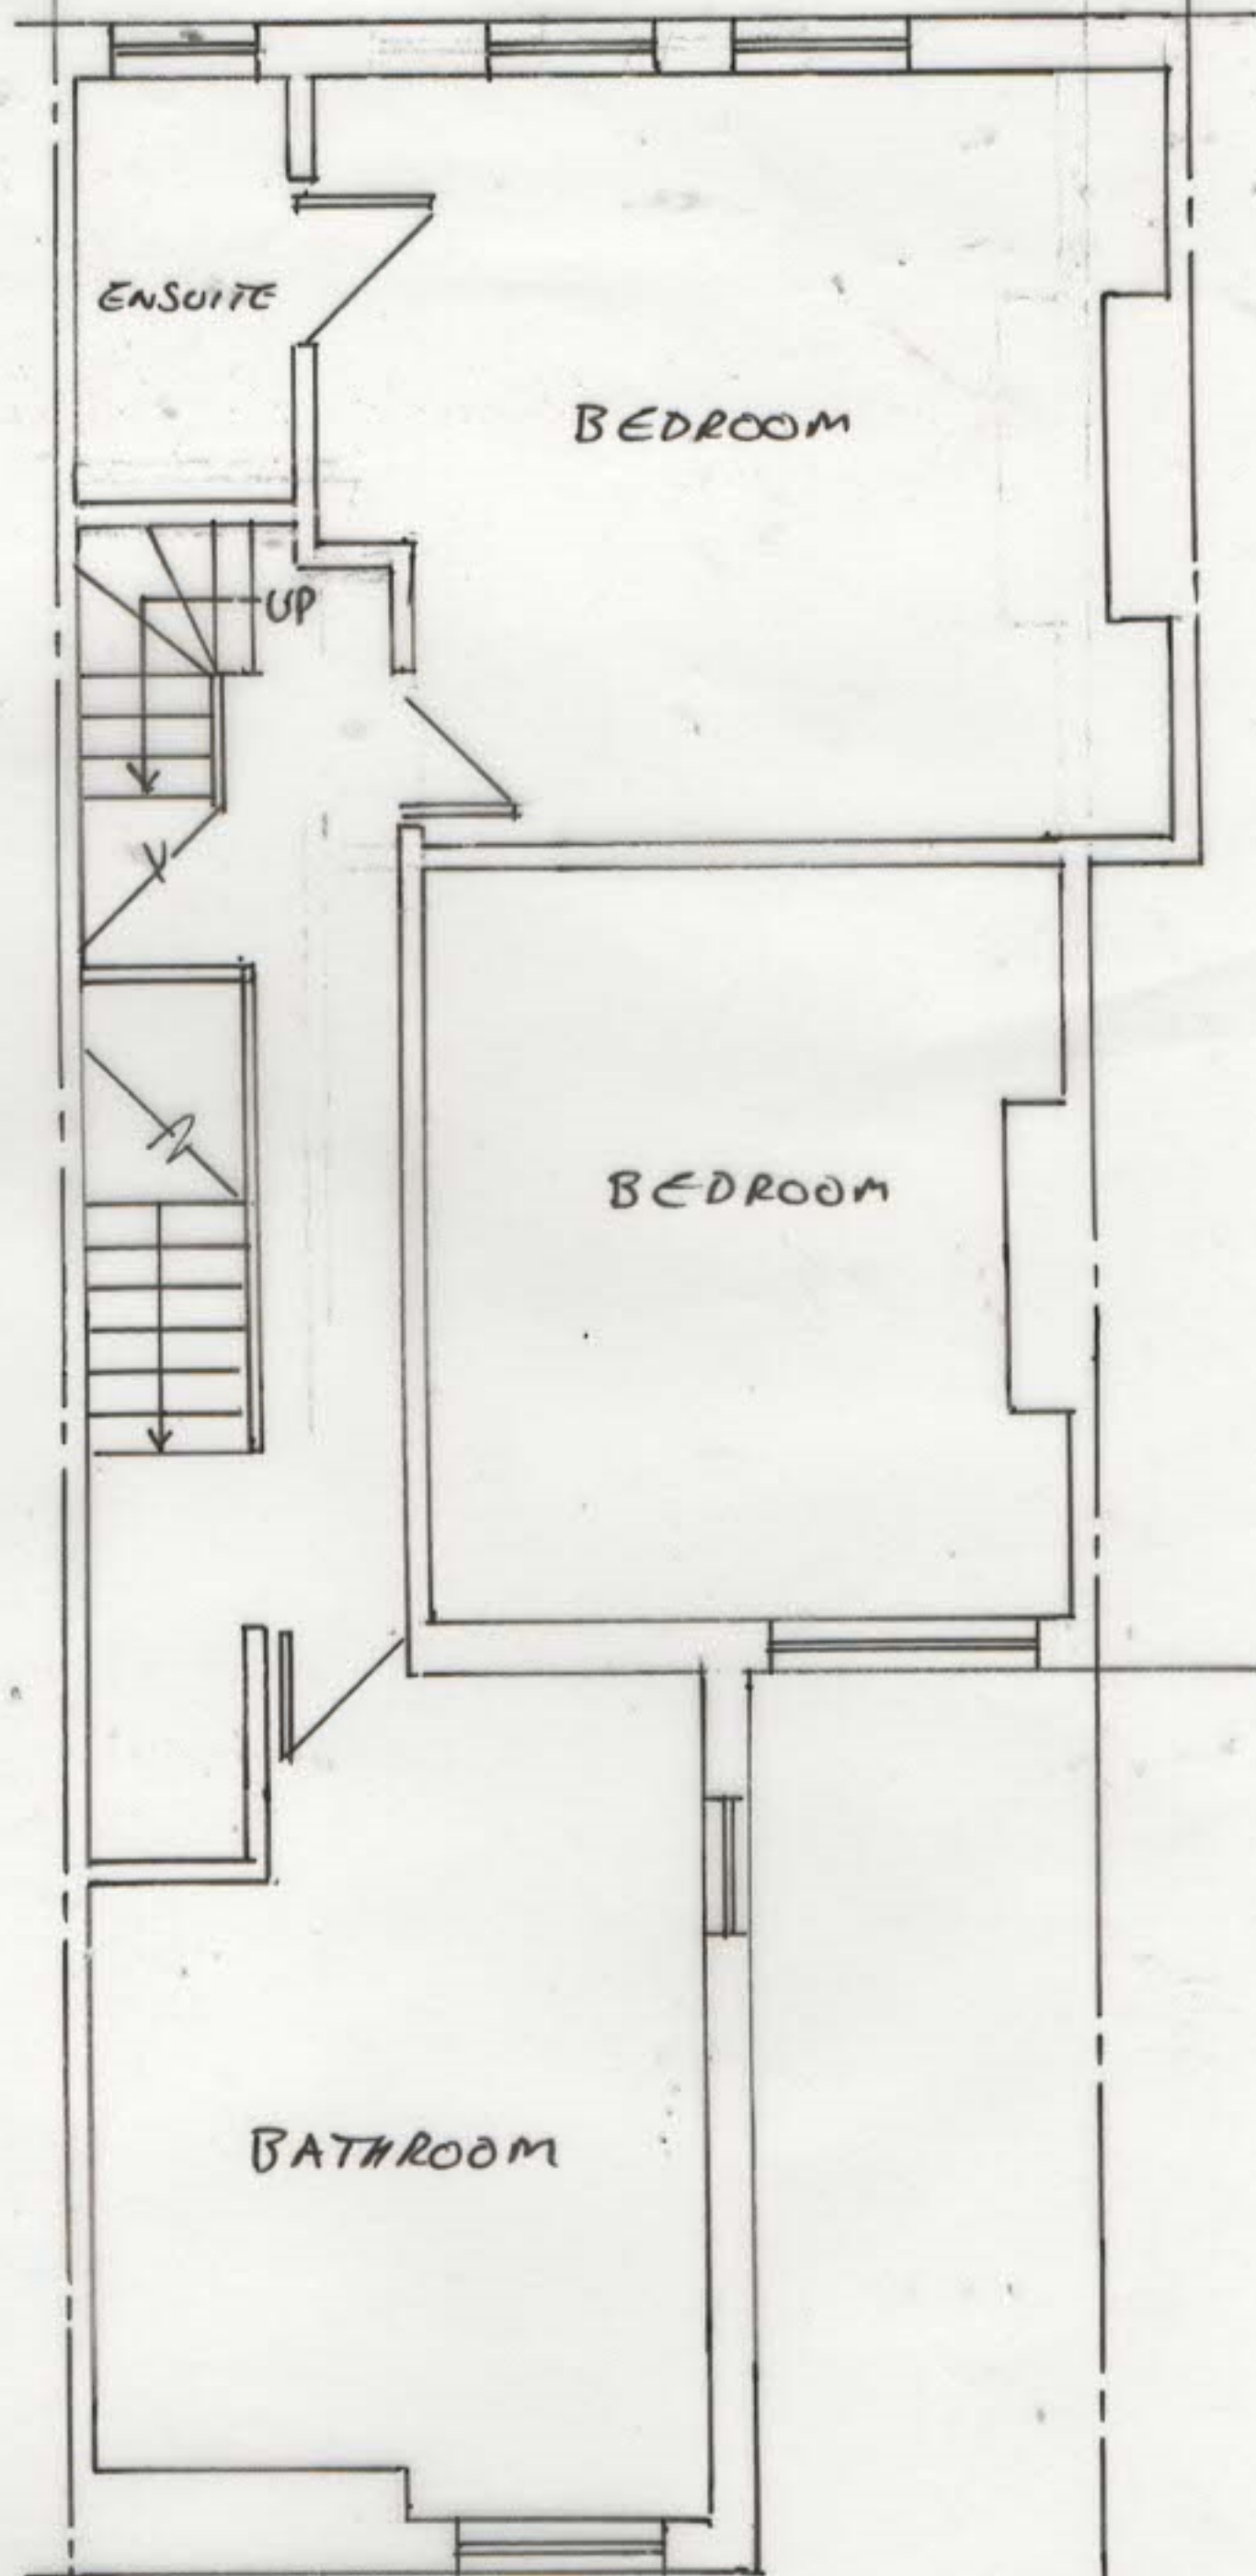

FIRST FLOOR 1:50



52 MOUNT ROAD
HINCKLEY LE10 1AT
PROPOSED FIRST FLOOR
REAR ADDITION &
REAR DORMER TO
EXISTING LOFT ROOM
SCALE: 1:50