


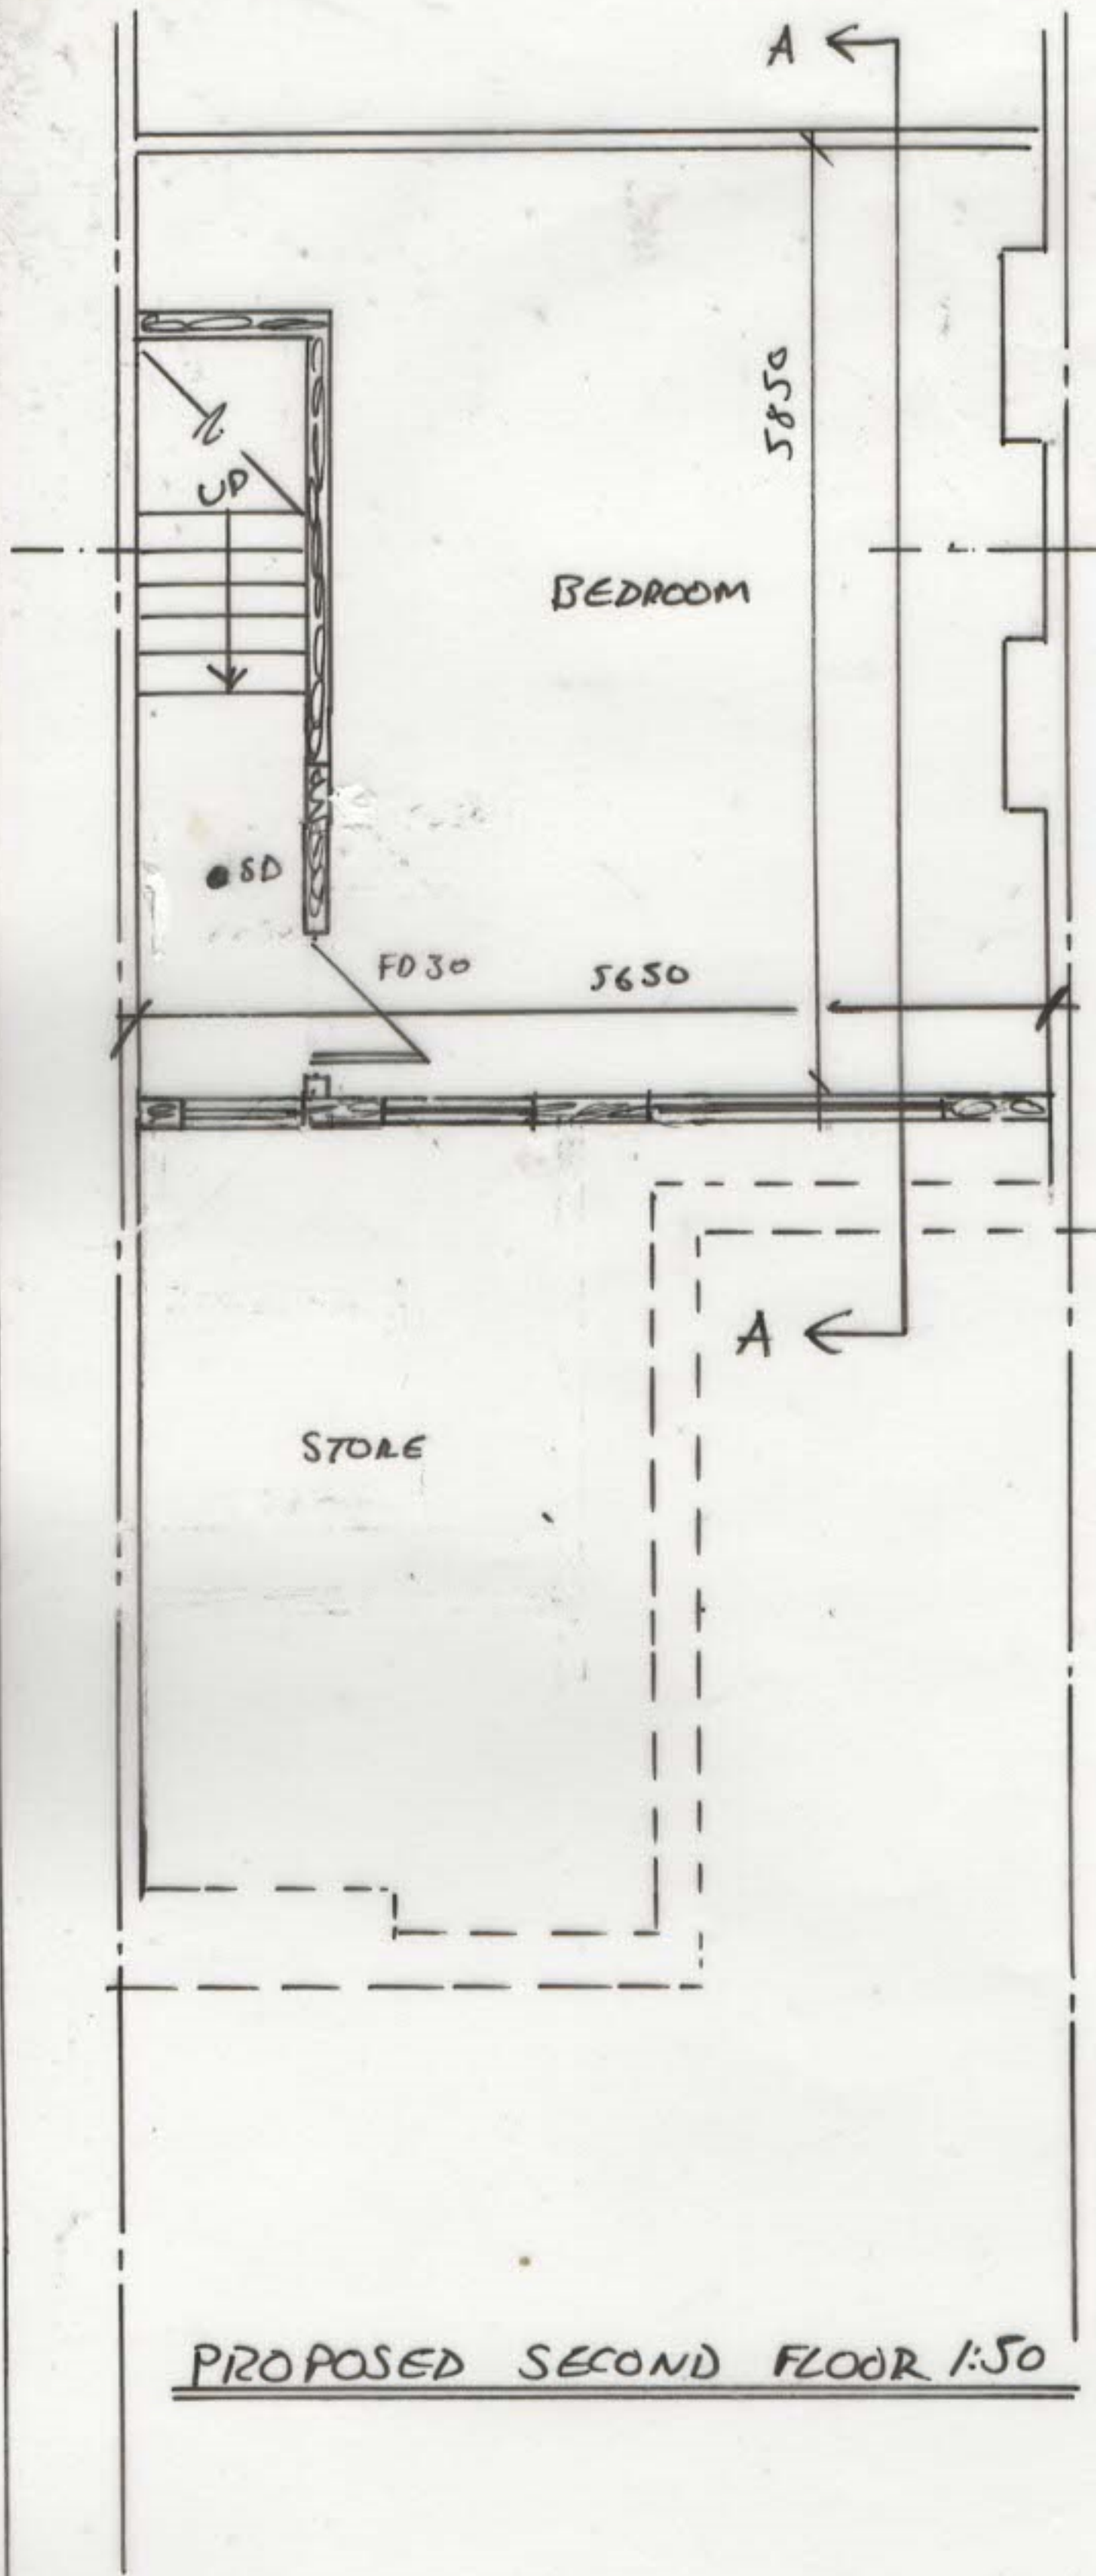

0 1 2 3 4 5m

SCALE BAR

RIDGE
LINE

BEDROOM

SD

FD 30

5650

A ←

STORE

PROPOSED SECOND FLOOR 1:50