
Markfield

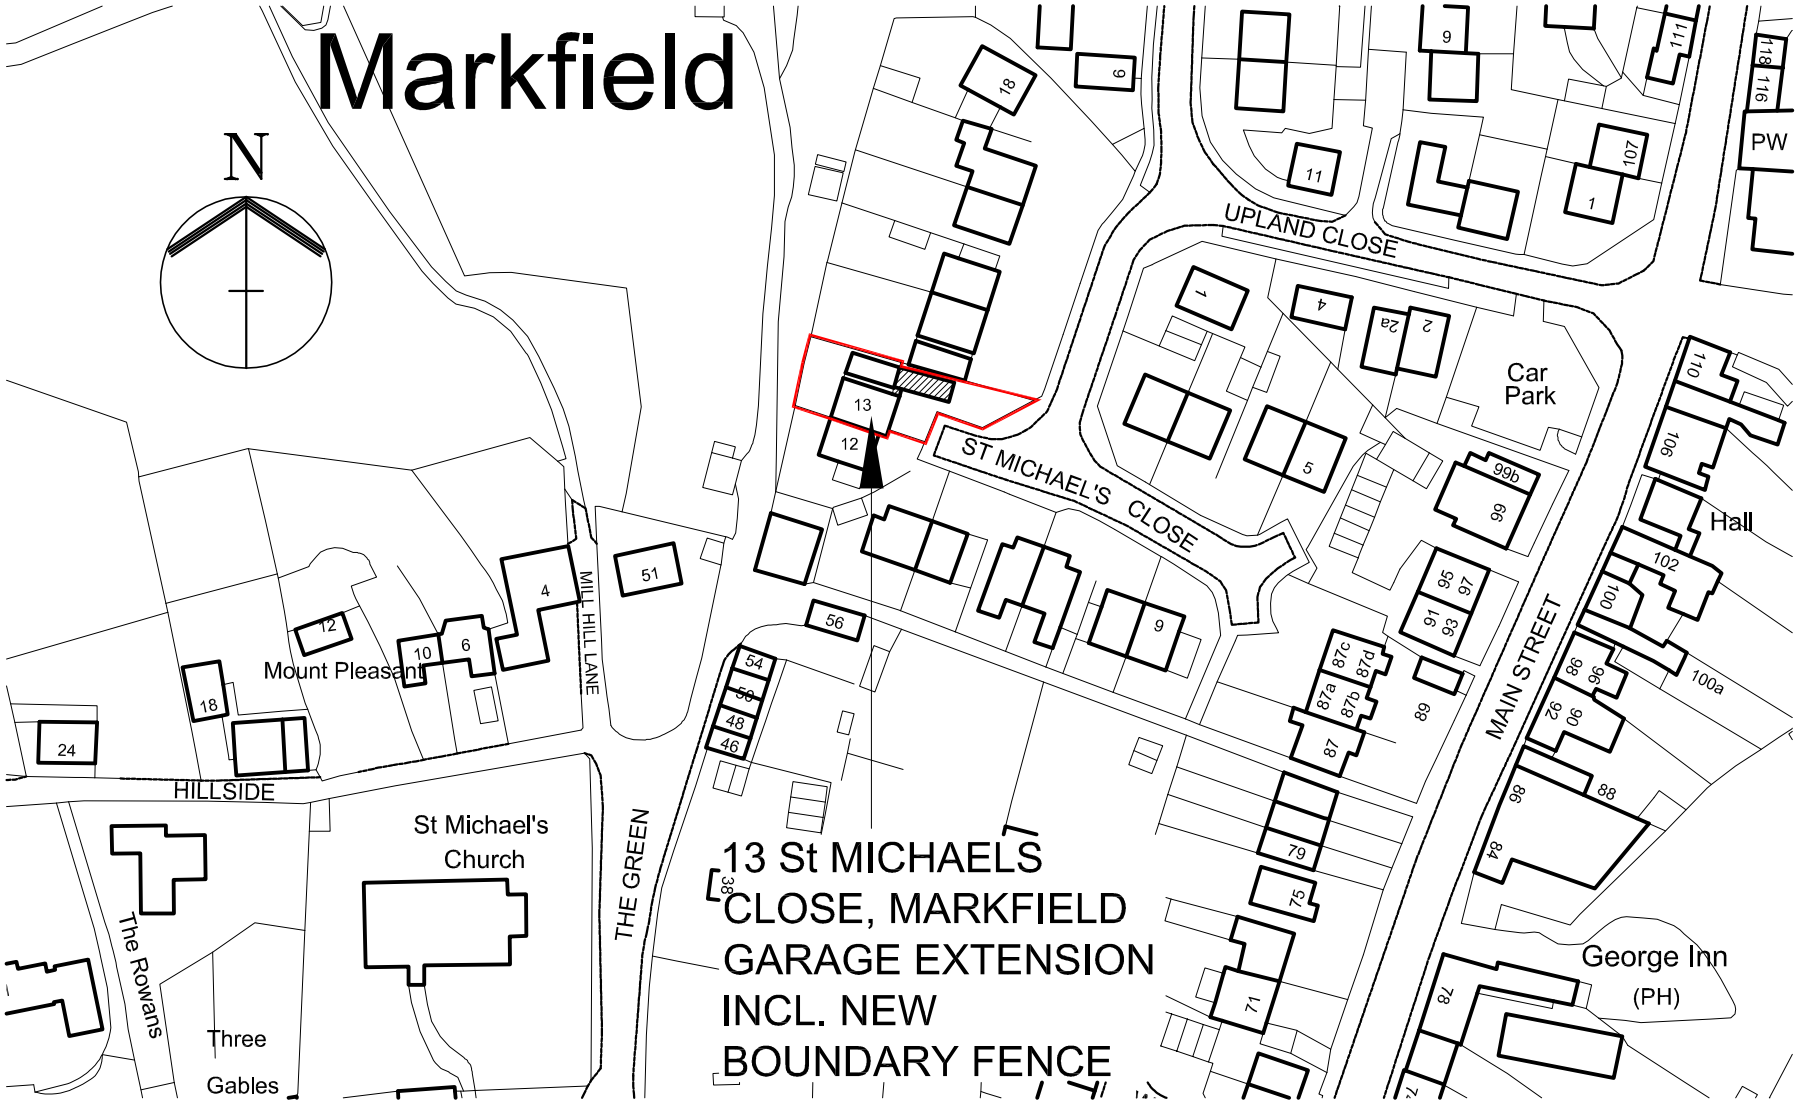

Scale 1:1250 0 10 15 20 30 40 50 60 70 80 90 100m

...

CLIENT Mr & Mrs ROSSA		A4 Sheet
PROJECT 13 St. MICHAELS CLOSE MARKFIELD, LEICS., LE67 9WR LOCATION PLAN		

scale 1:1250	drawn JPP	drawing no. 2
job no. 1	date June 2008	rev. A
Tel (07891) 727123		