



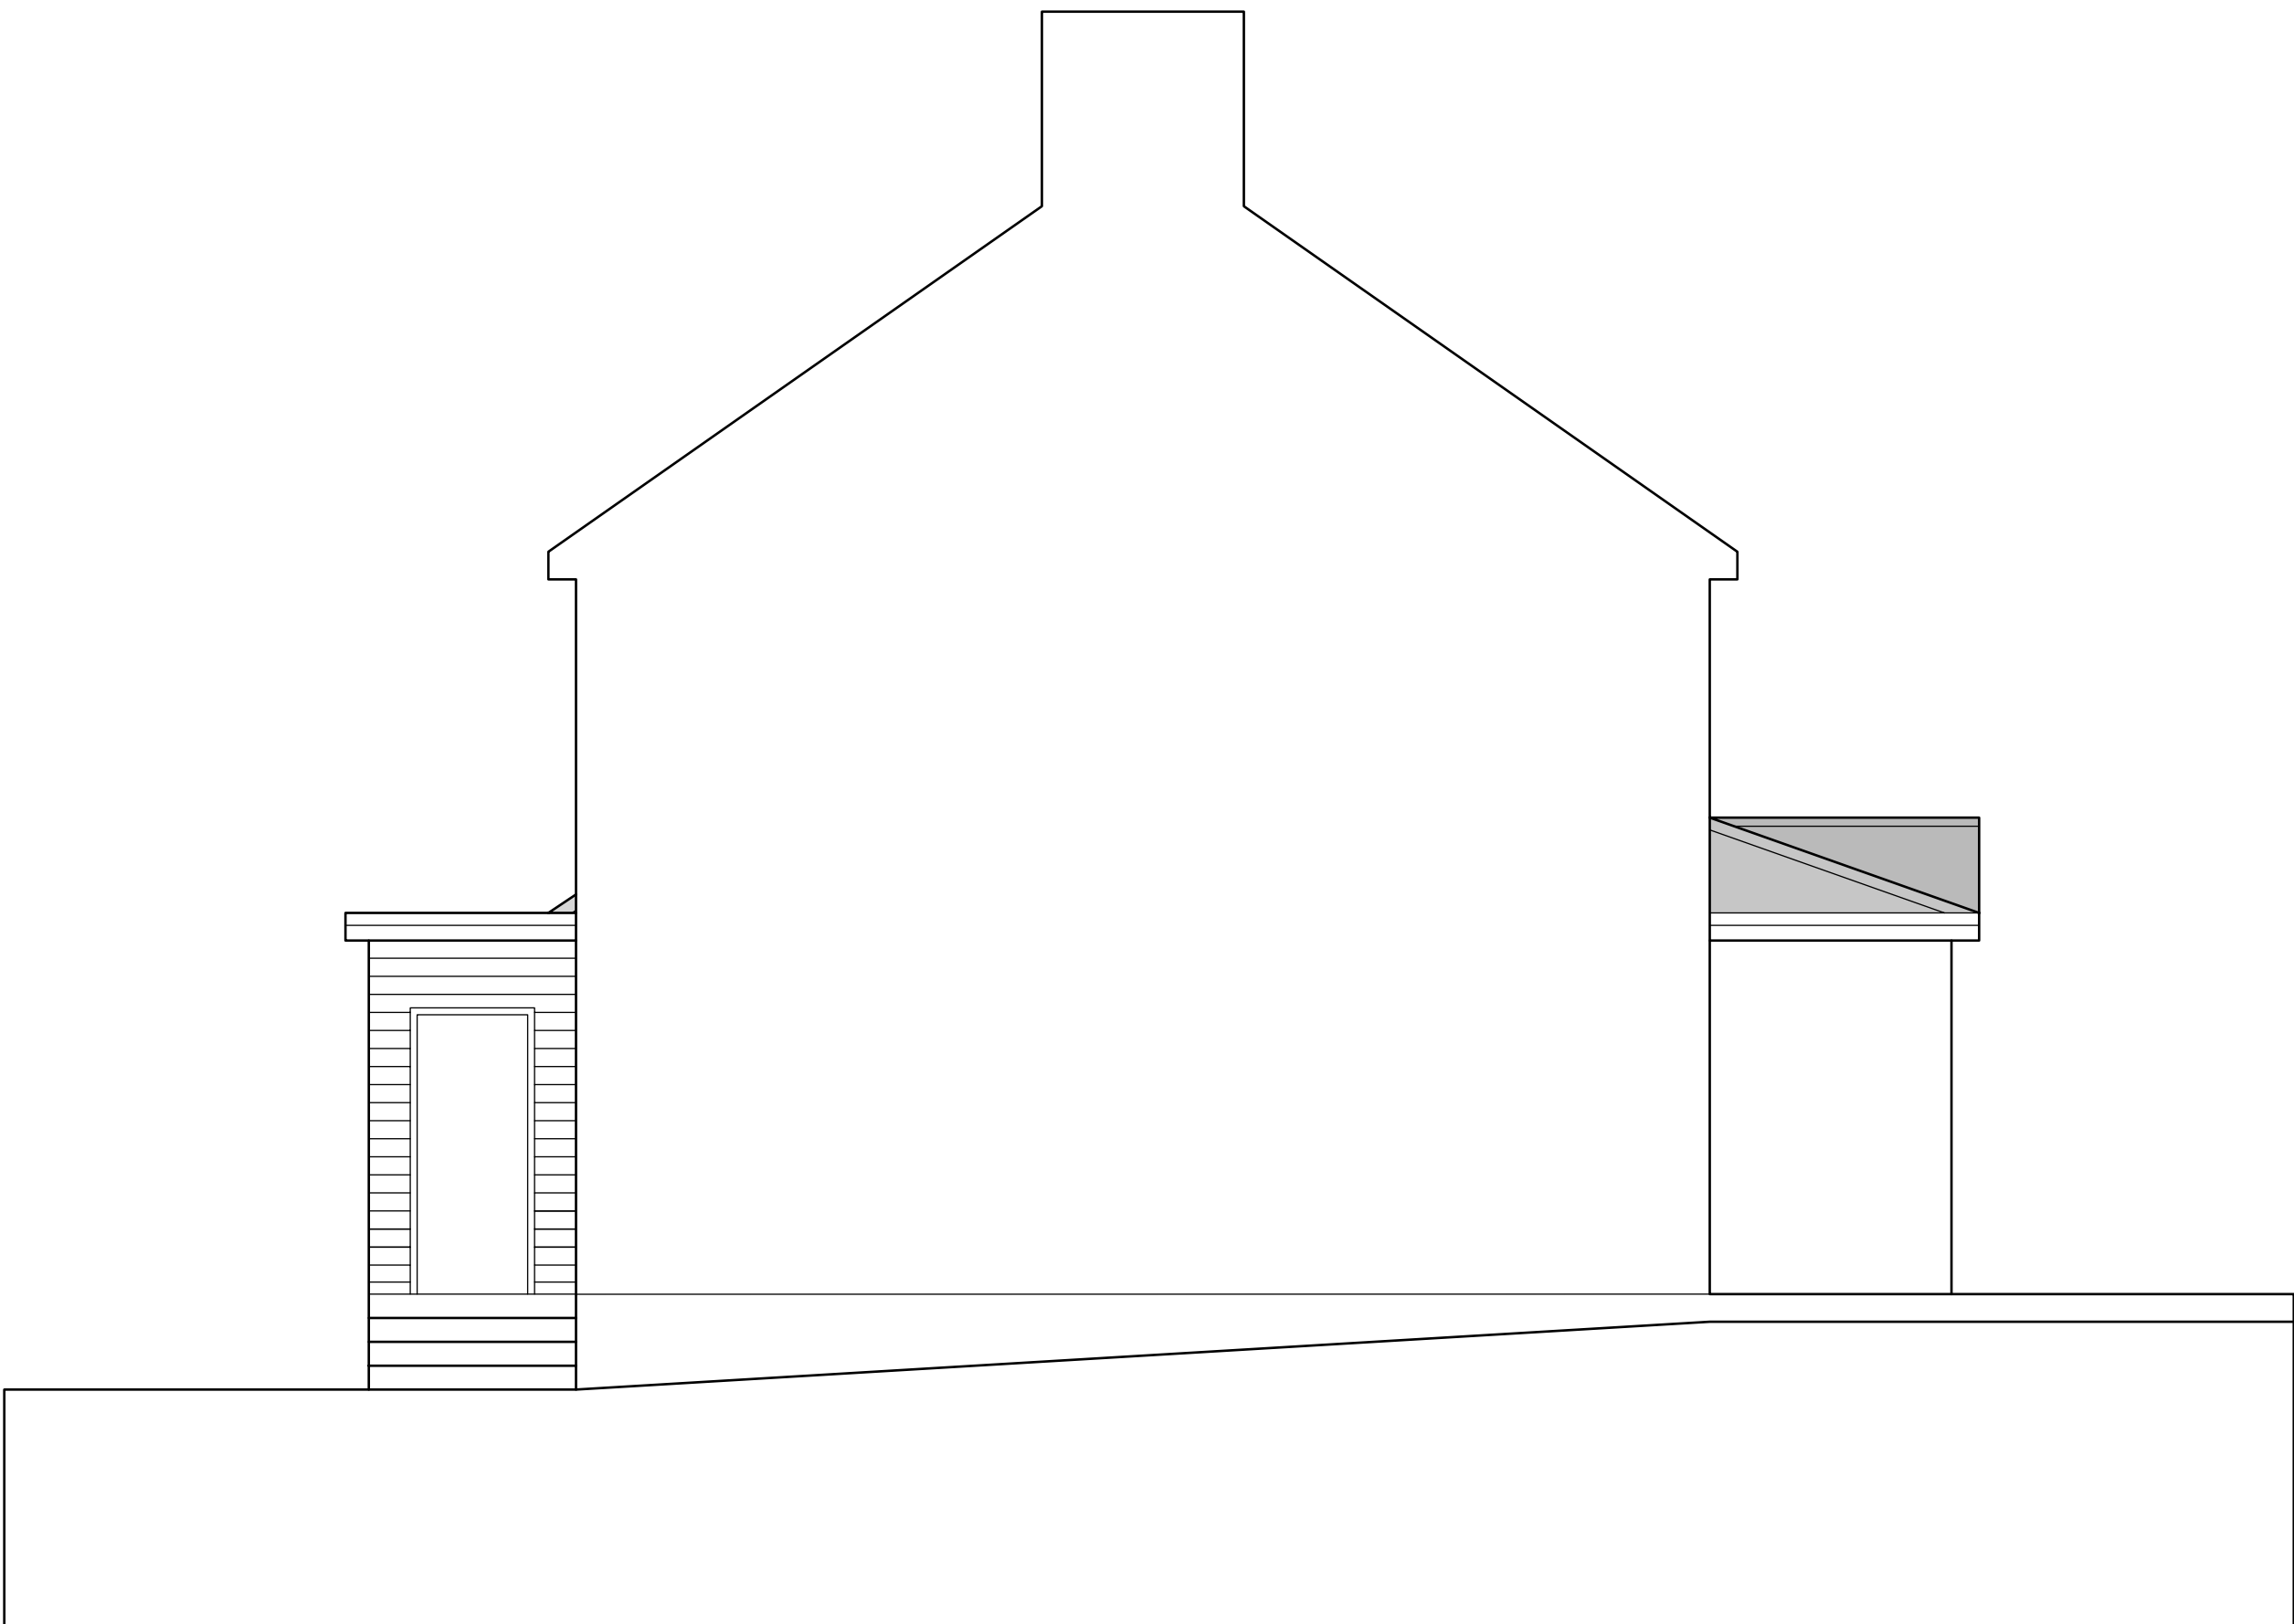


SOUTH WEST ELEVATION




NORTH WEST ELEVATION

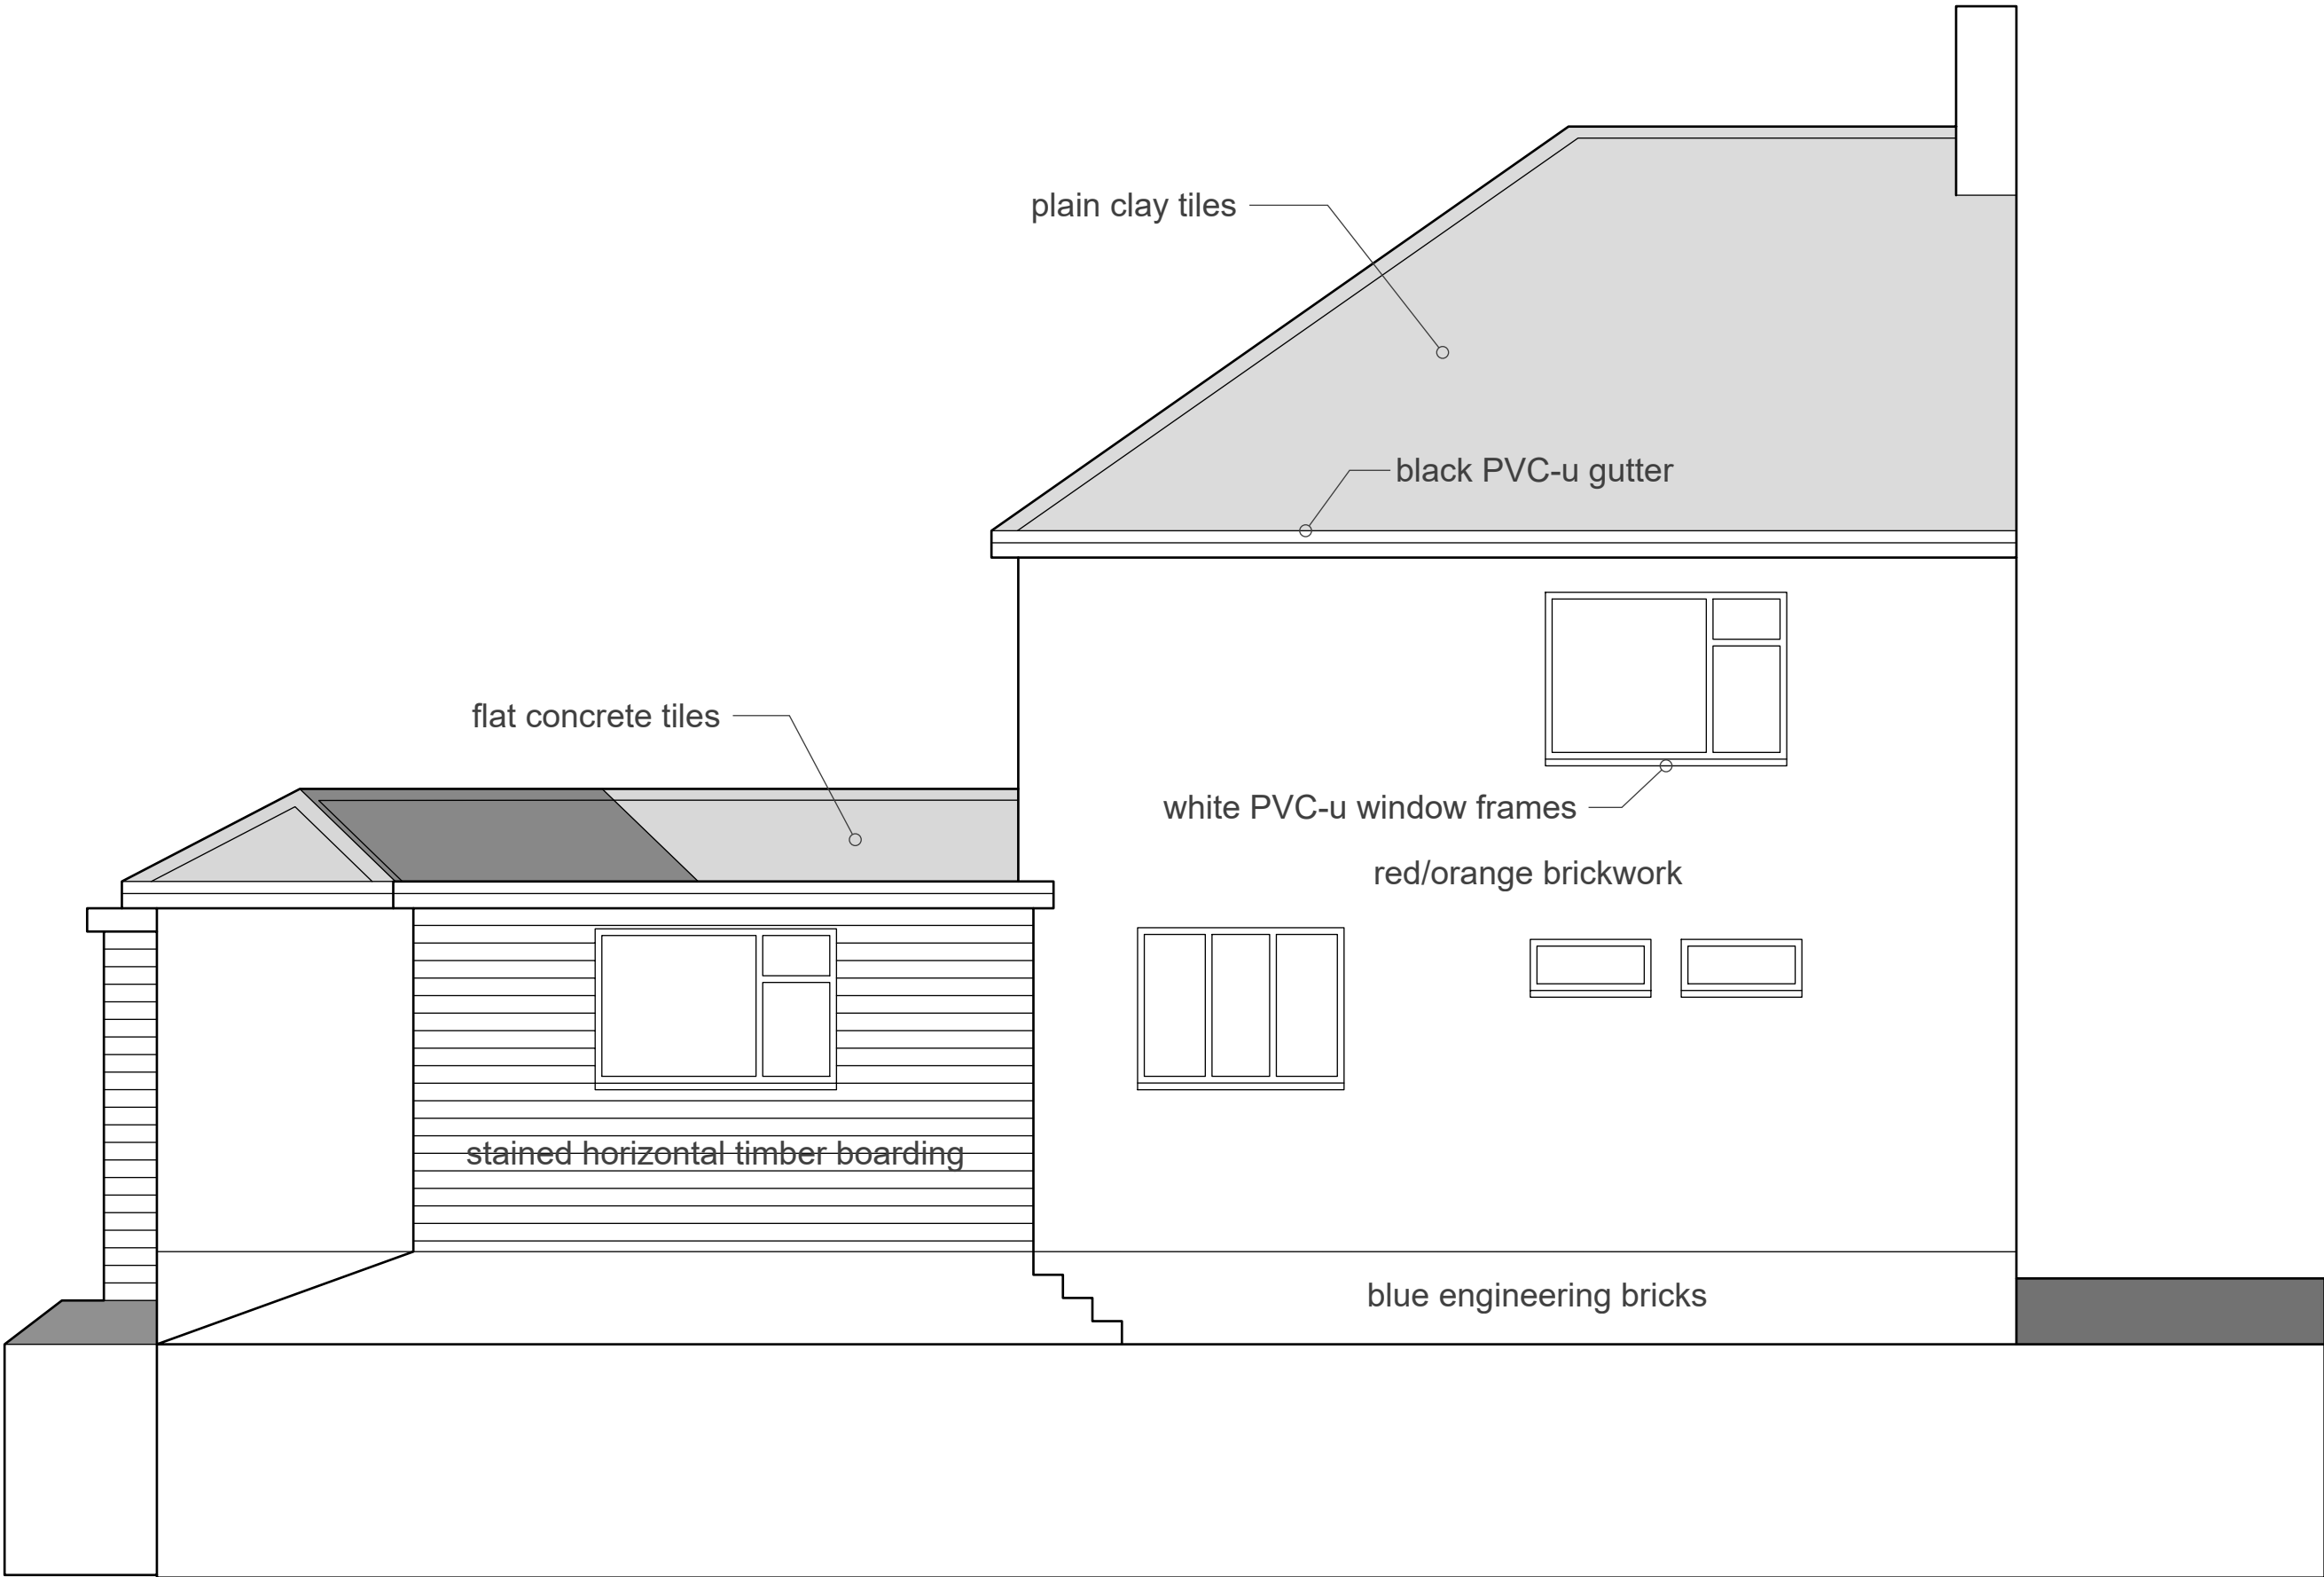

NORTH EAST ELEVATION

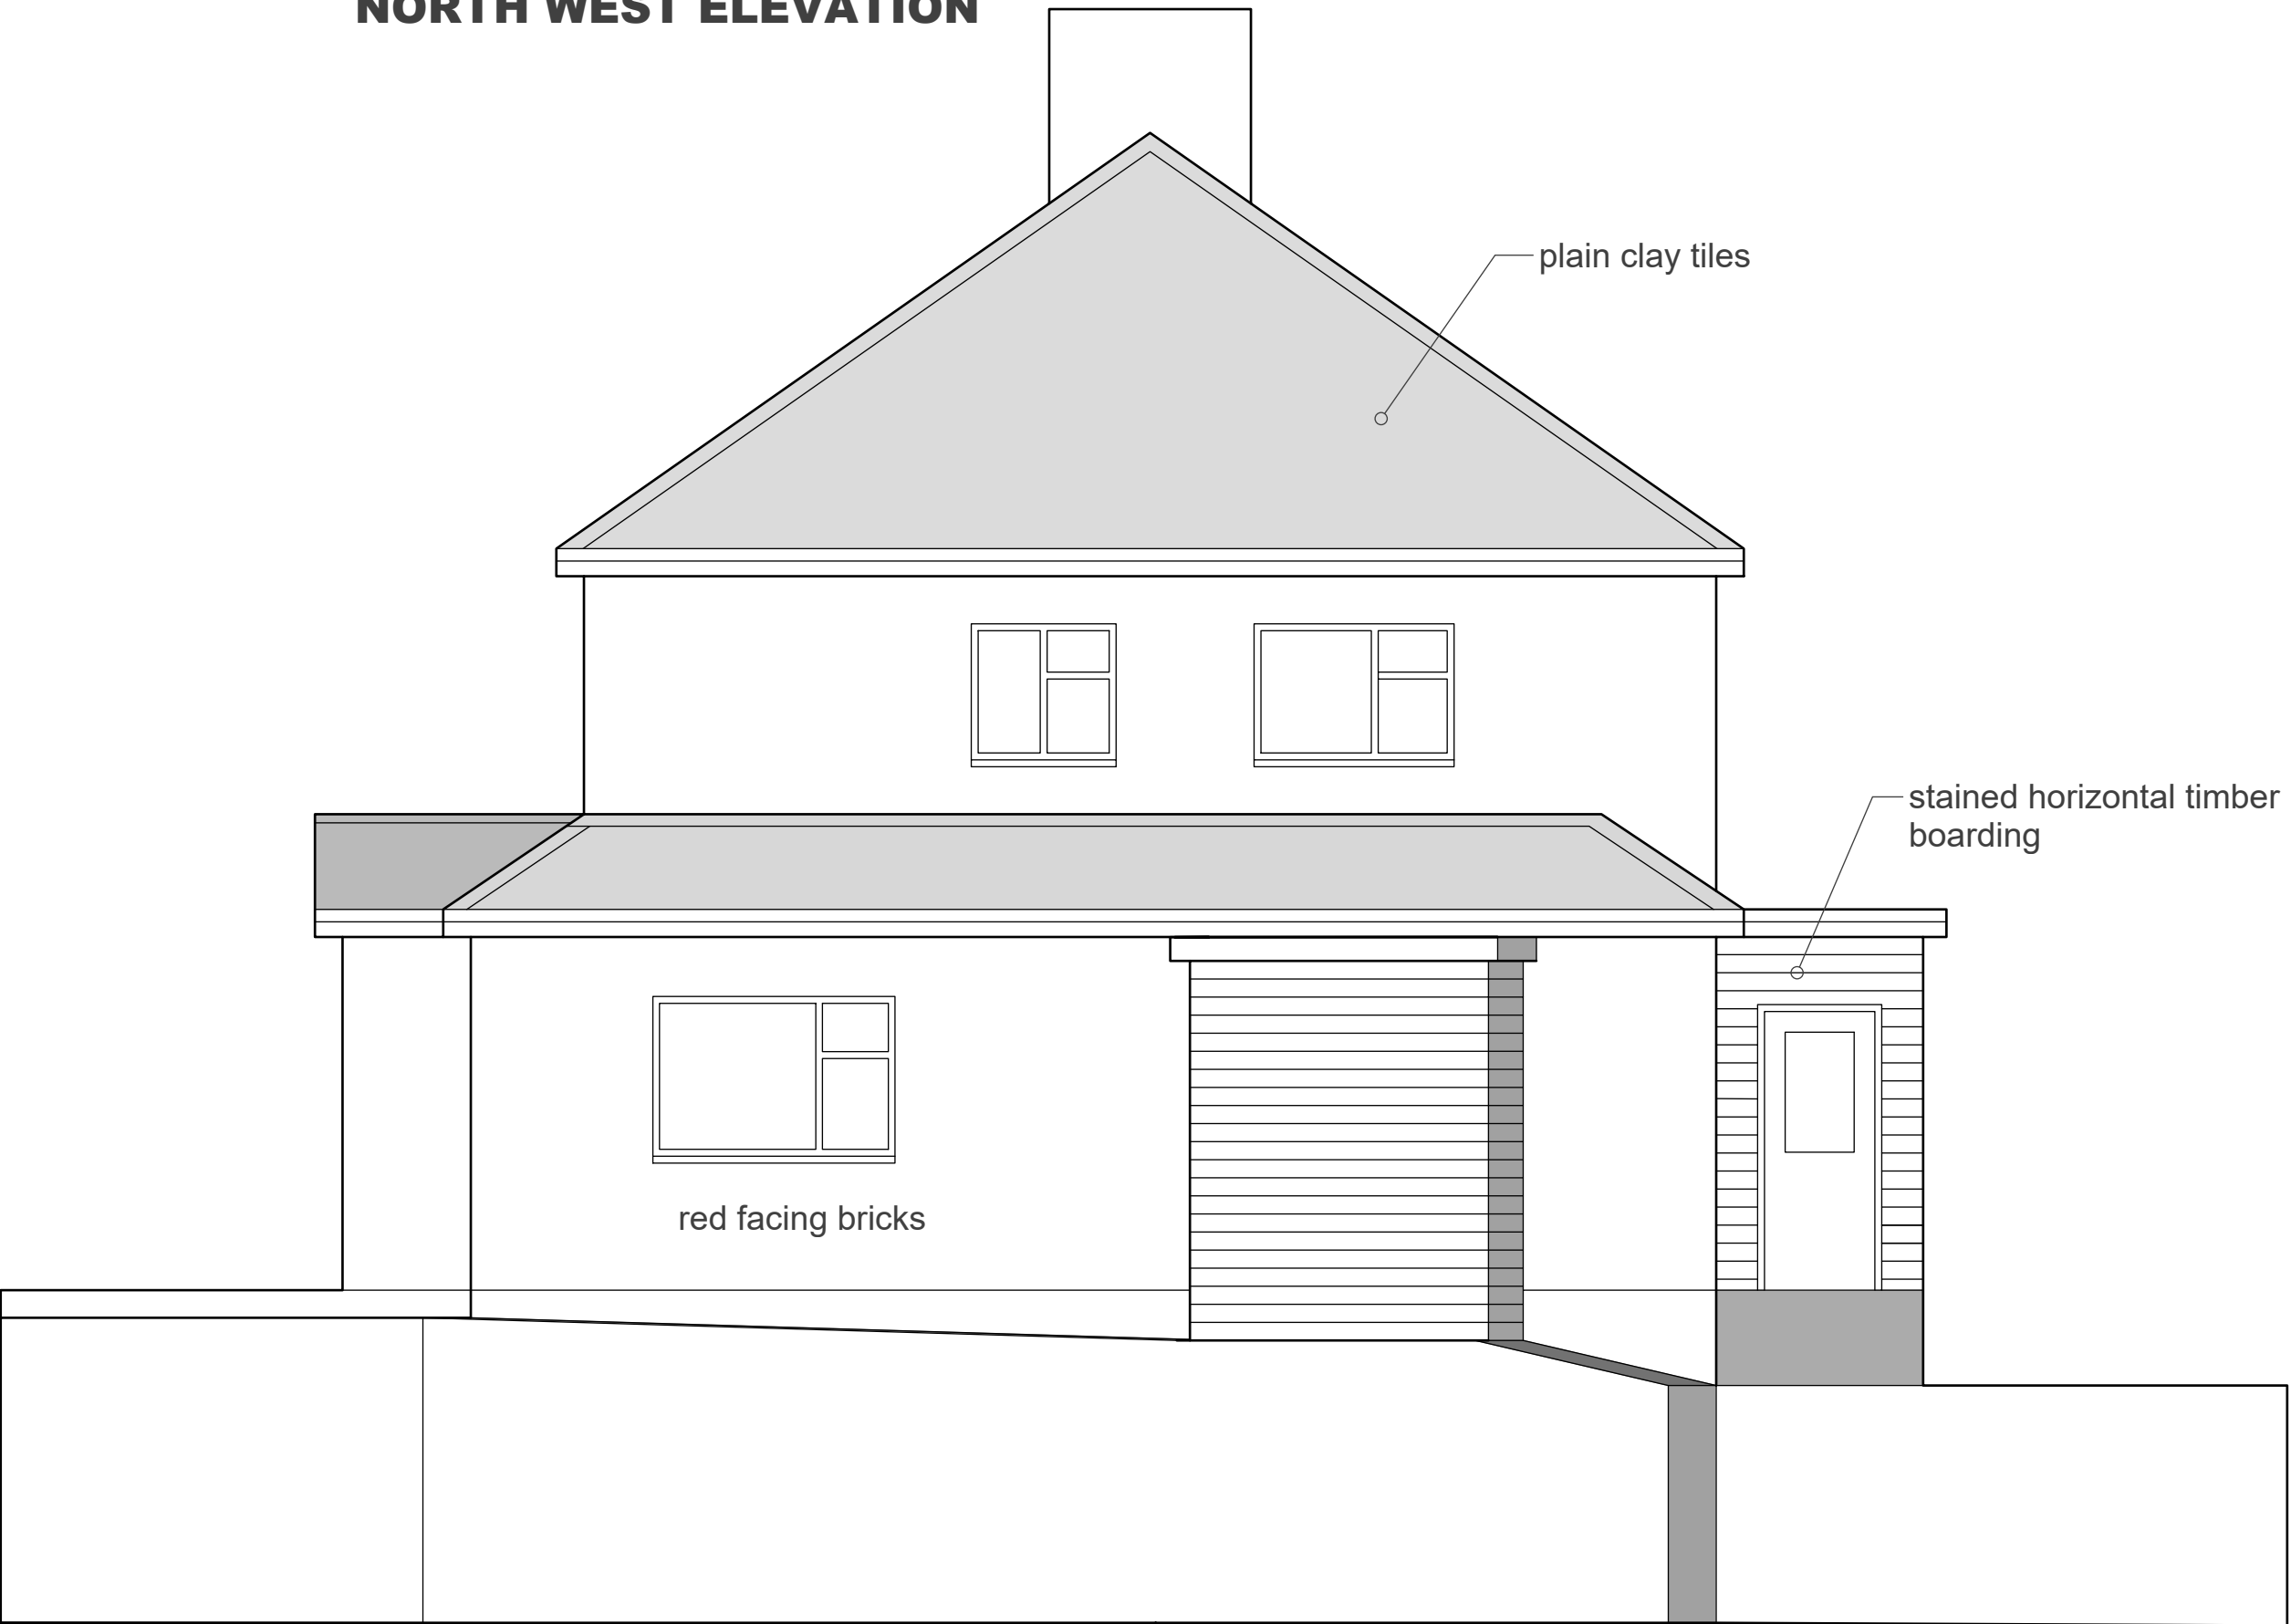

SOUTH EAST ELEVATION

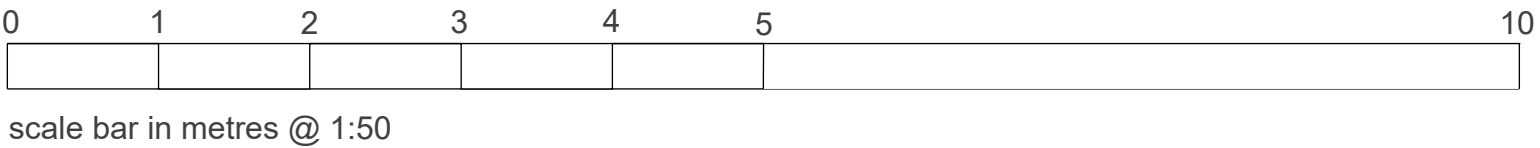

NOTES

REVISIONS

EXTENSIONS & ALTERATIONS TO
MADINAH COMMUNITY CENTRE

ELEVATIONS AS EXISTING

1:50 @ A1 6 7 26

db
David F Barnes Dip Arch RIBA
14 Pyeharps Road Burbage LE10 2JE
Telephone 01455 633410

B26/07/E02