




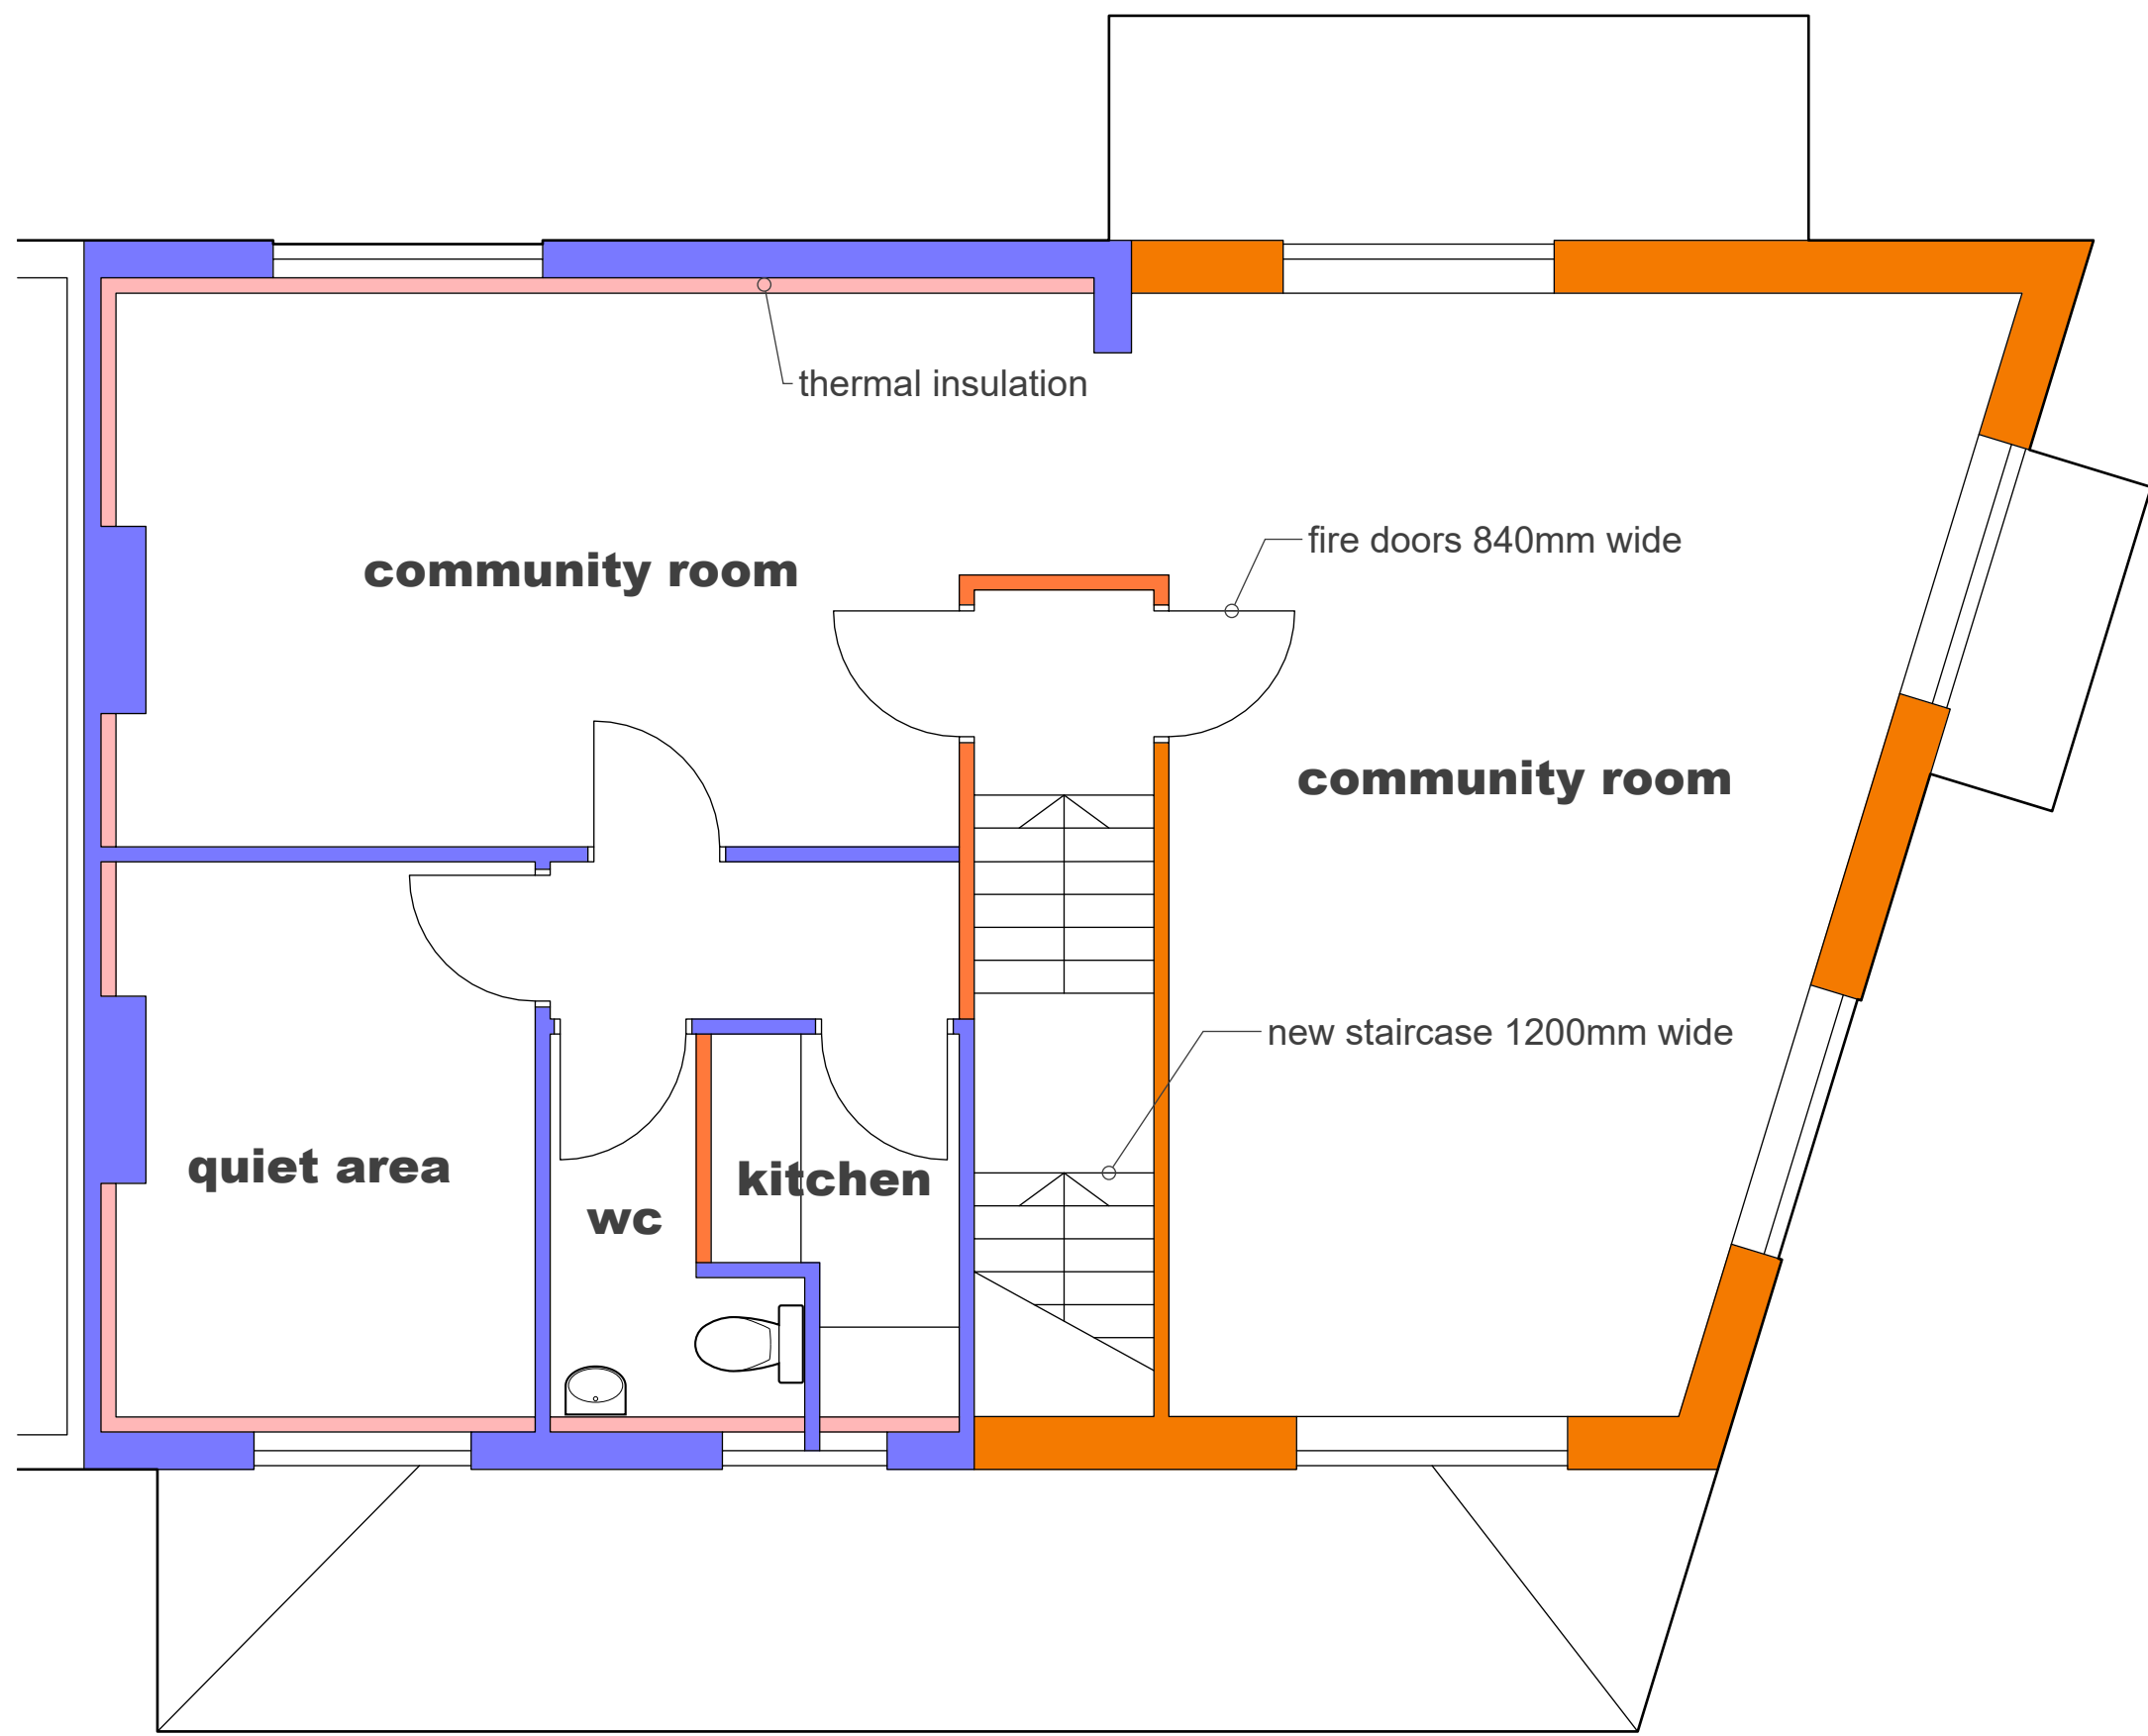

FIRST FLOOR PLAN

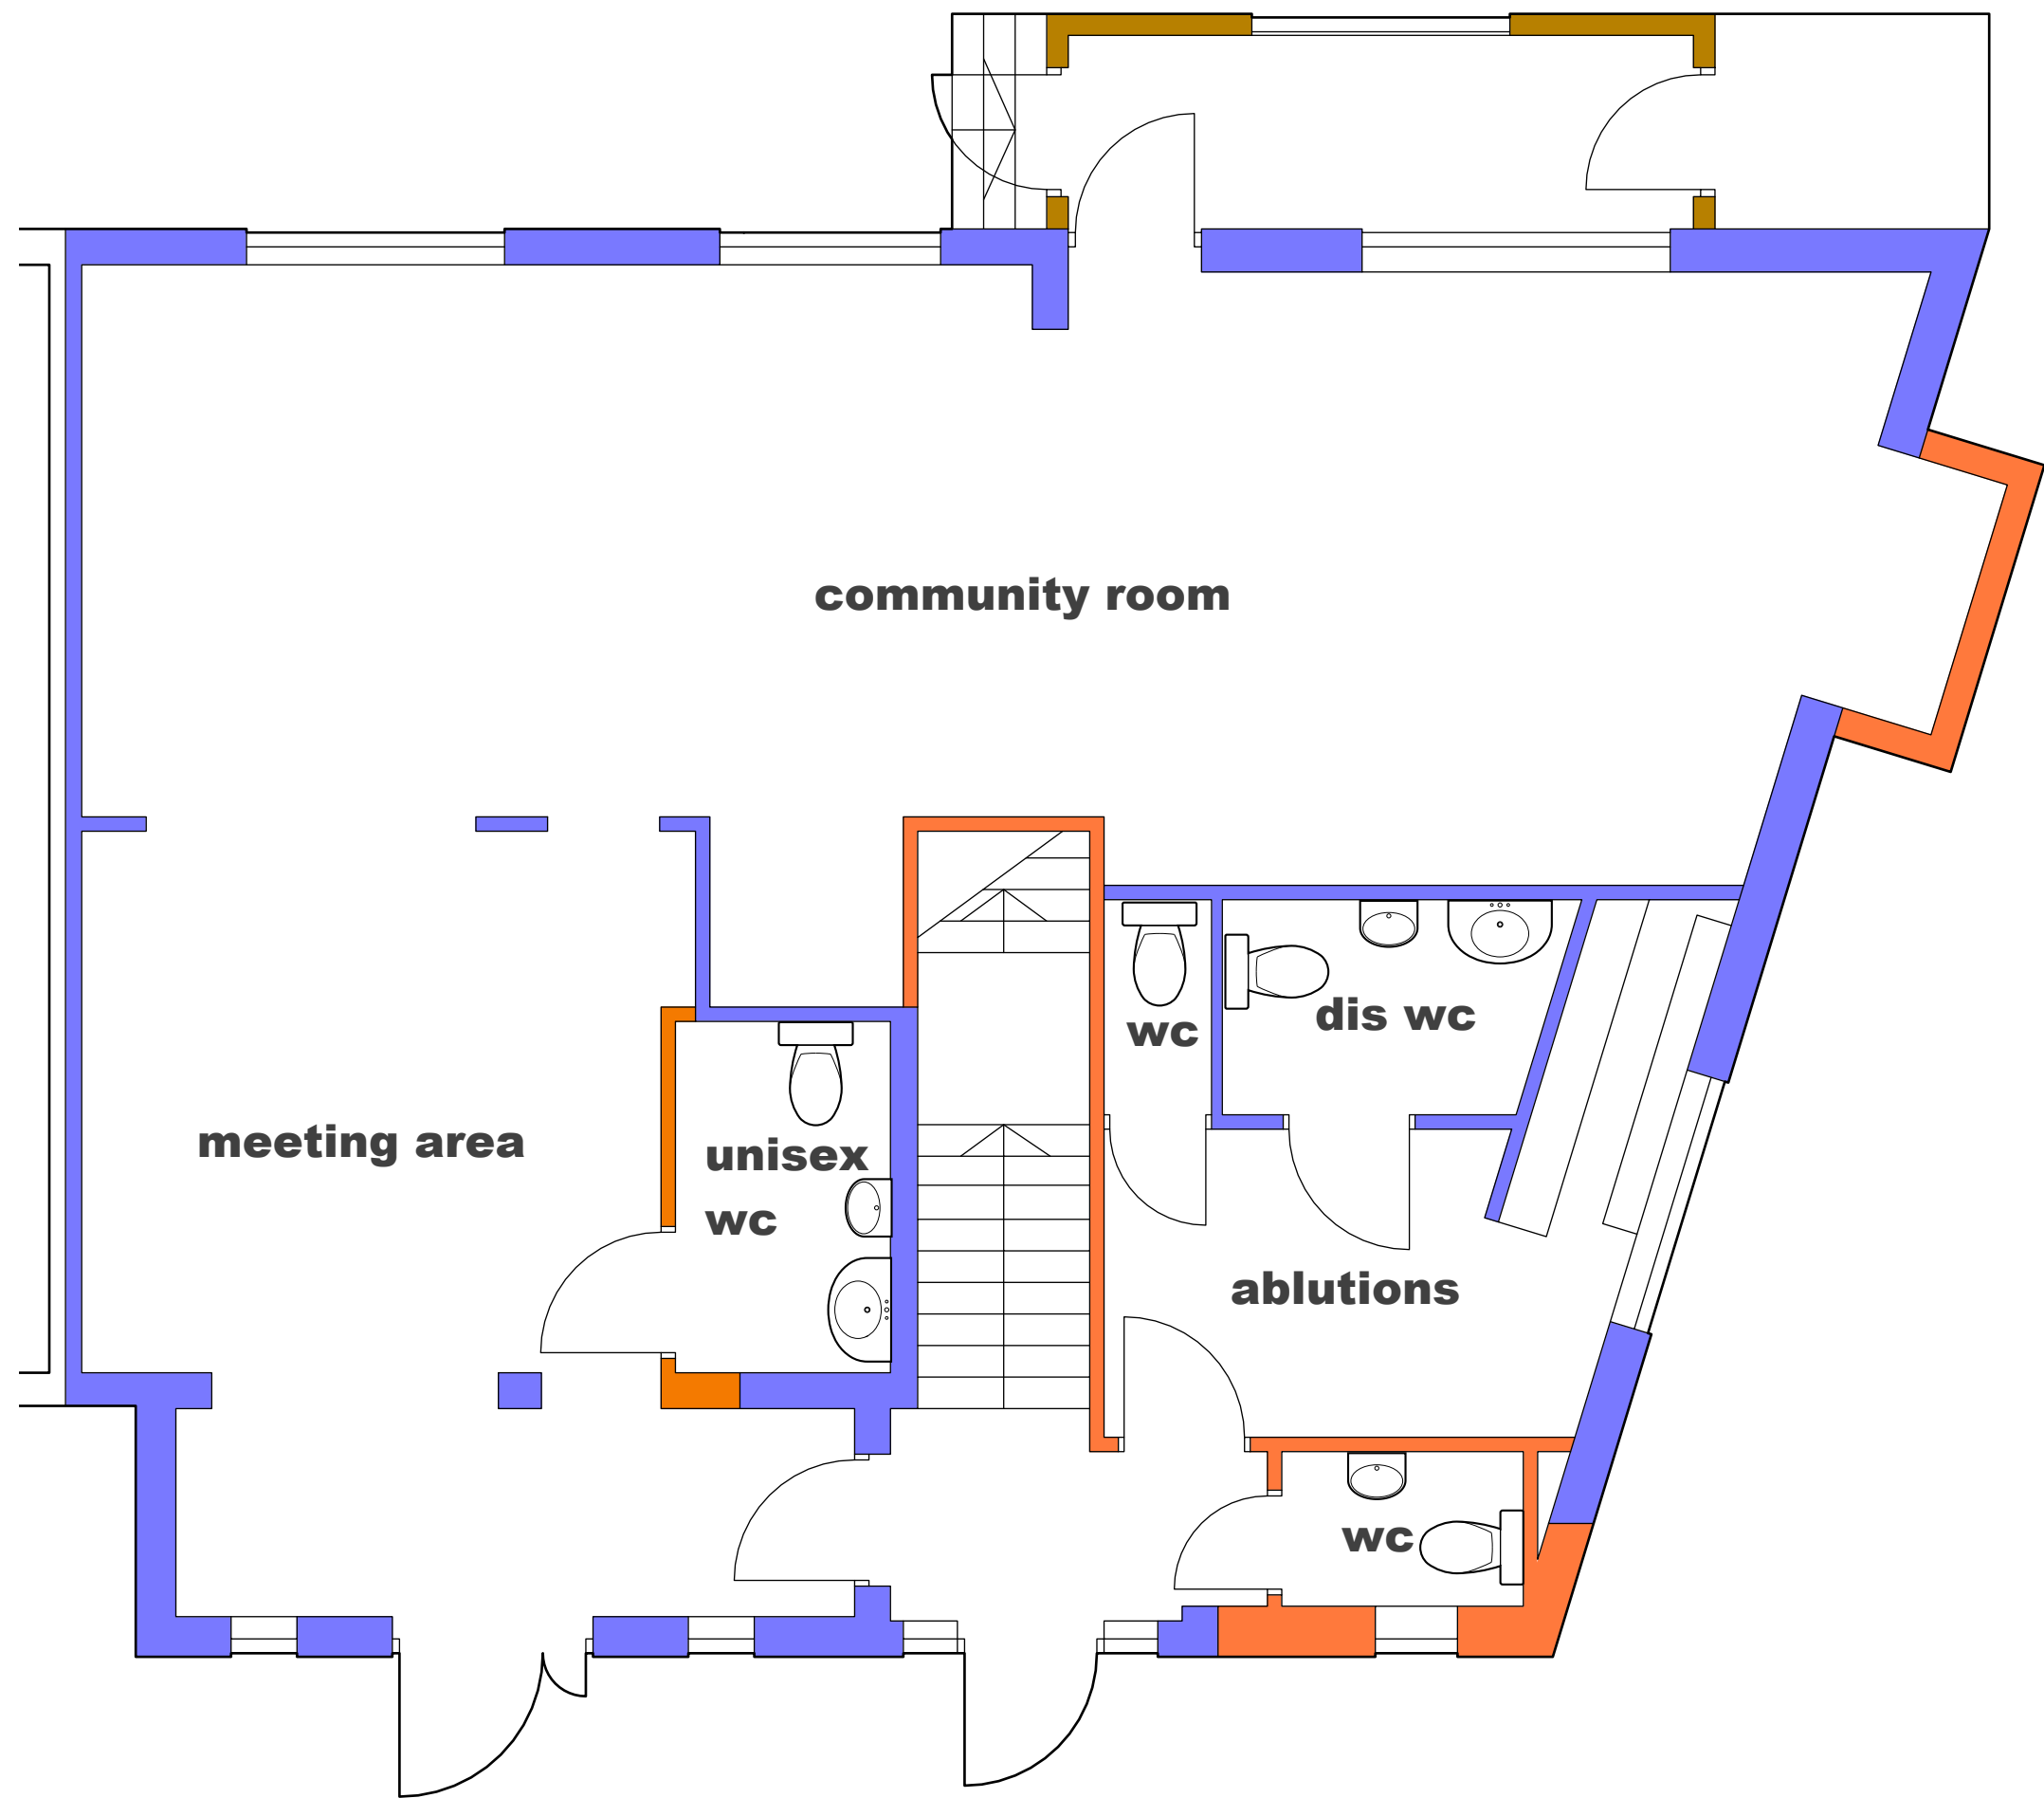

GROUND FLOOR PLAN

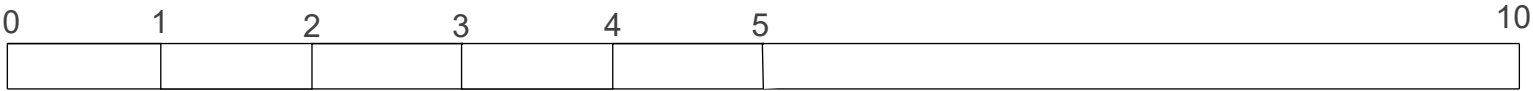

scale bar in metres at 1:50

NOTES

REVISIONS

EXTENSIONS & ALTERATIONS TO
MADINAH COMMUNITY CENTRE

PLANS & ELEVATIONS AS PROPOSED

1:50 @ A1

6 7 26

db
David F Barnes Dip Arch RIBA
14 Pyeharps Road Burbage LE10 2JE
Telephone 01455 633410

B26/07/P01