


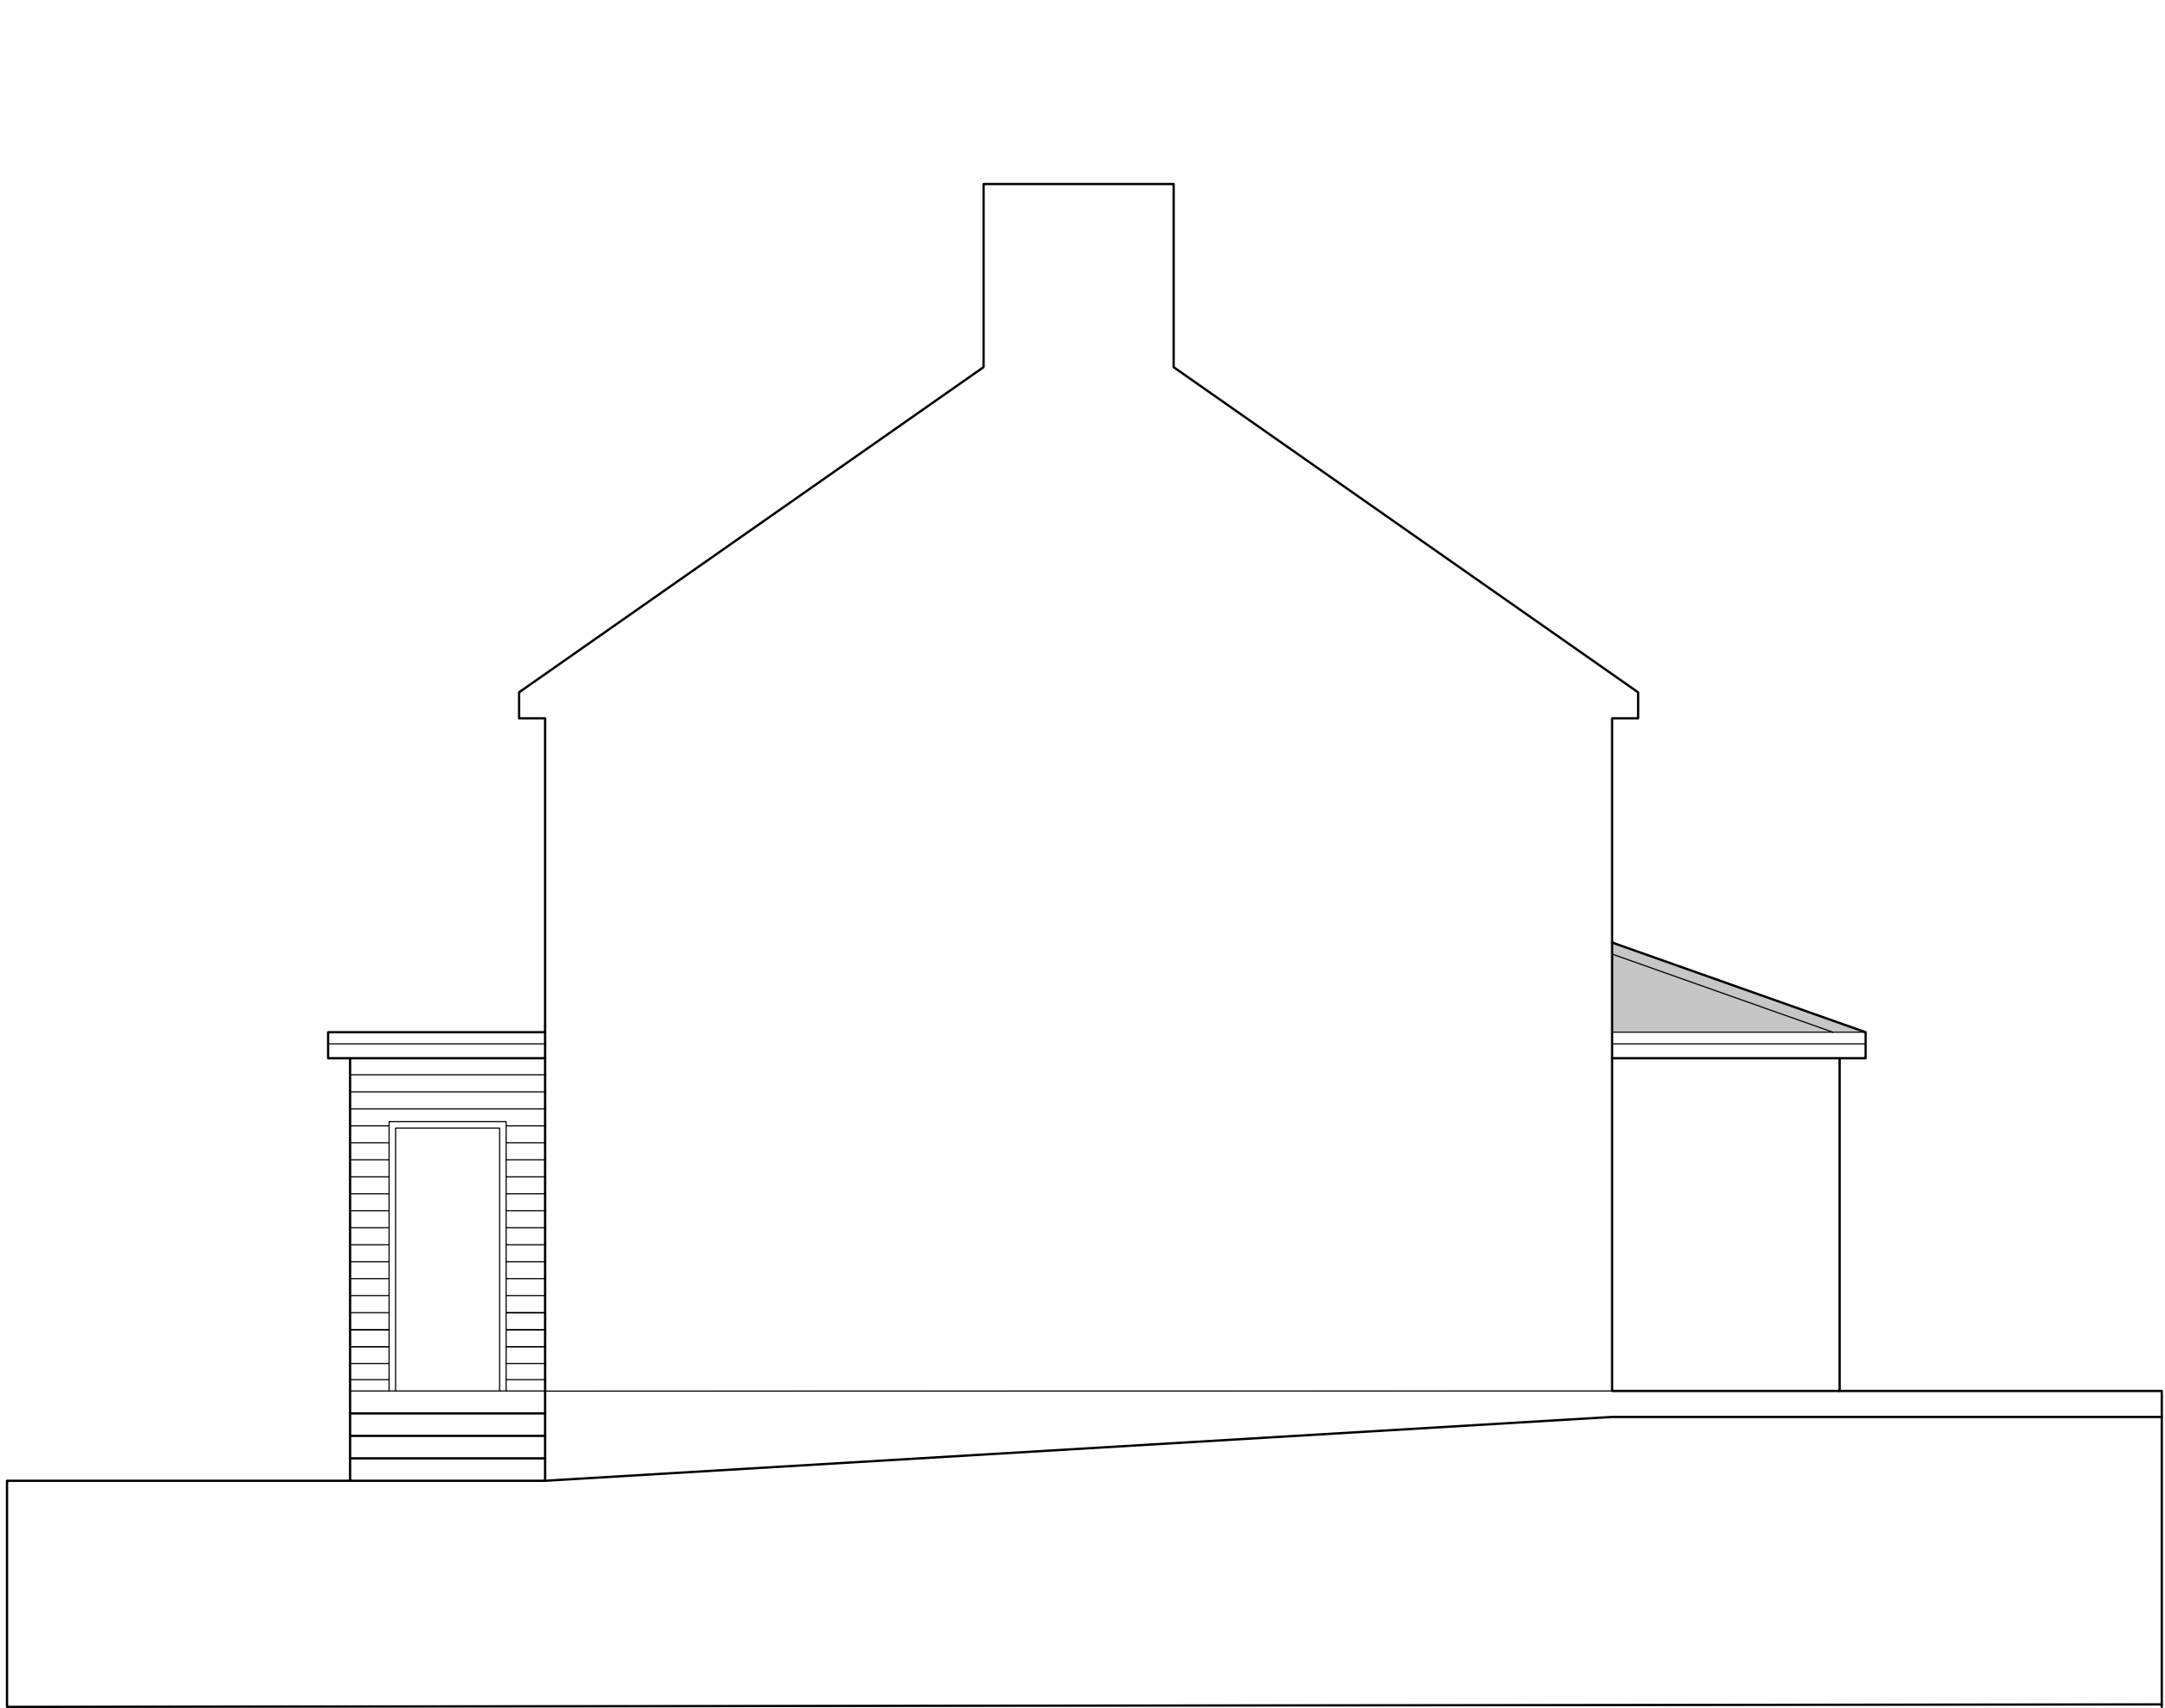


SOUTH WEST ELEVATION




NORTH WEST ELEVATION



NORTH EAST ELEVATION

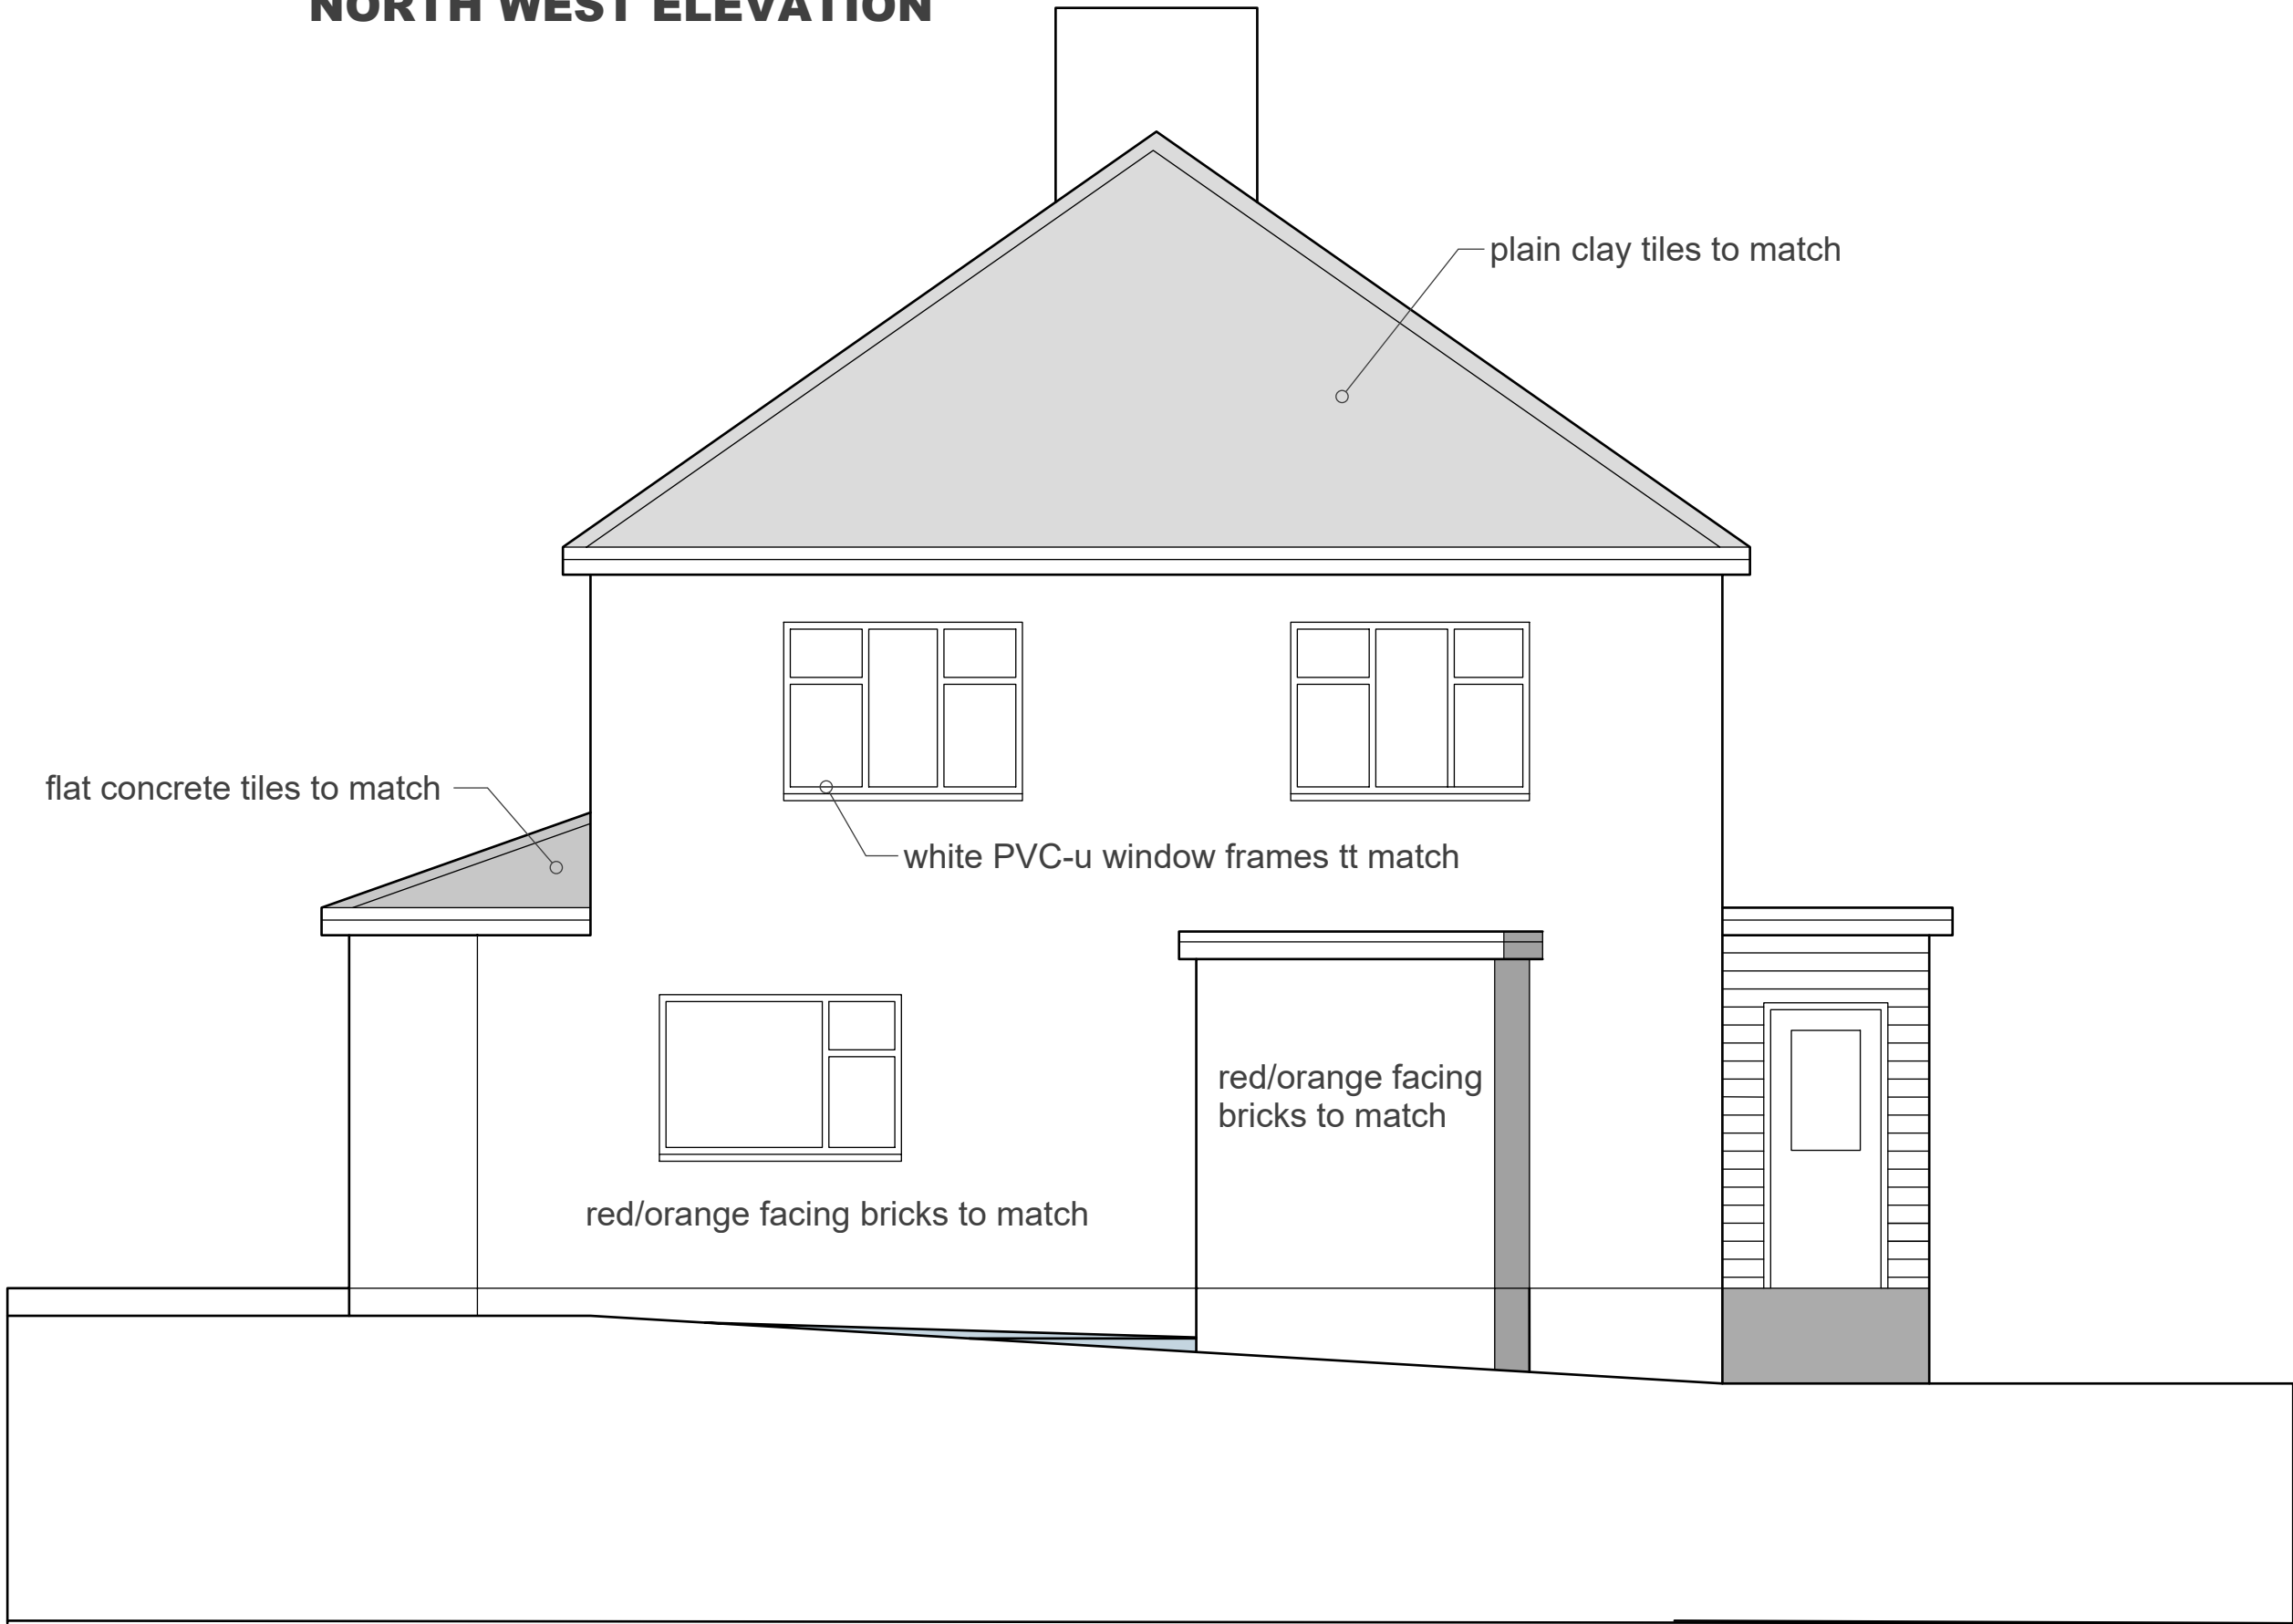

SOUTH EAST ELEVATION

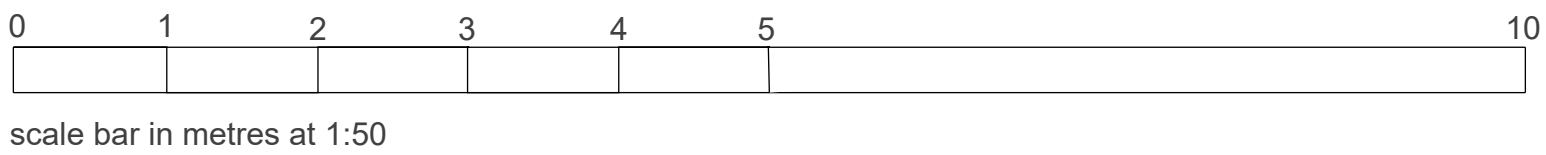

NOTES	
REVISIONS	
EXTENSIONS & ALTERATIONS TO MADINAH COMMUNITY CENTRE	
ELEVATIONS AS PROPOSED	
1:50 @ A1	6 7 26
db David F Barnes Dip Arch RIBA 14 Pyeharps Road Burbage LE10 2JE Telephone 01455 633410	
B26/07/P02	