




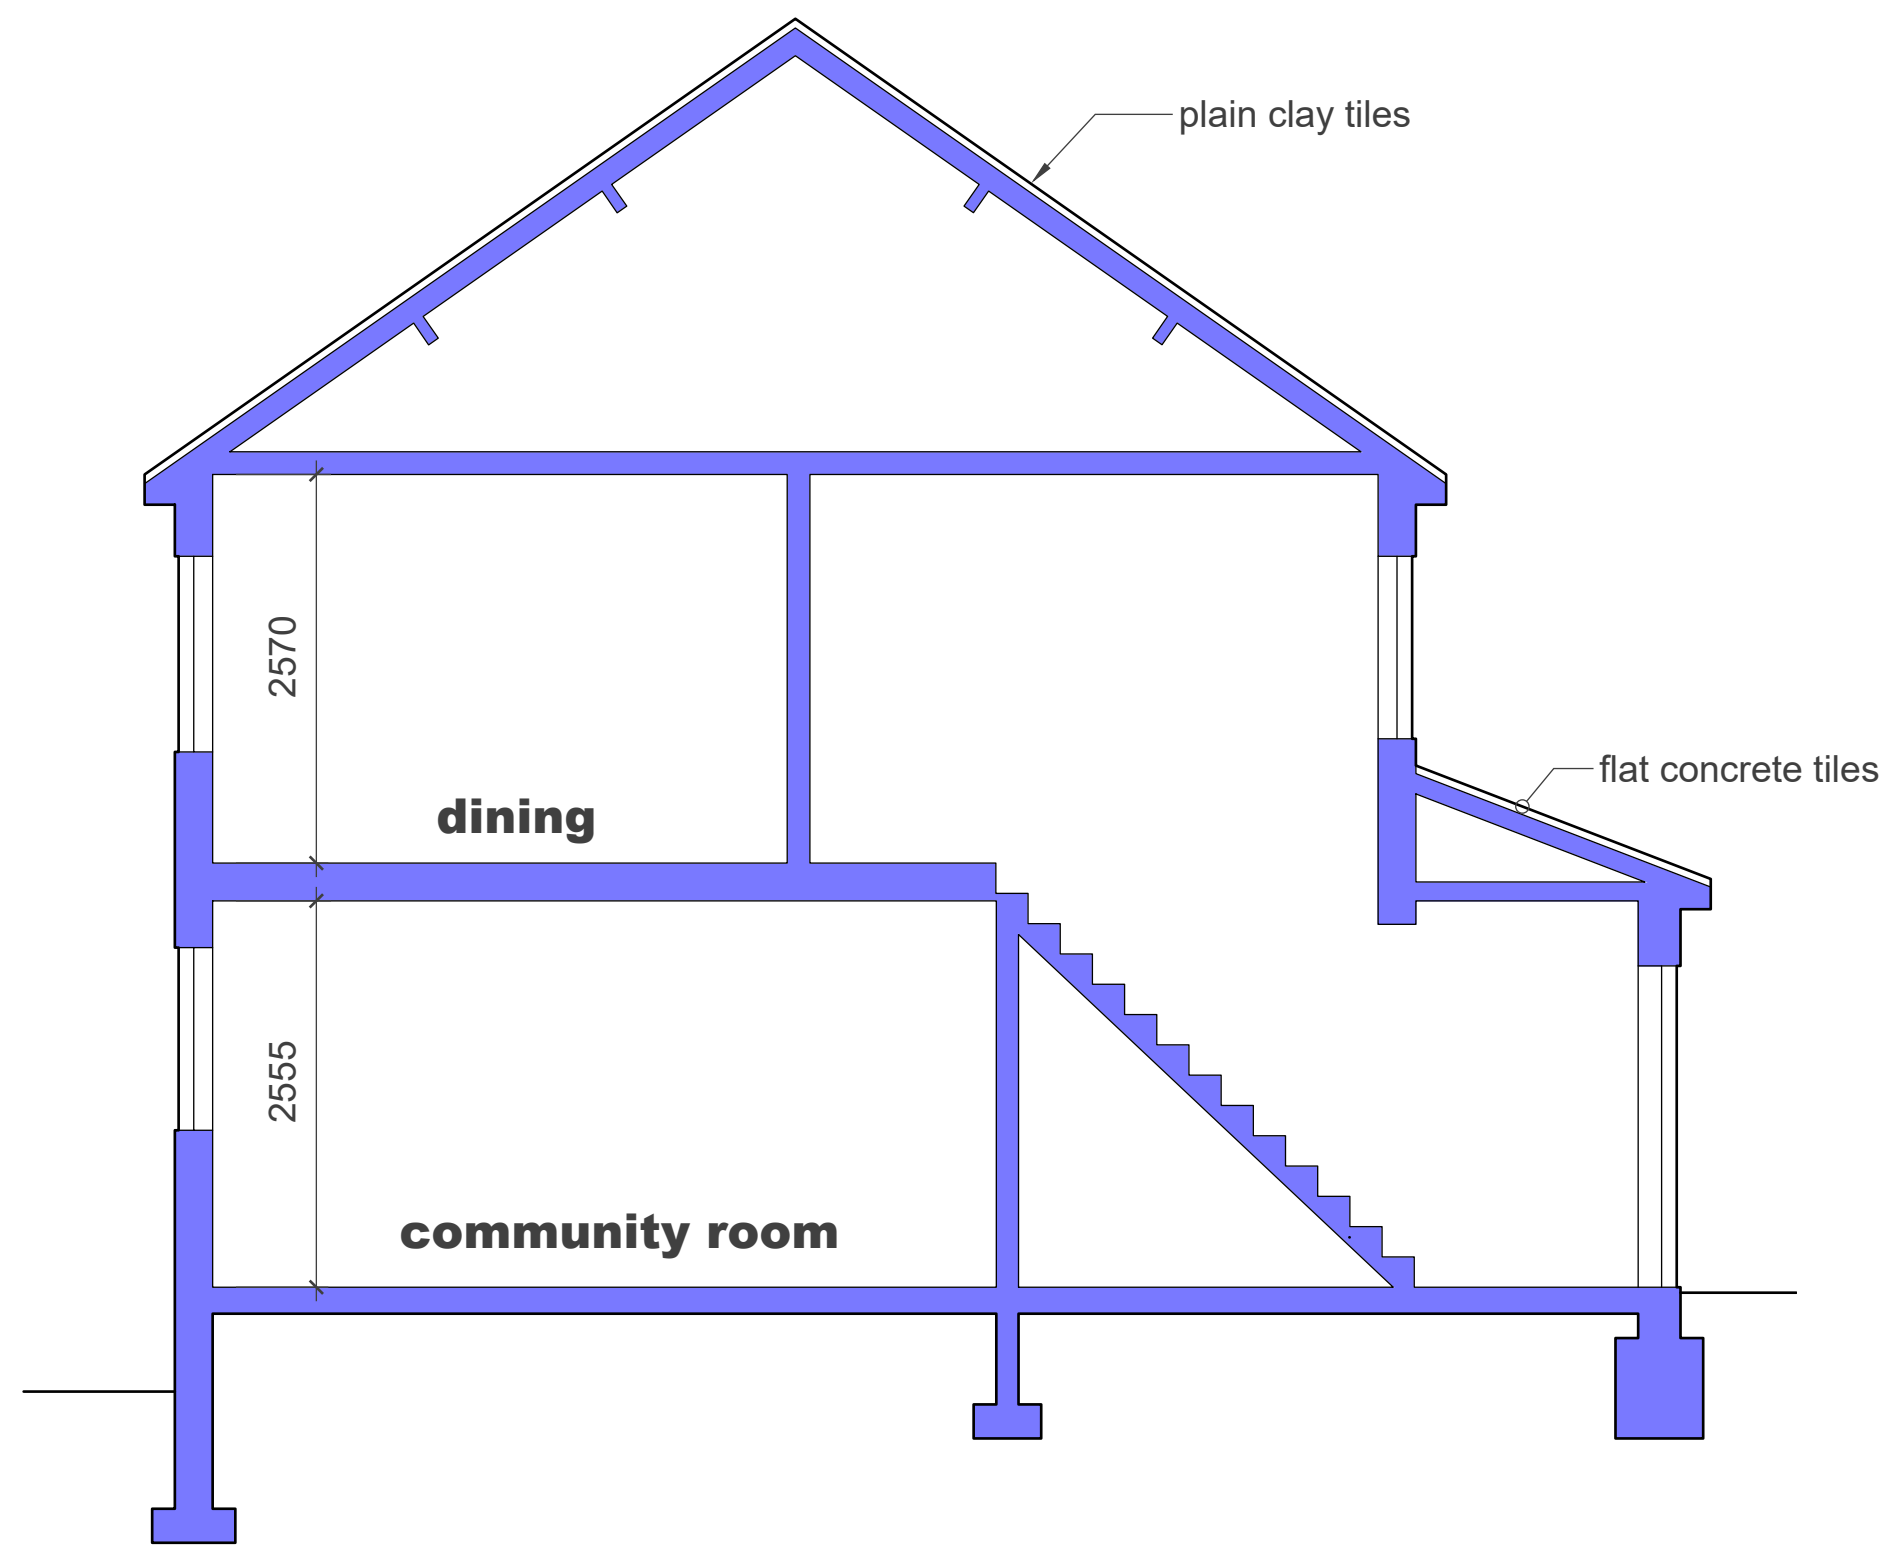


SECTION AS EXISTING

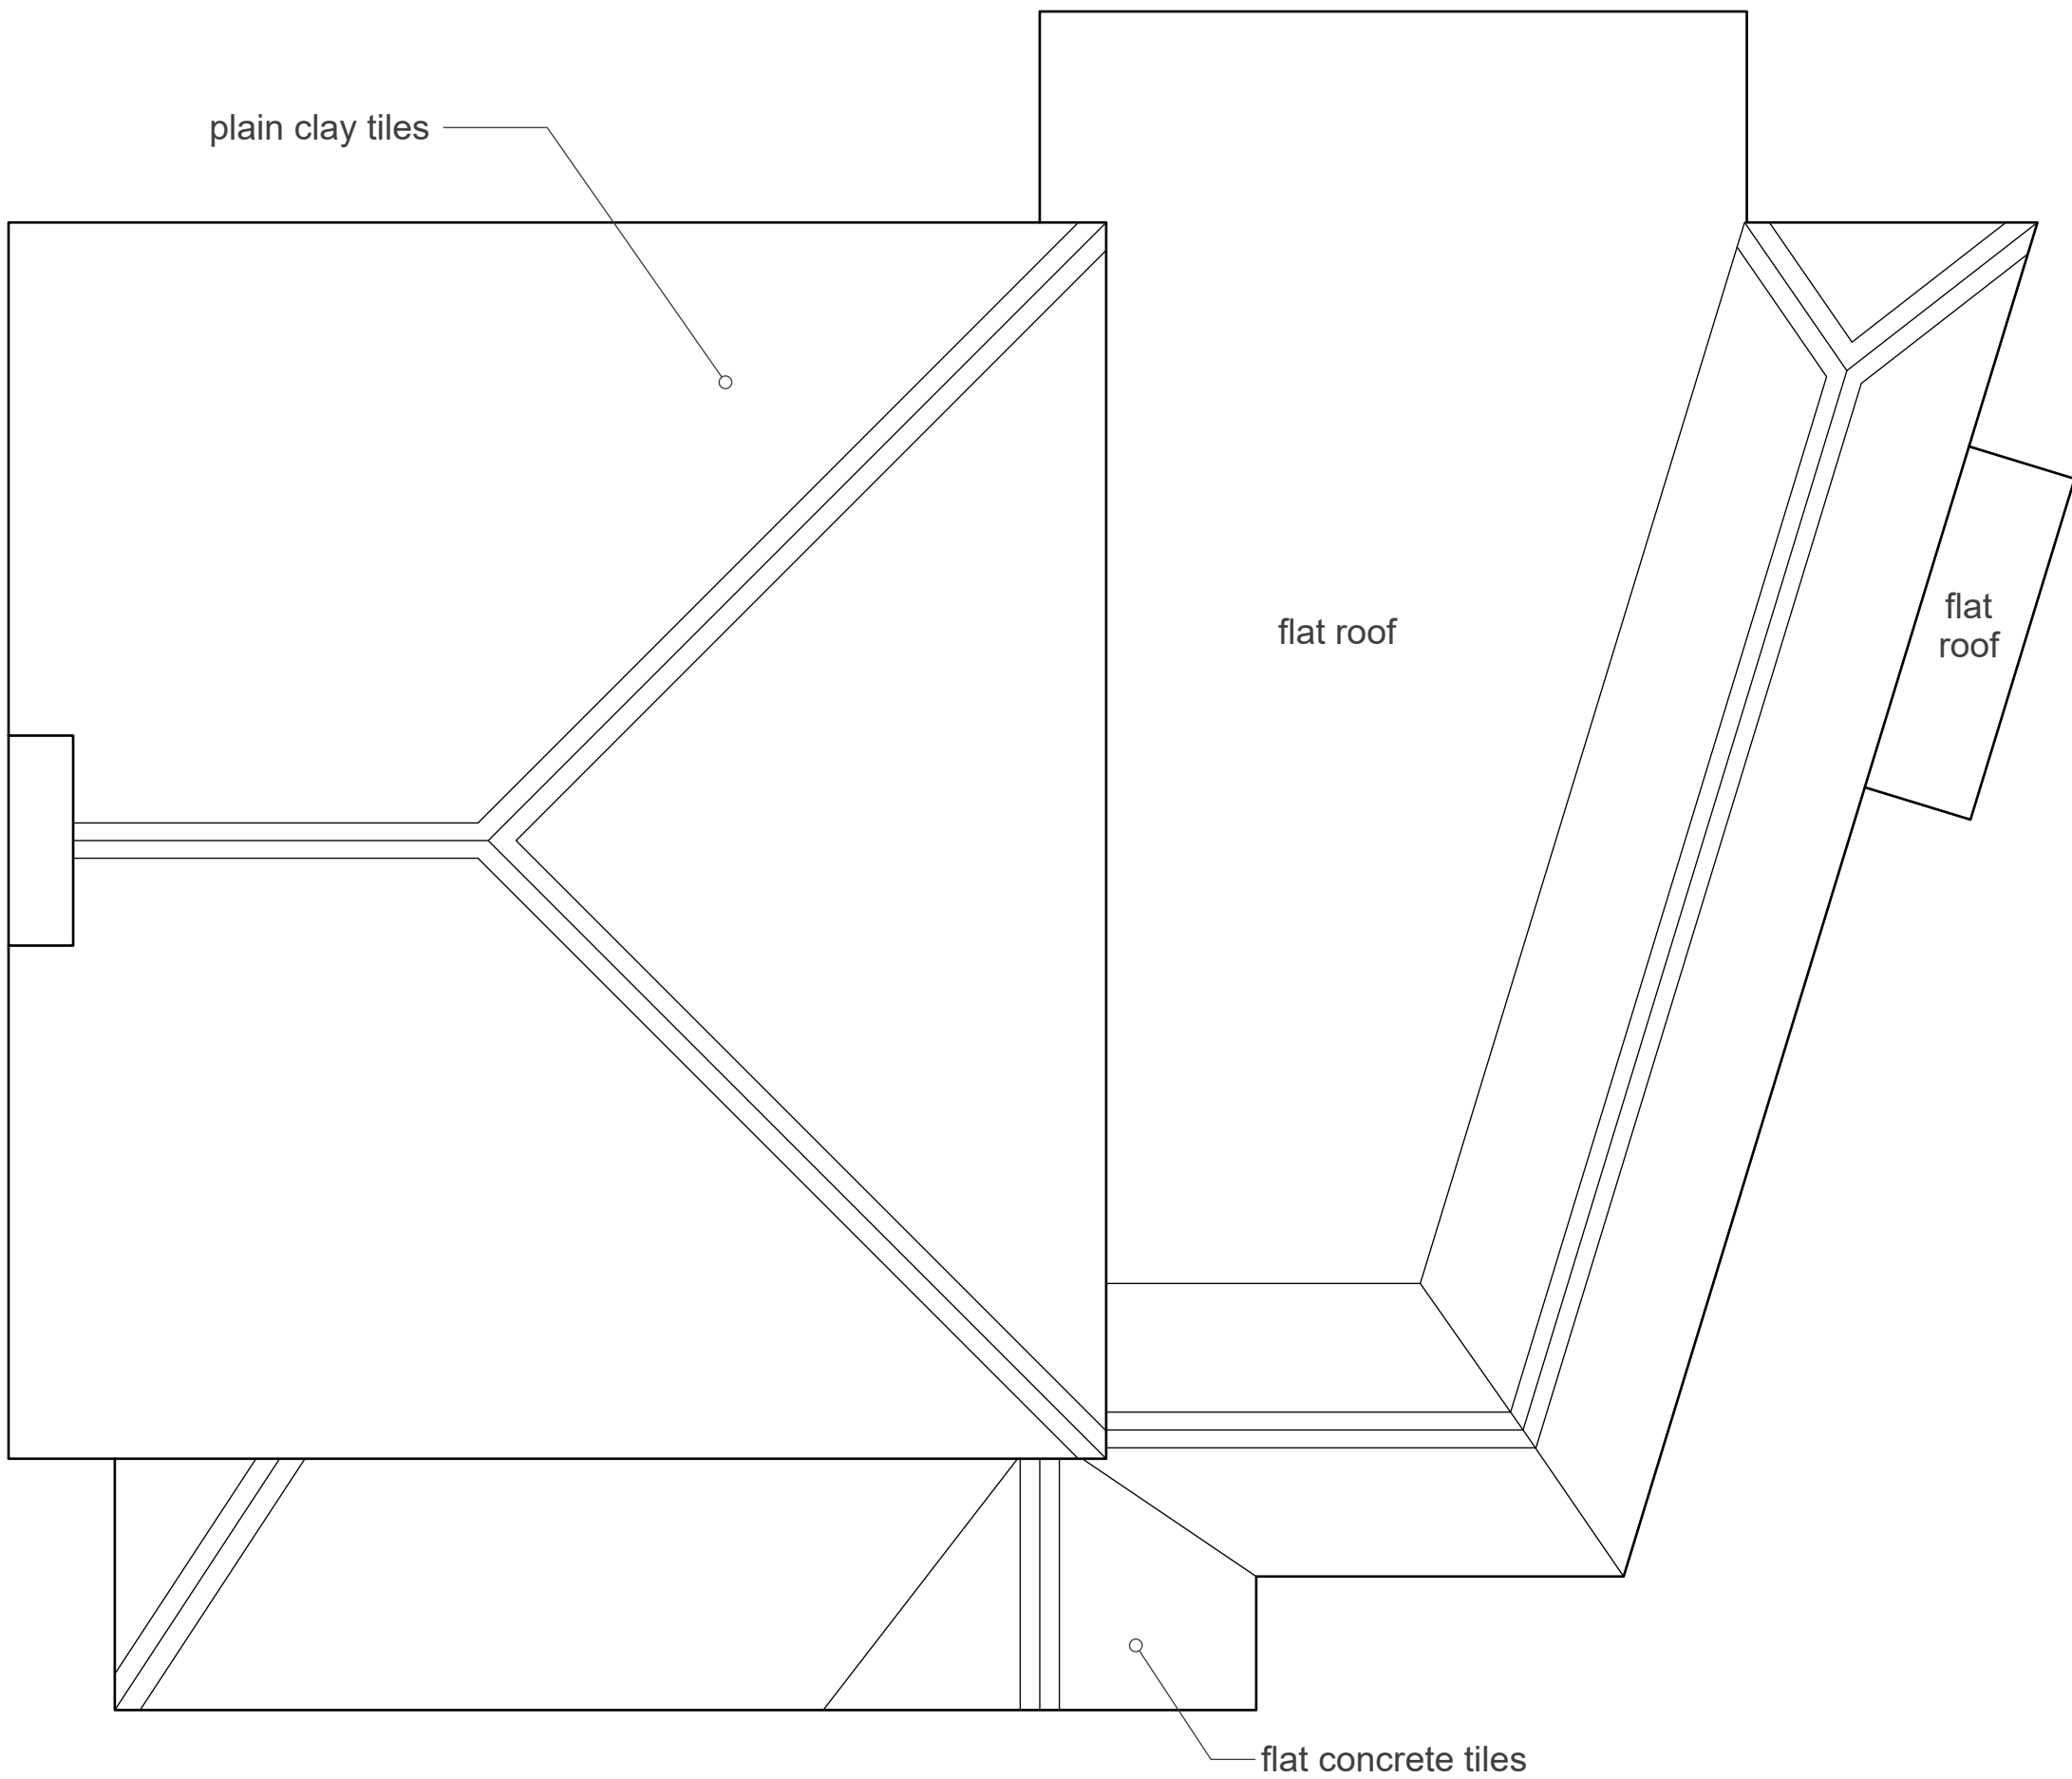


ROOF PLAN AS EXISTING

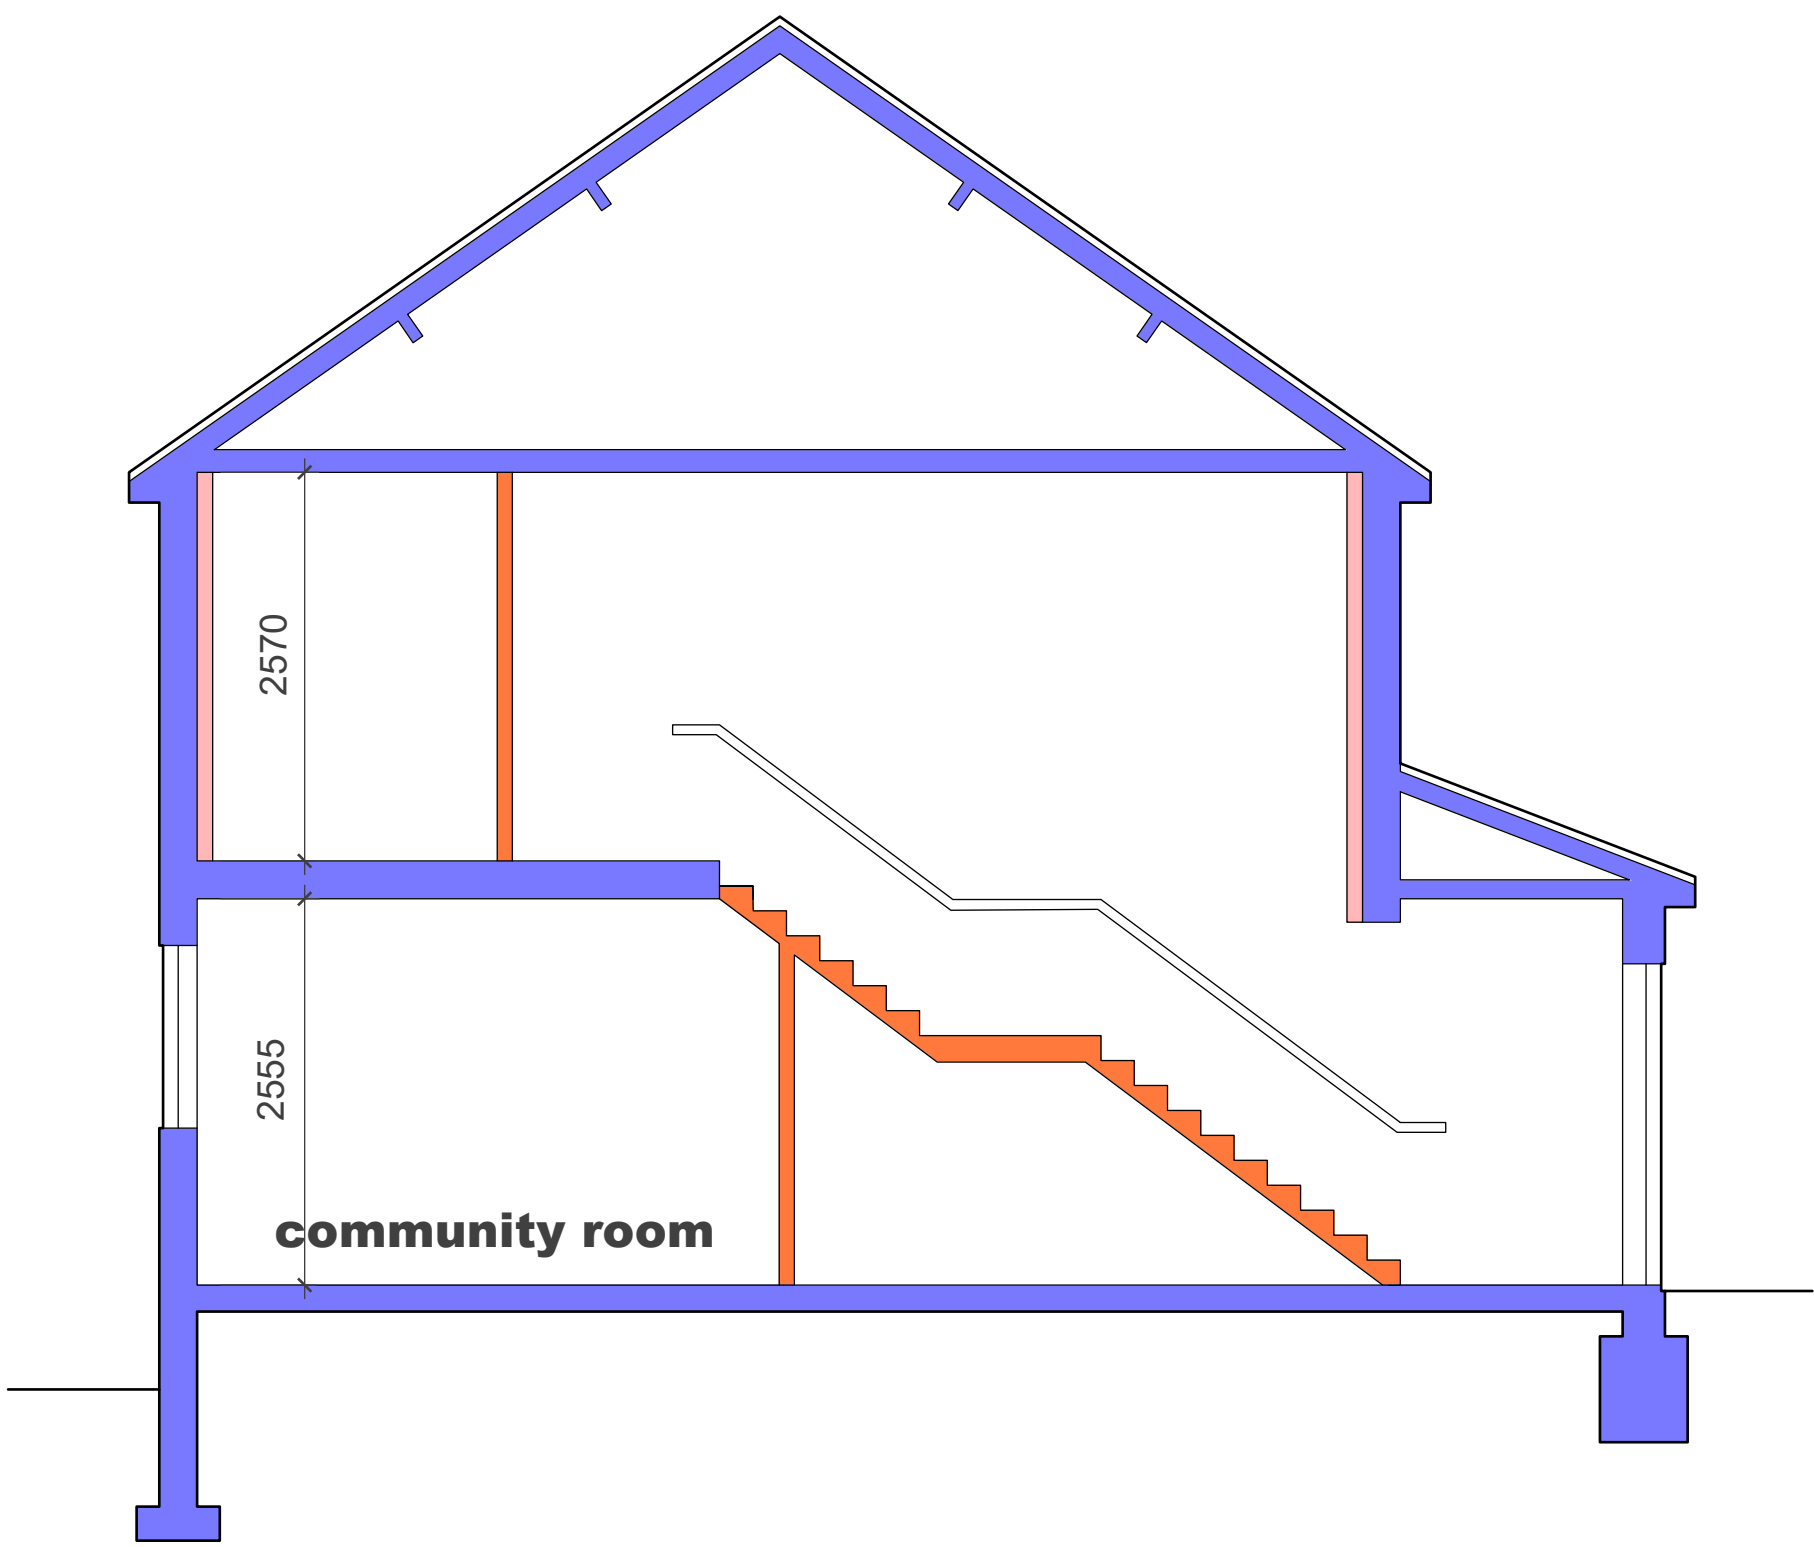

SECTION AS PROPOSED

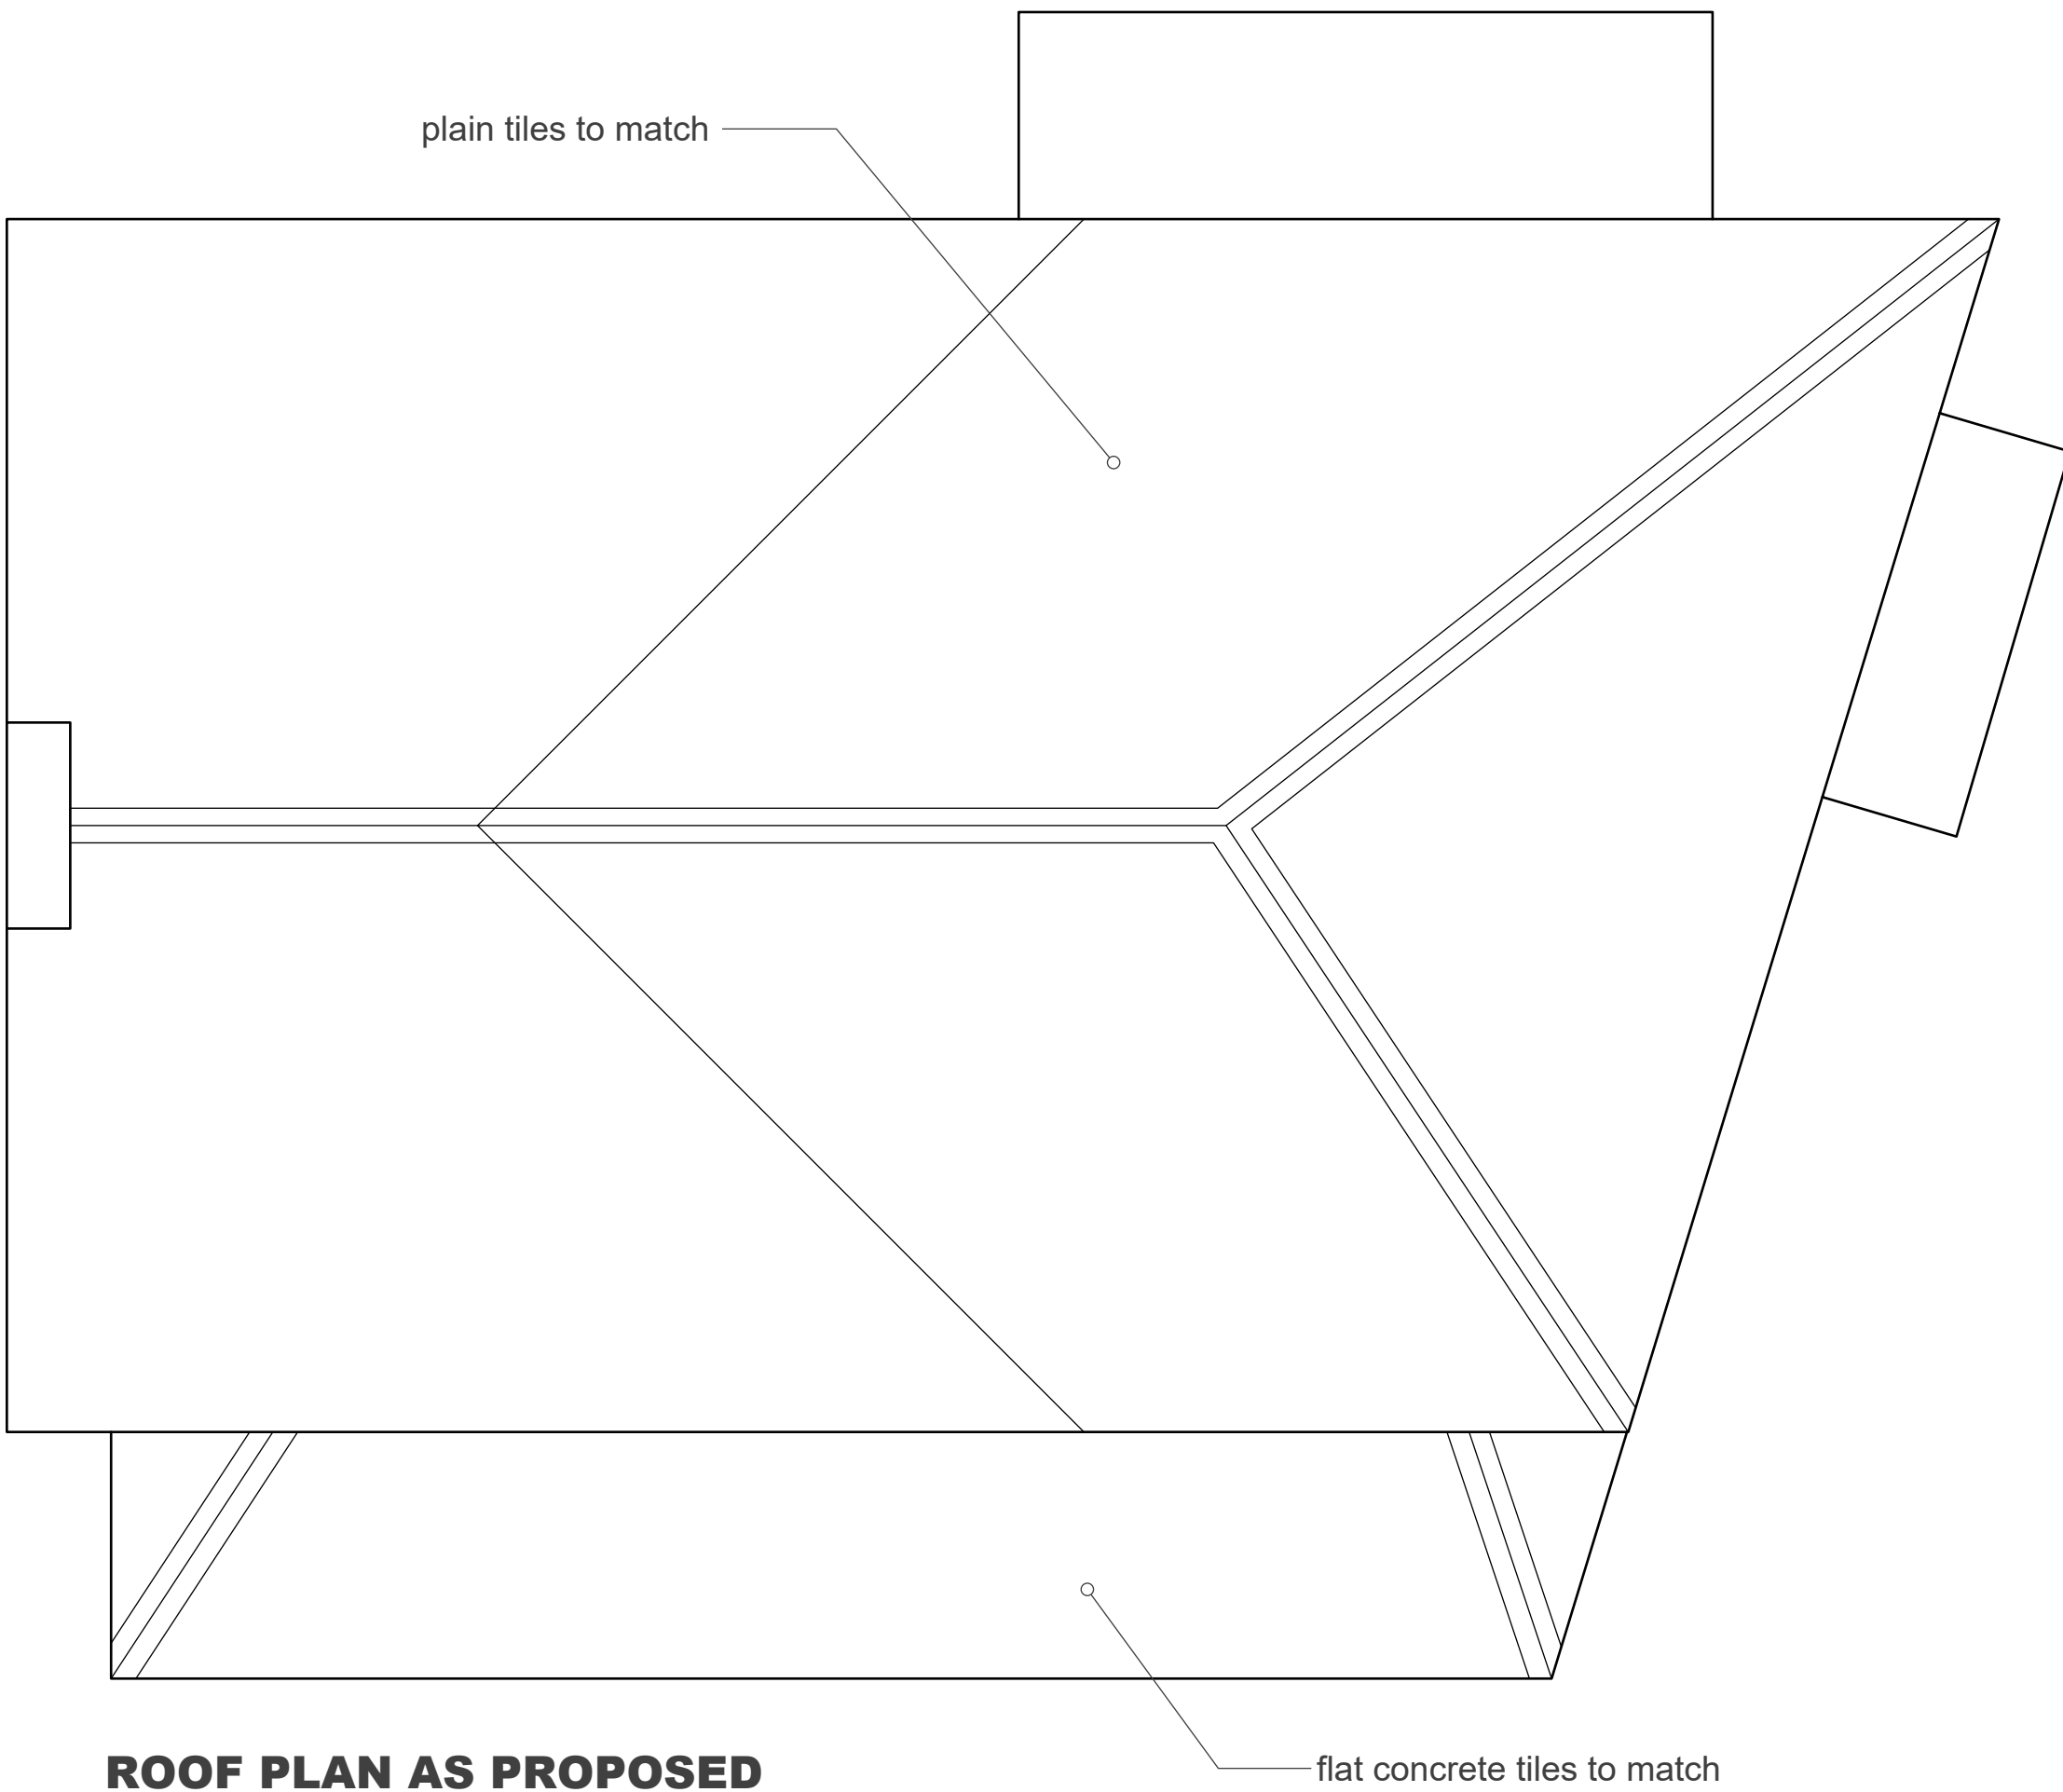

ROOF PLAN AS PROPOSED

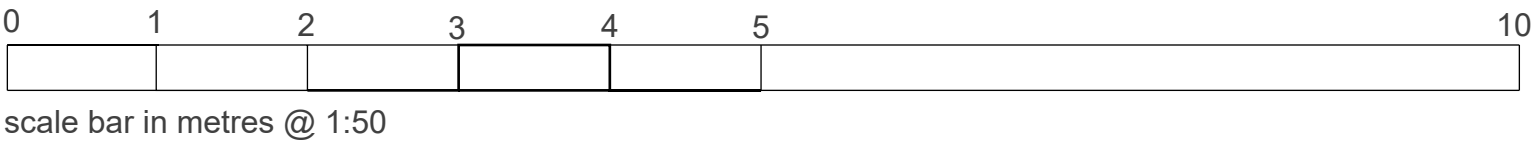

NOTES

REVISIONS

EXTENSIONS & ALTERATIONS TO
MADINAH COMMUNITY CENTRE

SECTIONS & ROOF PLANS

1:50 @ A1

6 7 26

db
David F Barnes Dip Arch RIBA
14 Pyeharps Road Burbage LE10 2JE
Telephone 01455 633410

B26/07/P02