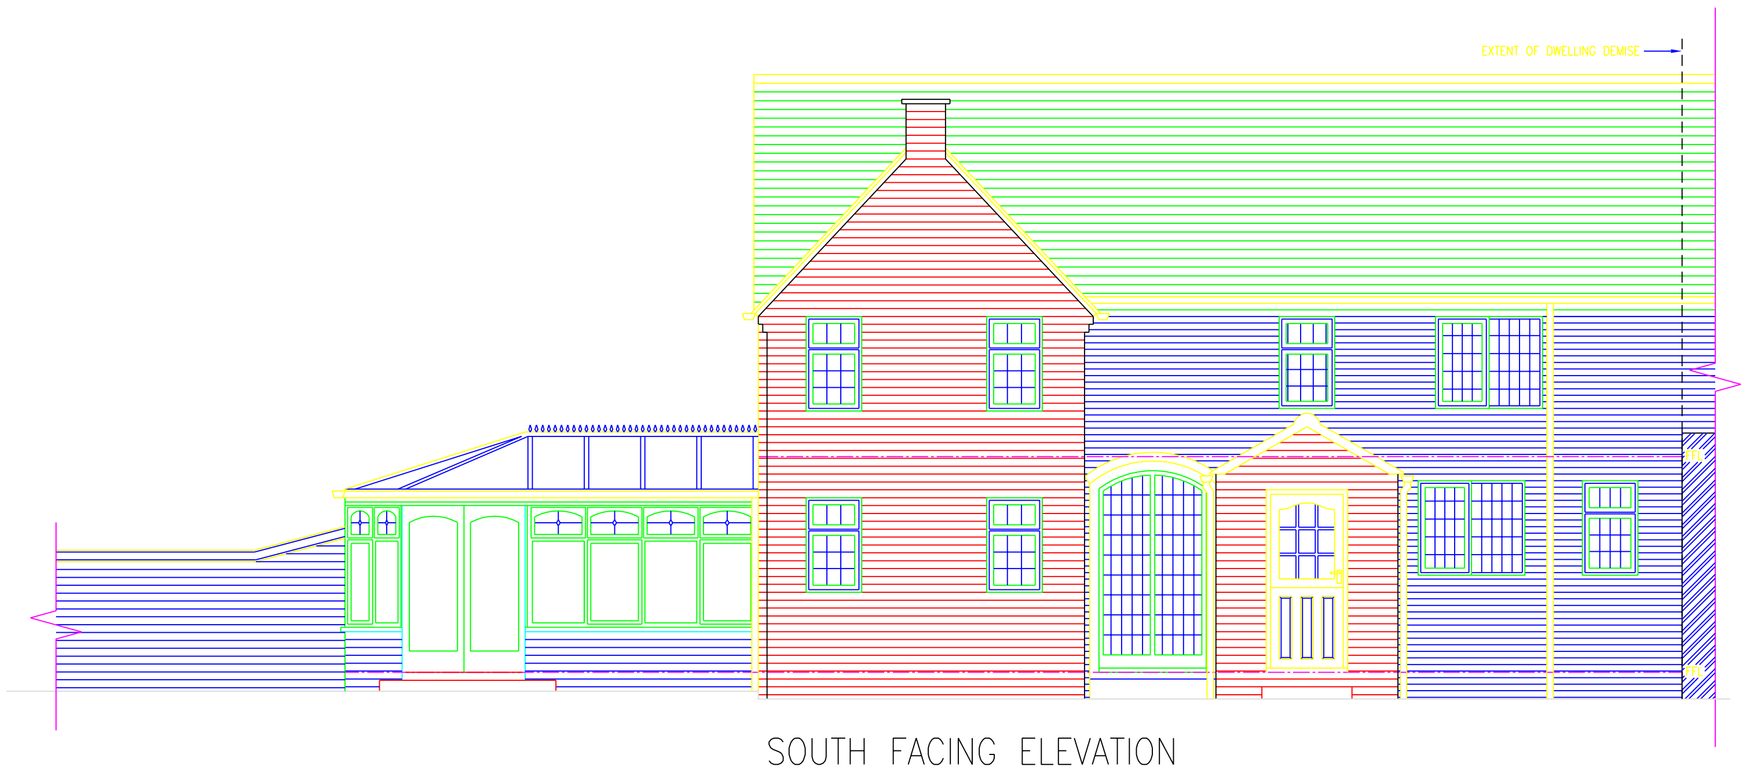

SOUTH FACING ELEVATION

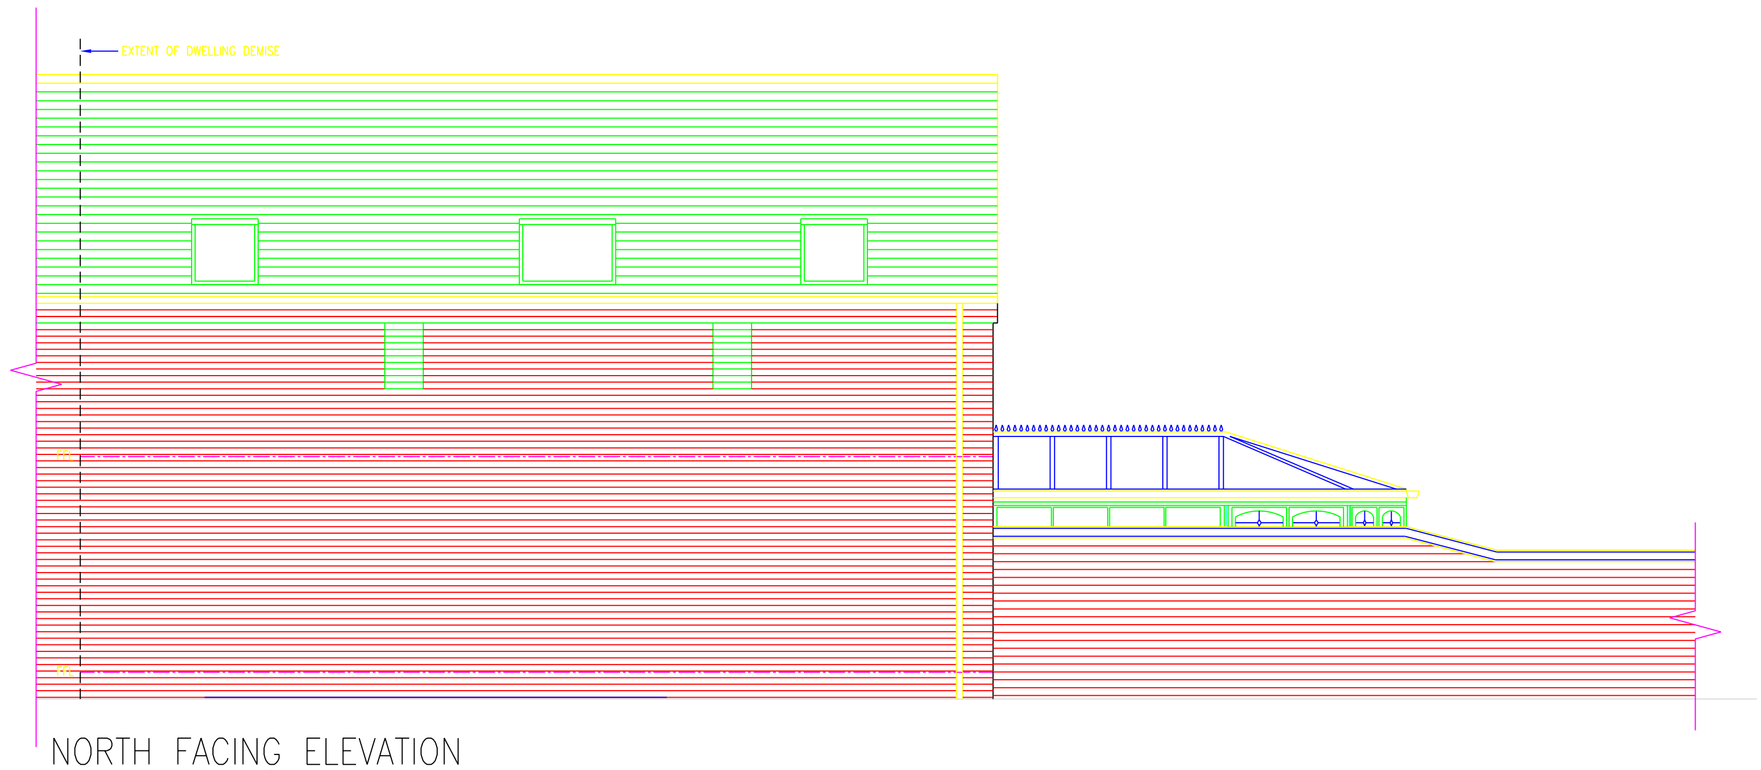

NORTH FACING ELEVATION

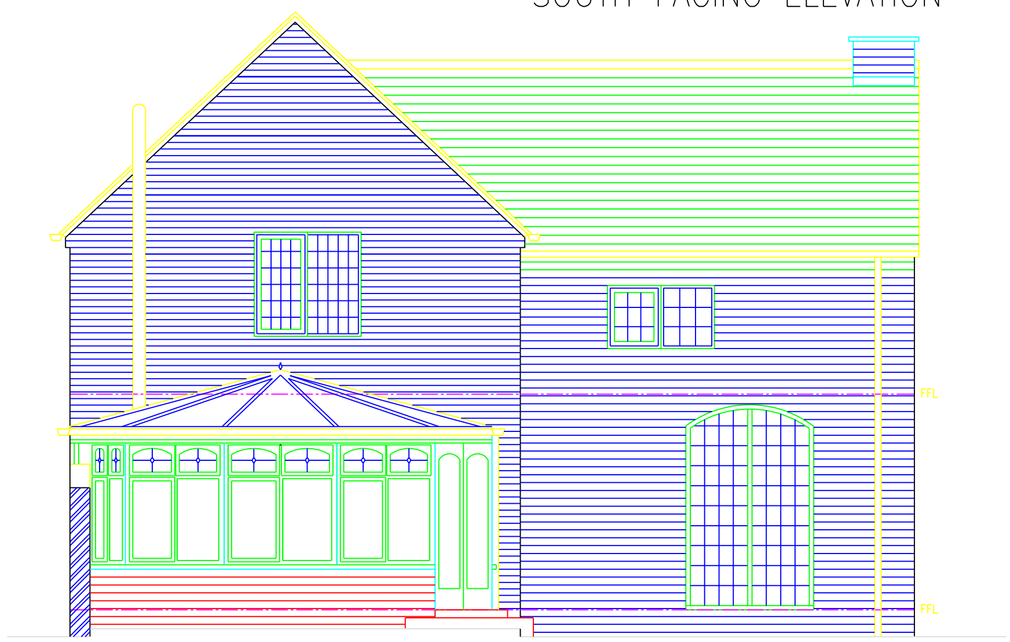

WEST FACING ELEVATION

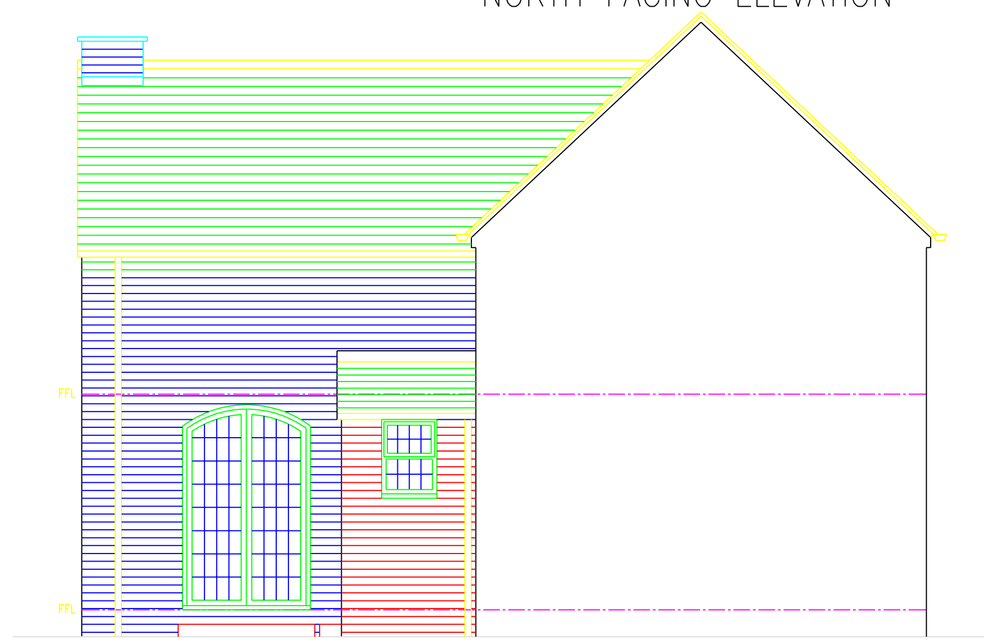

EAST FACING ELEVATION

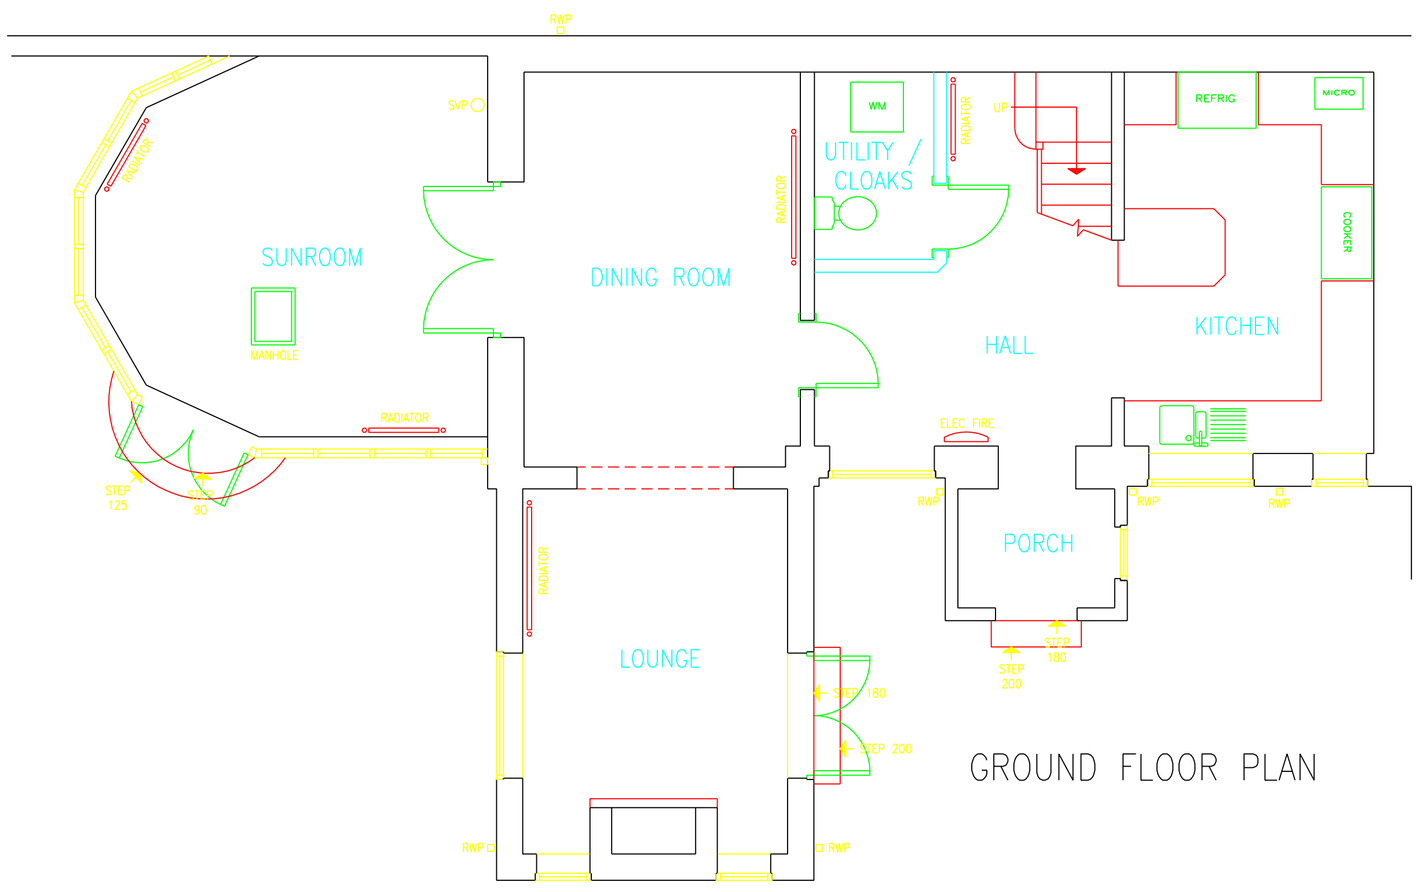

GROUND FLOOR PLAN

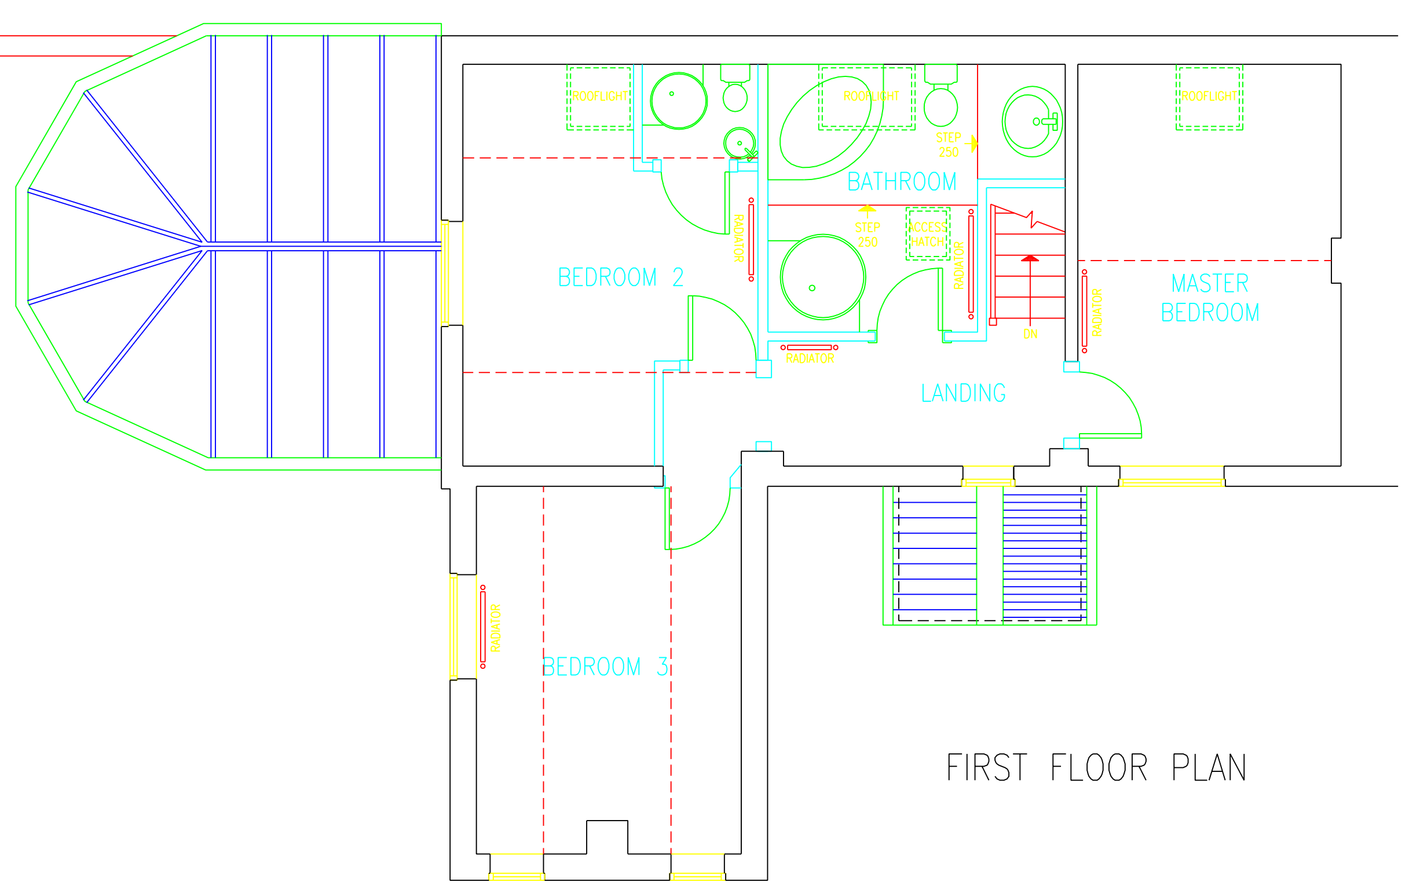

FIRST FLOOR PLAN

CLIENT	Mr & Mrs Beech
PROJECT	Proposed House Extension
DRAWING	Existing Floor Plans & Elevations White Rose Barn
SCALE	1:50
DATE	Jan 08
DRAWN BY	RS
CHECKED BY	KB
DRAWING No.	2007-02
REVISION	01

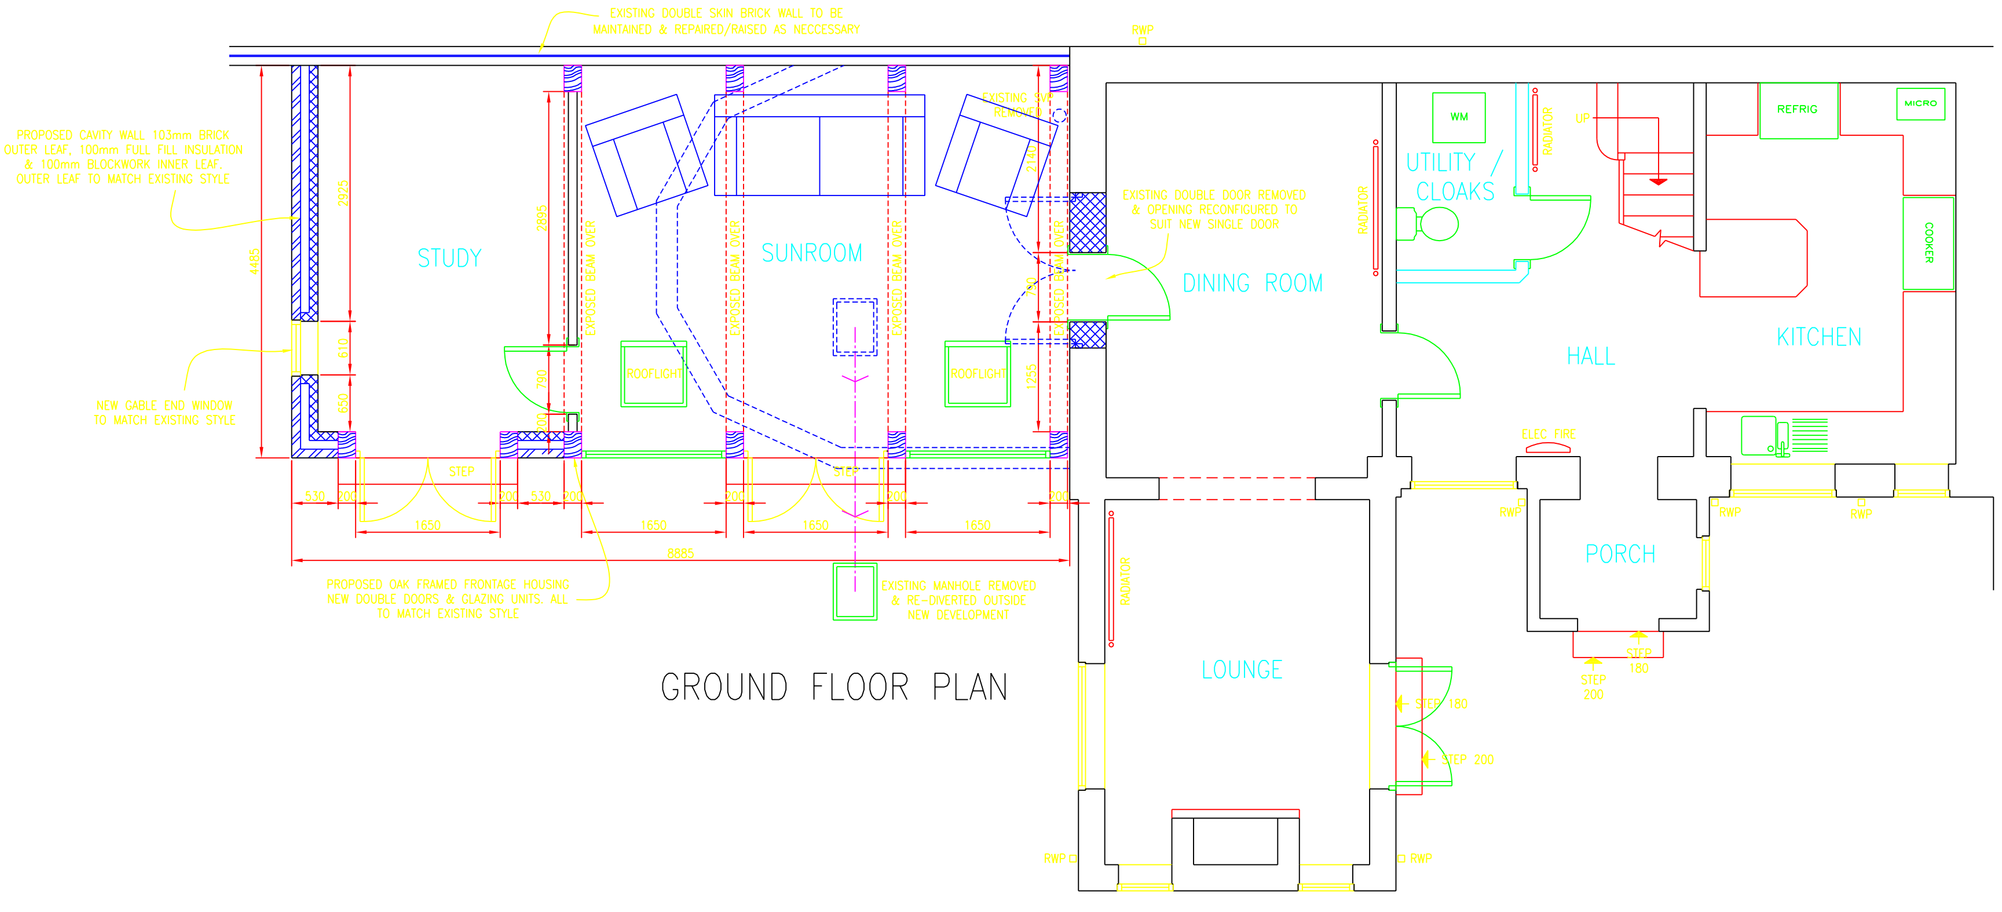

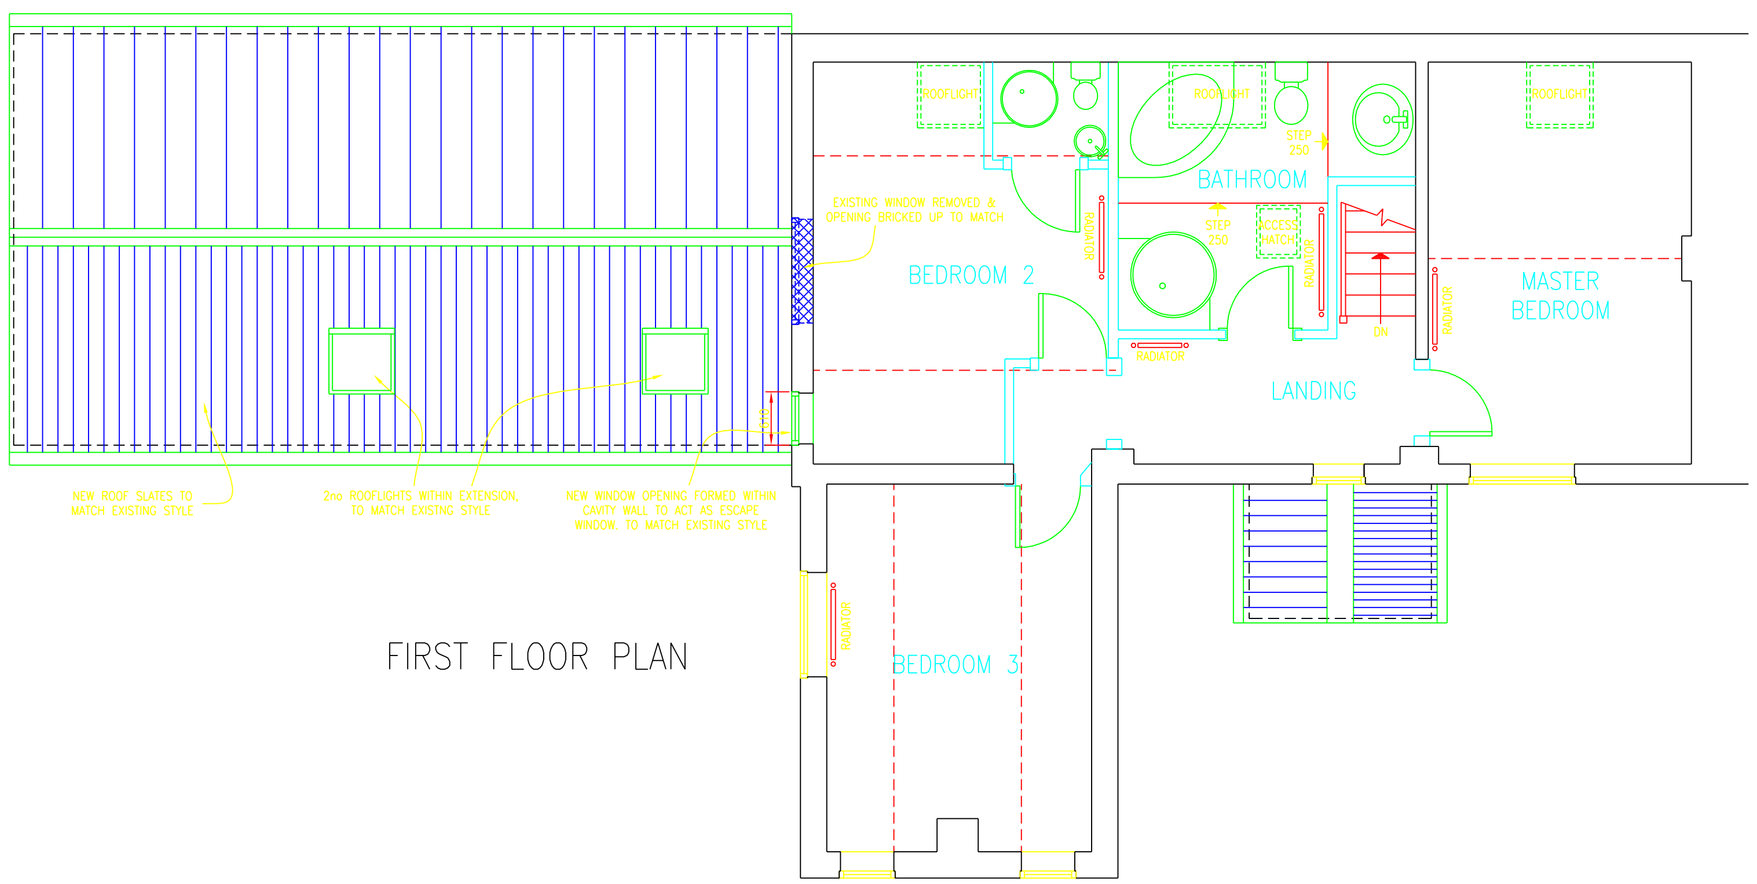

FIRST FLOOR PLAN

CLIENT	Mr & Mrs Beech
PROJECT	Proposed House Extension
DRAWING	Proposed Floor Plans White Rose Barn
SCALE	1:50
DATE	Jan 08
DRAWN BY	RS
CHECKED BY	KB
DRAWING No.	2007-03
REVISION	01

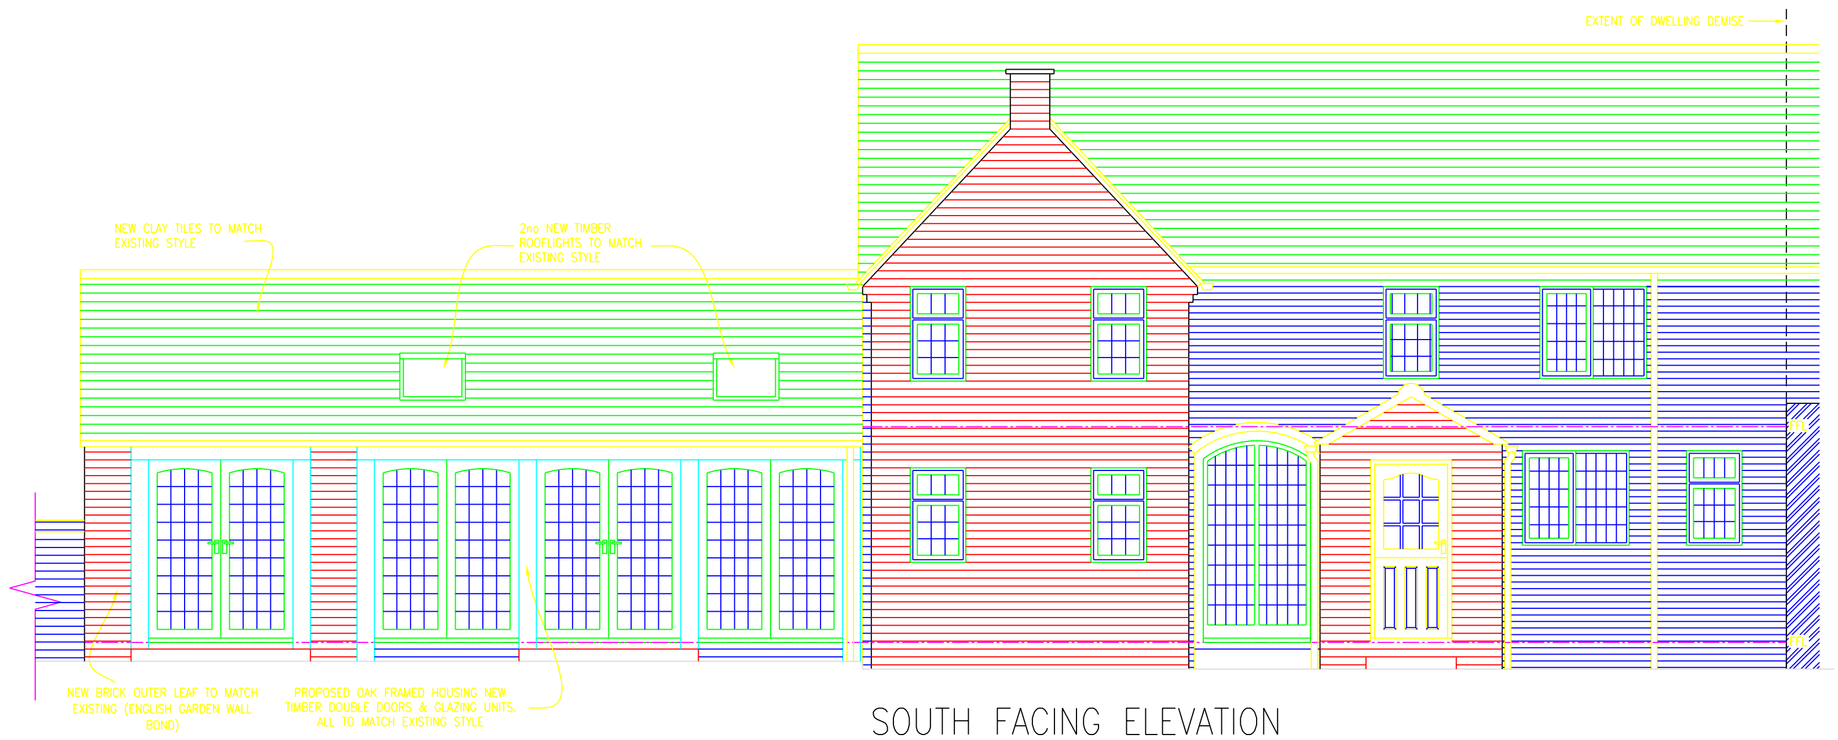

SOUTH FACING ELEVATION

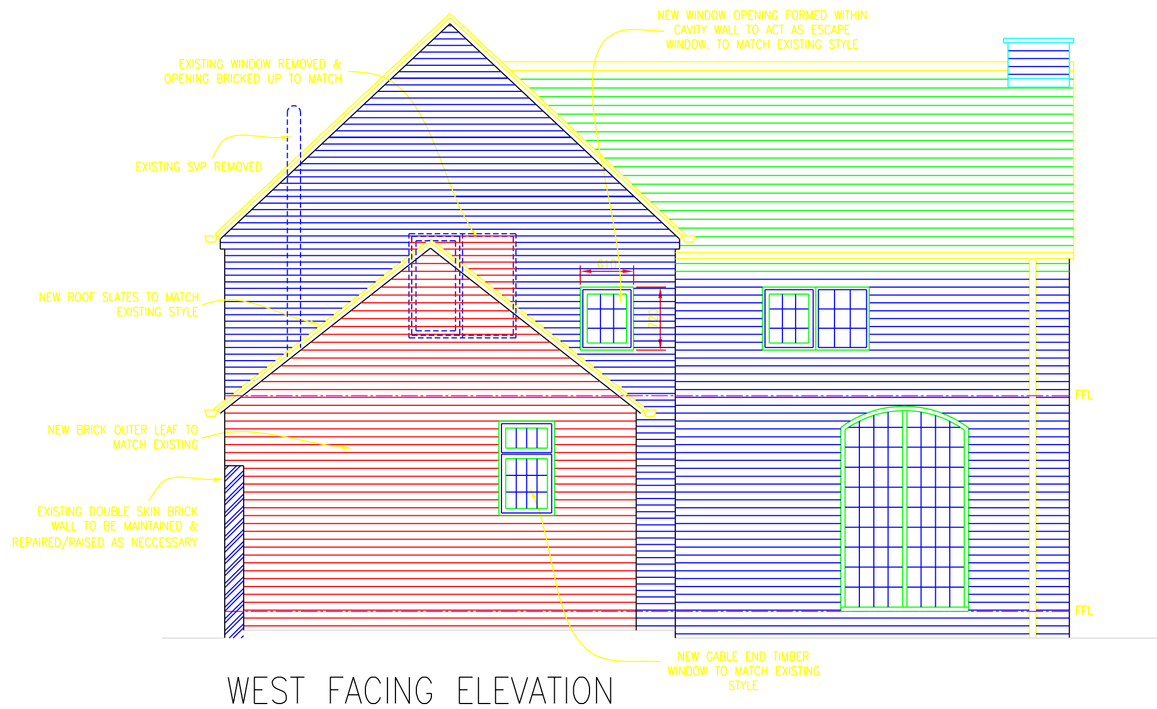

WEST FACING ELEVATION

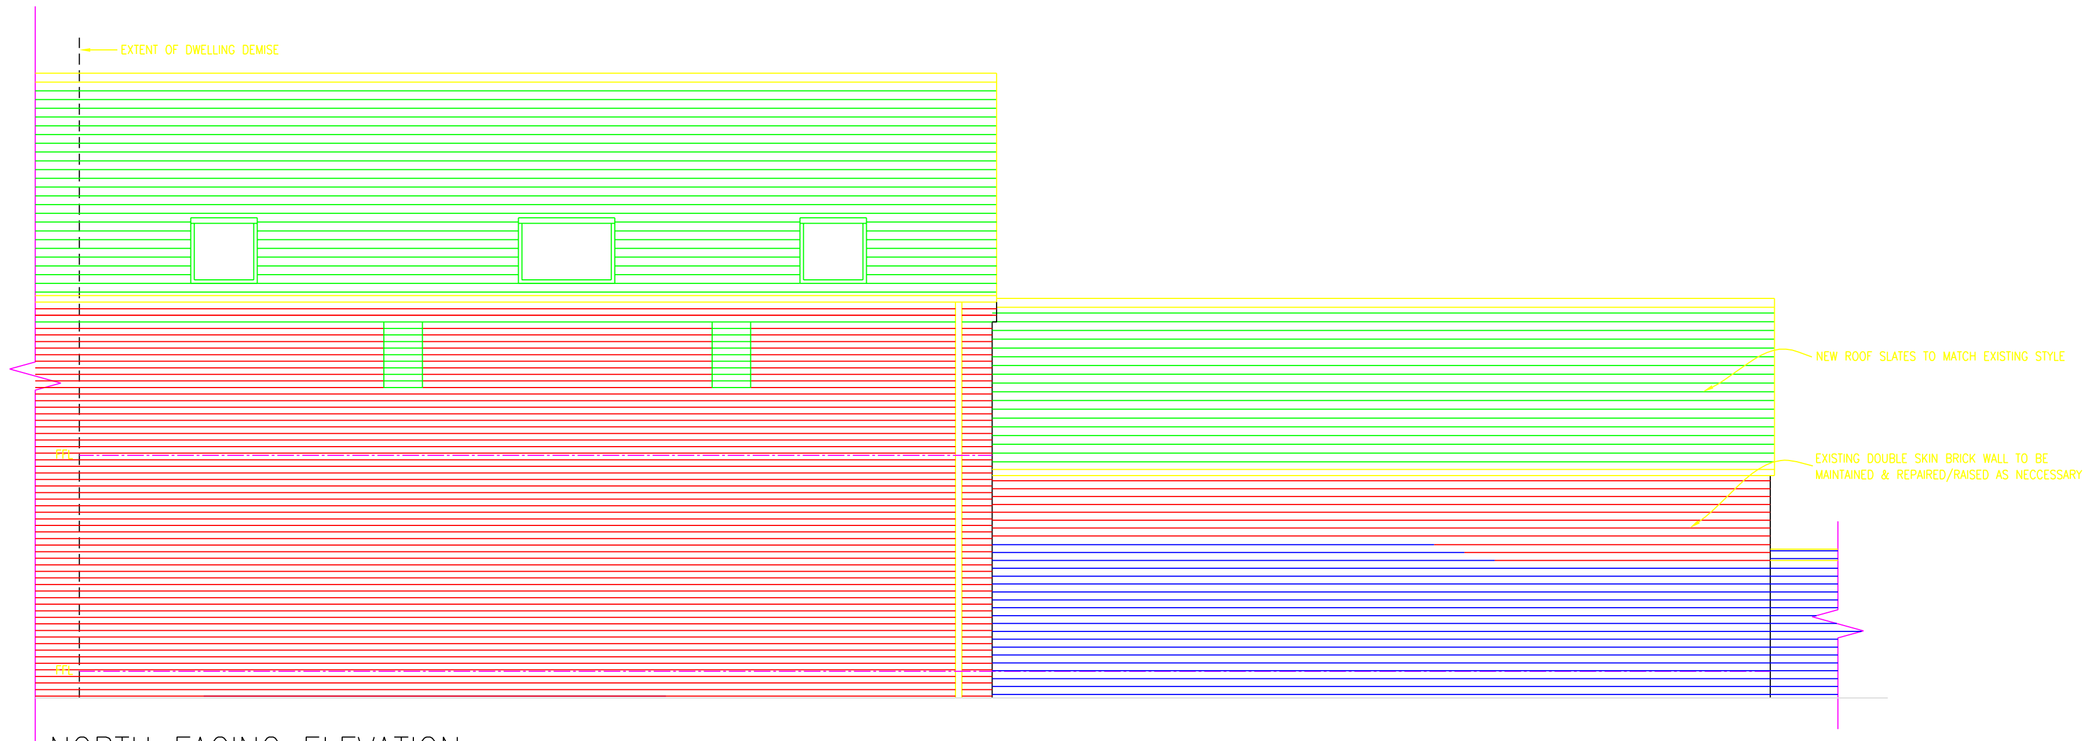

NORTH FACING ELEVATION

CLIENT	Mr & Mrs Beech
PROJECT	Proposed House Extension
DRAWING	Proposed Elevations White Rose Barn
SCALE: 1:50 / DATE: Jan 08 / DRAWN BY: RS / CHECKED BY: KB	
DRAWING No.: 2007-04	REVISION: 01



PROPOSED BLOCK PLAN

Scale 1:200

CLIENT	Mr & Mrs Beech
PROJECT	Proposed House Extension
DRAWING	Proposed Block Plan White Rose Barn
SCALE	1:200
DATE	Jan 08
DRAWN BY	RS
CHECKED BY	KB
DRAWING No.	2007-05
REVISION	01