Proposed Side Extension At
14 Lilac Close, Burbage, Leics.
LE10 2TD

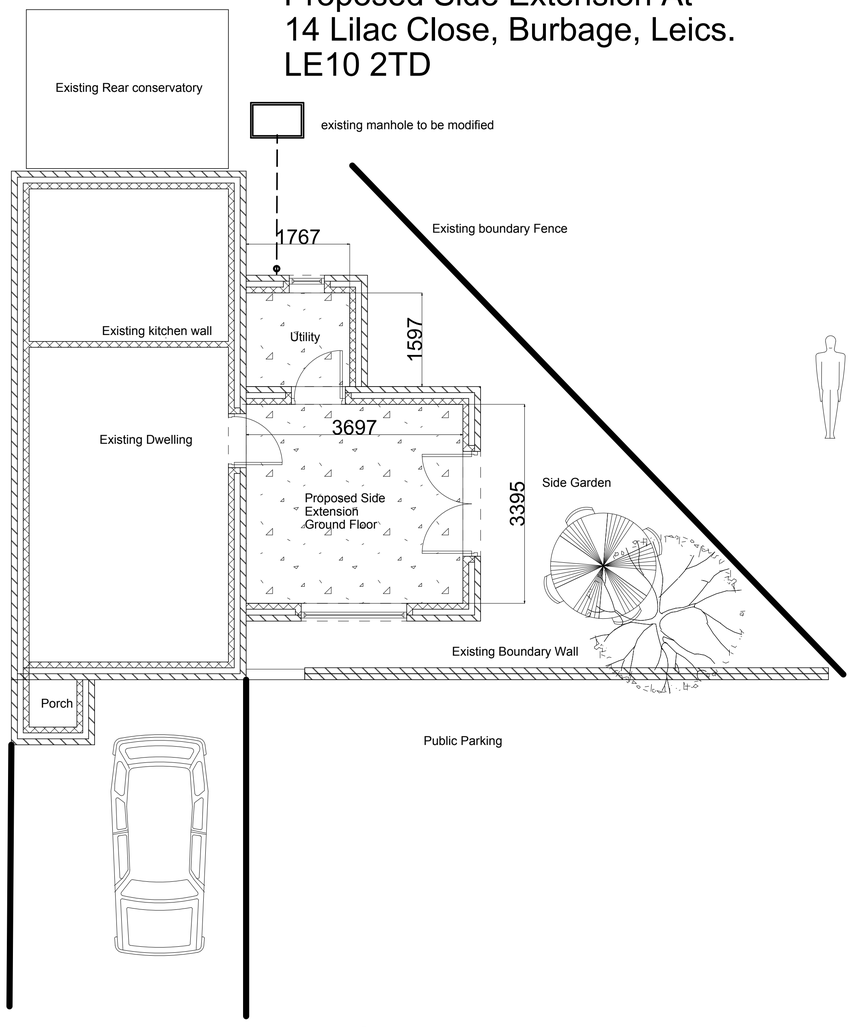

Ground Floor Plan

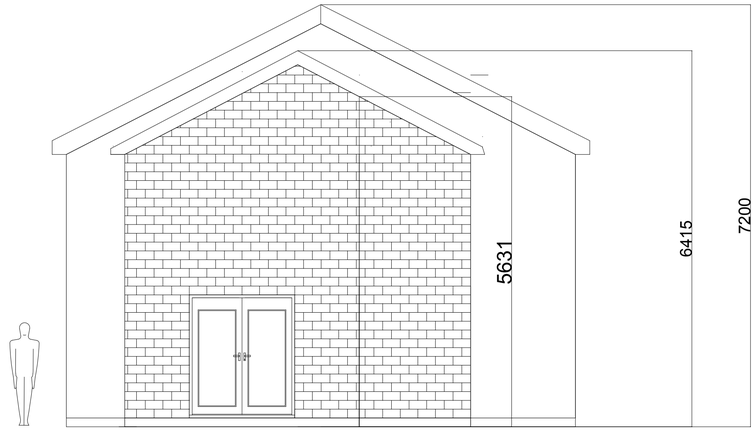

Side Elevation
showing proposed extension and existing house

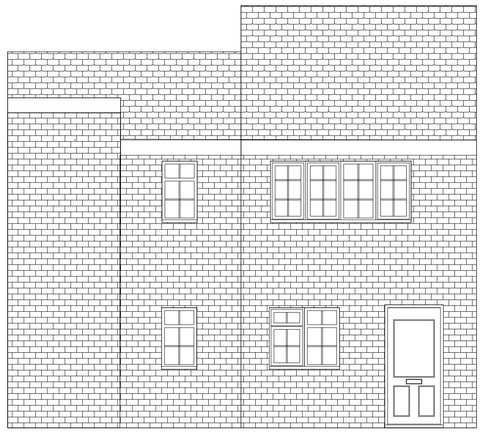

Rear Elevation

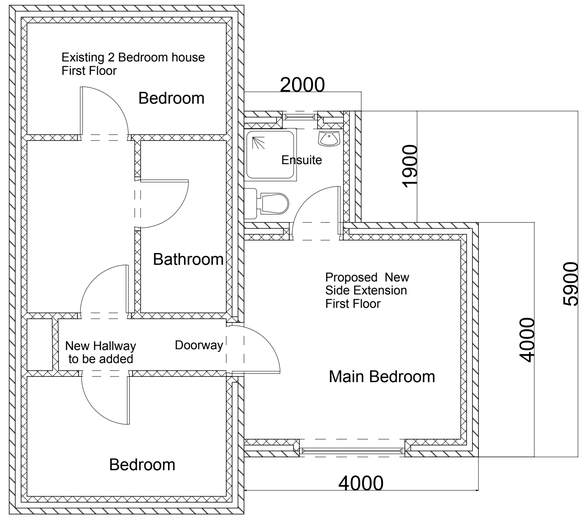

First Floor Plan



Front Elevation

Notes

Materials:

all new materials to be used in the construction of this build
are to match the existing dwellingas near as is practical
to the complete satisfaction
of the local authority planning department.

Drainage:

sewage pipe to be added for ensuite and utility room
we believe manhole to be outside conservatory door
just approx 2mtr away from build

External Walls:

facing brick to match as near as possible to
original dwelling bricks and blue bricks below damp course

Windows/Doors:

purpose made upvc white windows, french side door

Roof:

Marley flat tiles (same as original dwelling)
upvc rainwater gutters and downpipes, upvc fascia
and soffits.

wooden first floor

DRAWN BY: AVAIL PROPERTY IMPROVEMENTS
45 SHARNFORD RD
SAPCOTE
LEICS,
LE9 4JN
01455 273711 or 07900 124631

29nd JANUARY 2008

CLIENT: Mr & Mrs Parnaby
14 Lilac Close
Burbage
Leics

DRAWING NO. 220108/Parnaby

SCALE 1:50 (A1)

Avail Property Improvements
hold the copyright on this drawing and design
any use of this drawing is strictly
forbidden without our prior consent.

