DCPLAN
11/00118/full

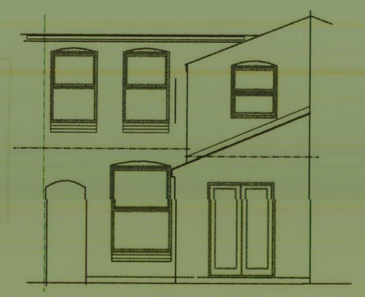

rear elevation.



side elevation.

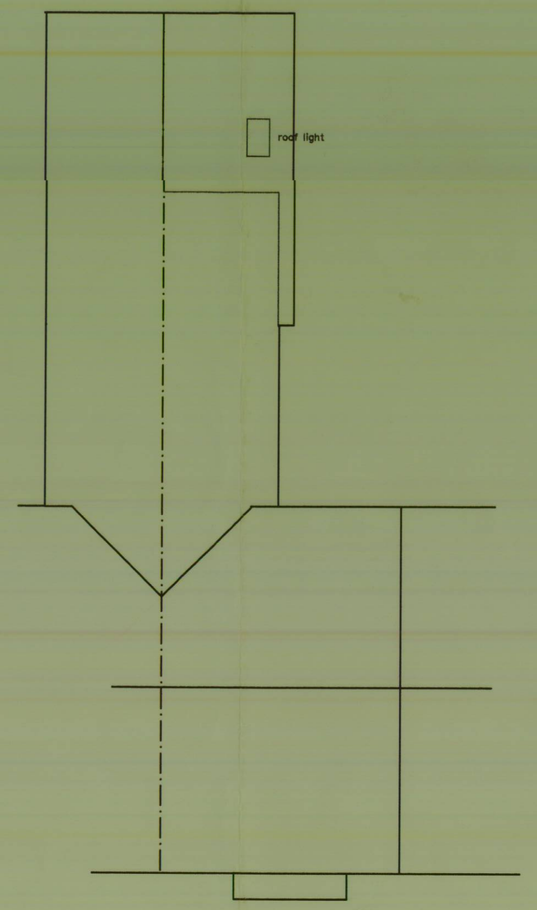

roof plan. 1/100

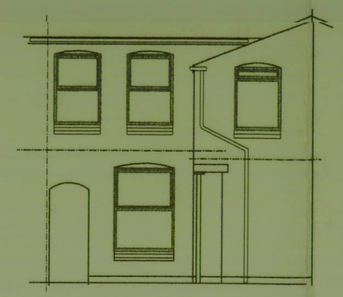

existing rear elevation.



existing side elevation.

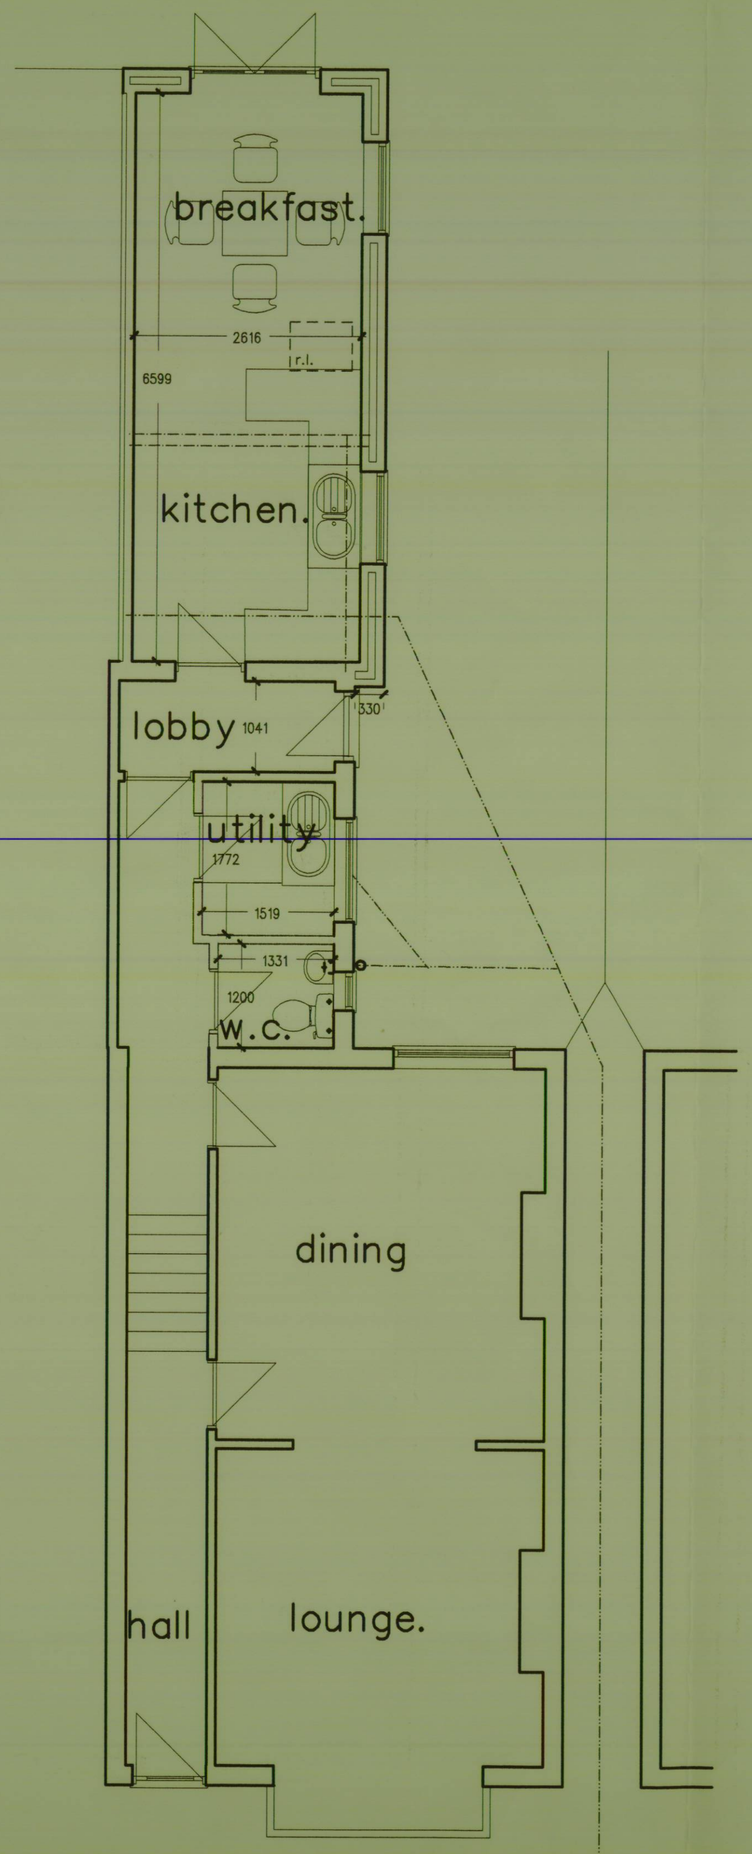

proposed ground floor plan.

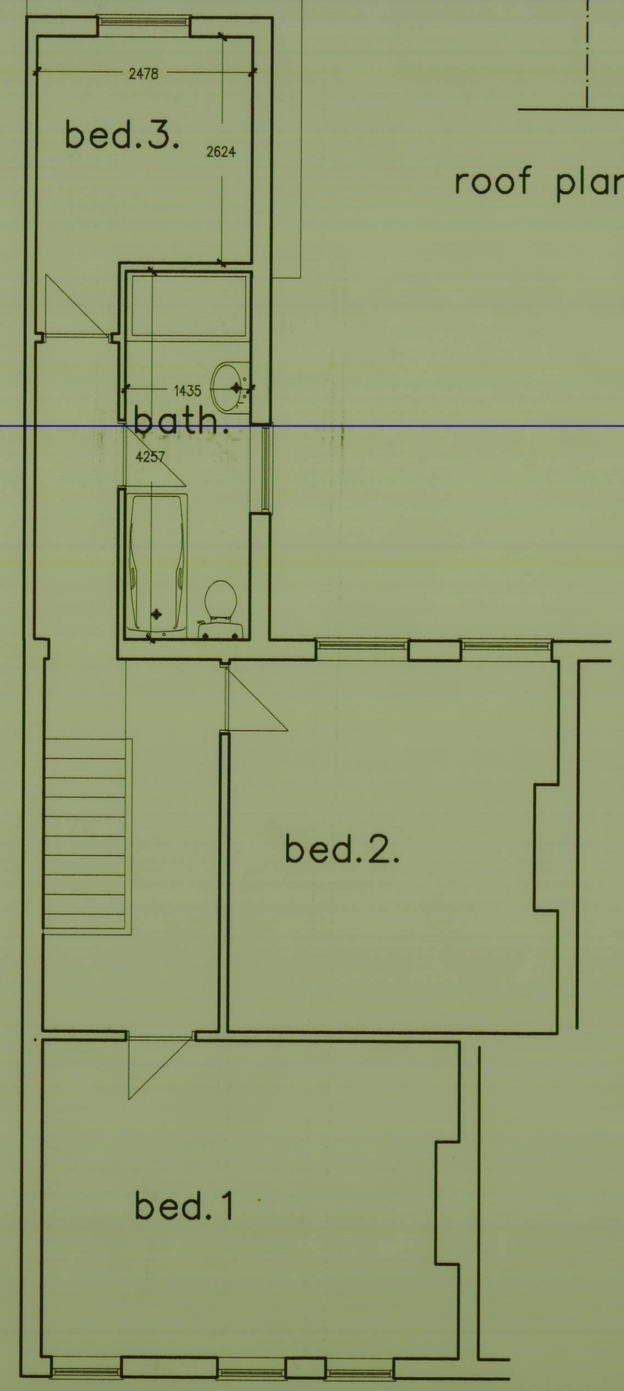

proposed first floor plan.

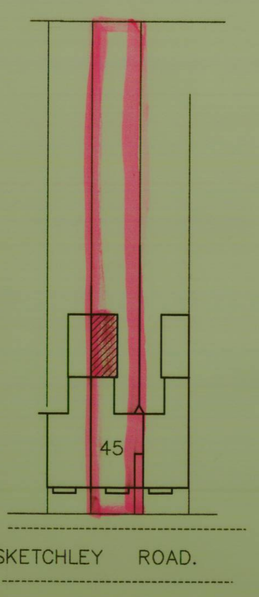

block plan 1/500

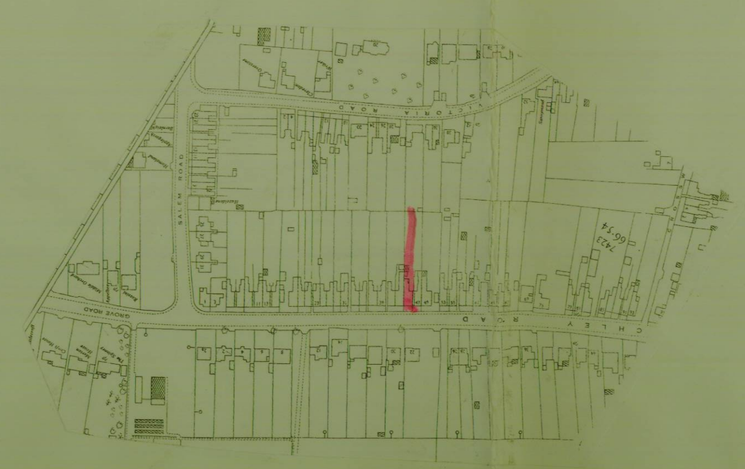

site plan 1/2500

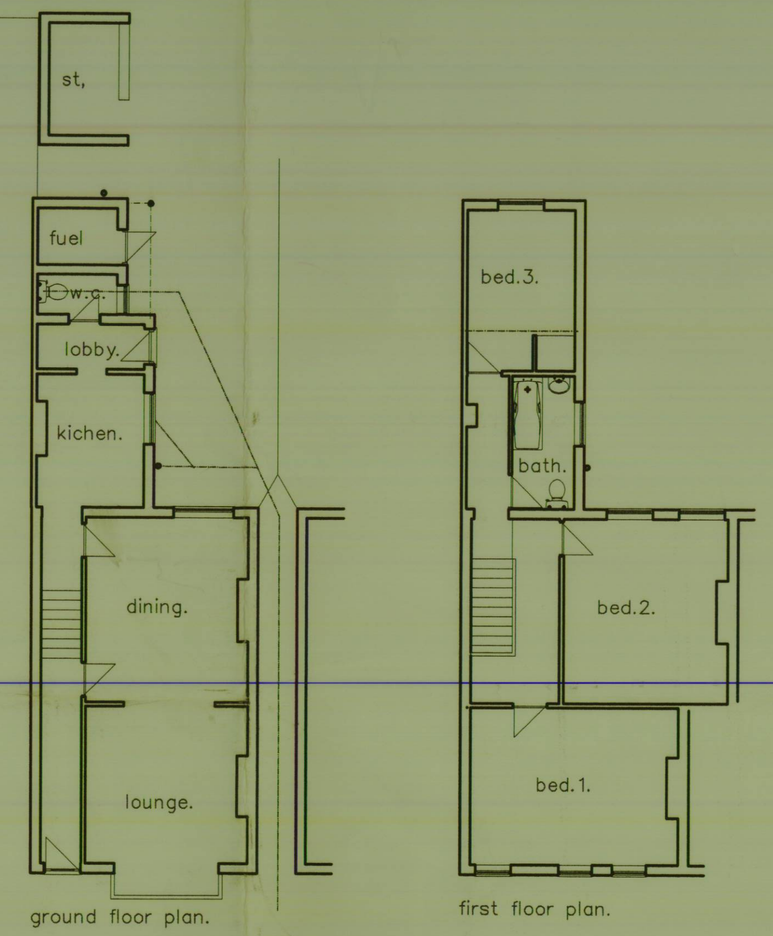

ground floor plan.

first floor plan.

existing plans & elevations.

EXTENSION & ALTERATIONS TO 45, SKETCHLEY ROAD, BURBAGE, FOR MR BEVINGTON.

SCALE: 1:50
1:100

DRW. No. 41/1/2010

DATE: OCT. 2010

C.A.UNDERWOOD. A.R.I.B.A.
CHARTERED ARCHITECT.
THE BARN.CHURCH LANE,
RAVENSTONE.COALVILLE, LE672AE.
Phone:01530 834420
Fax: 01530 834420

DCPLAN.