
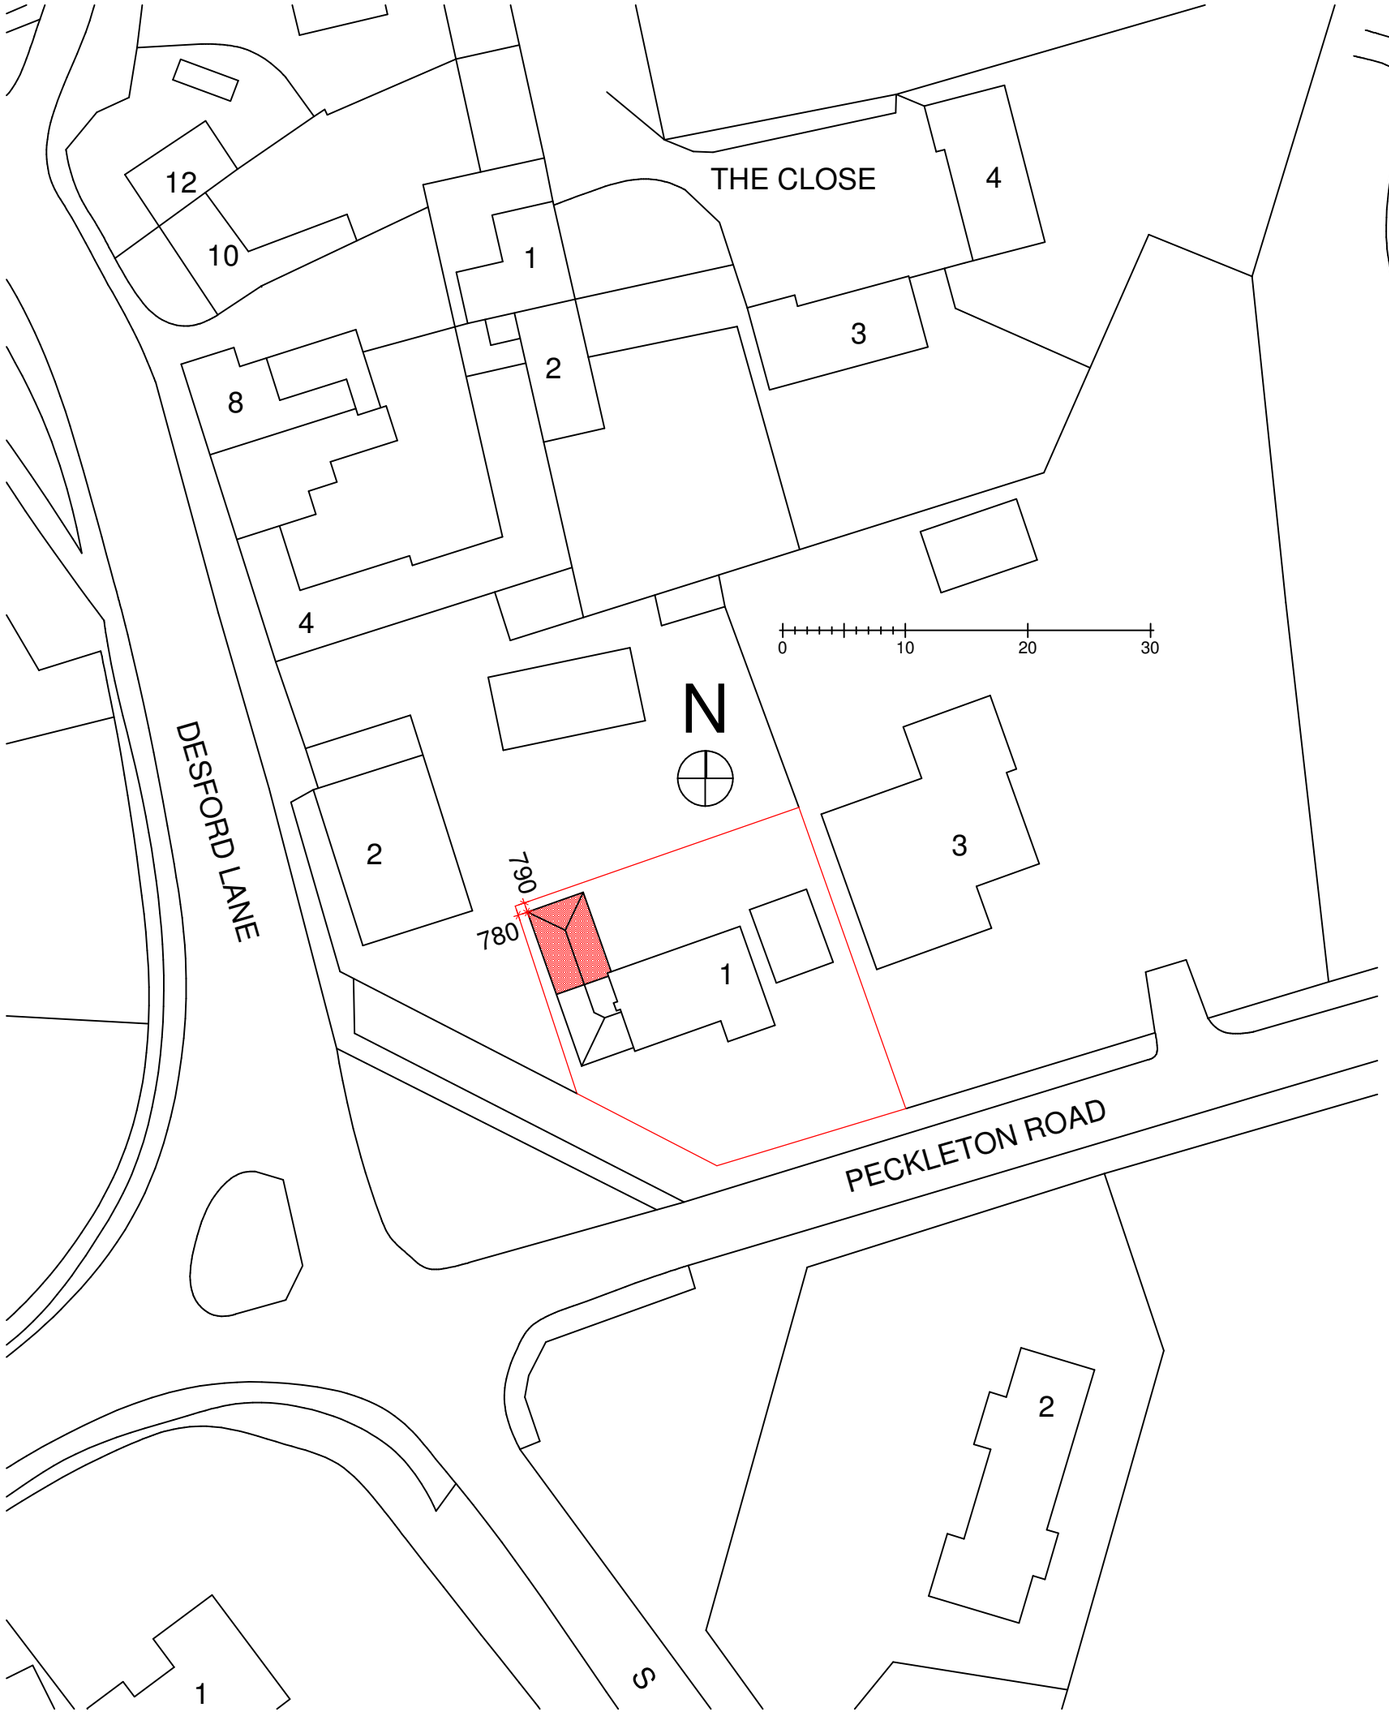


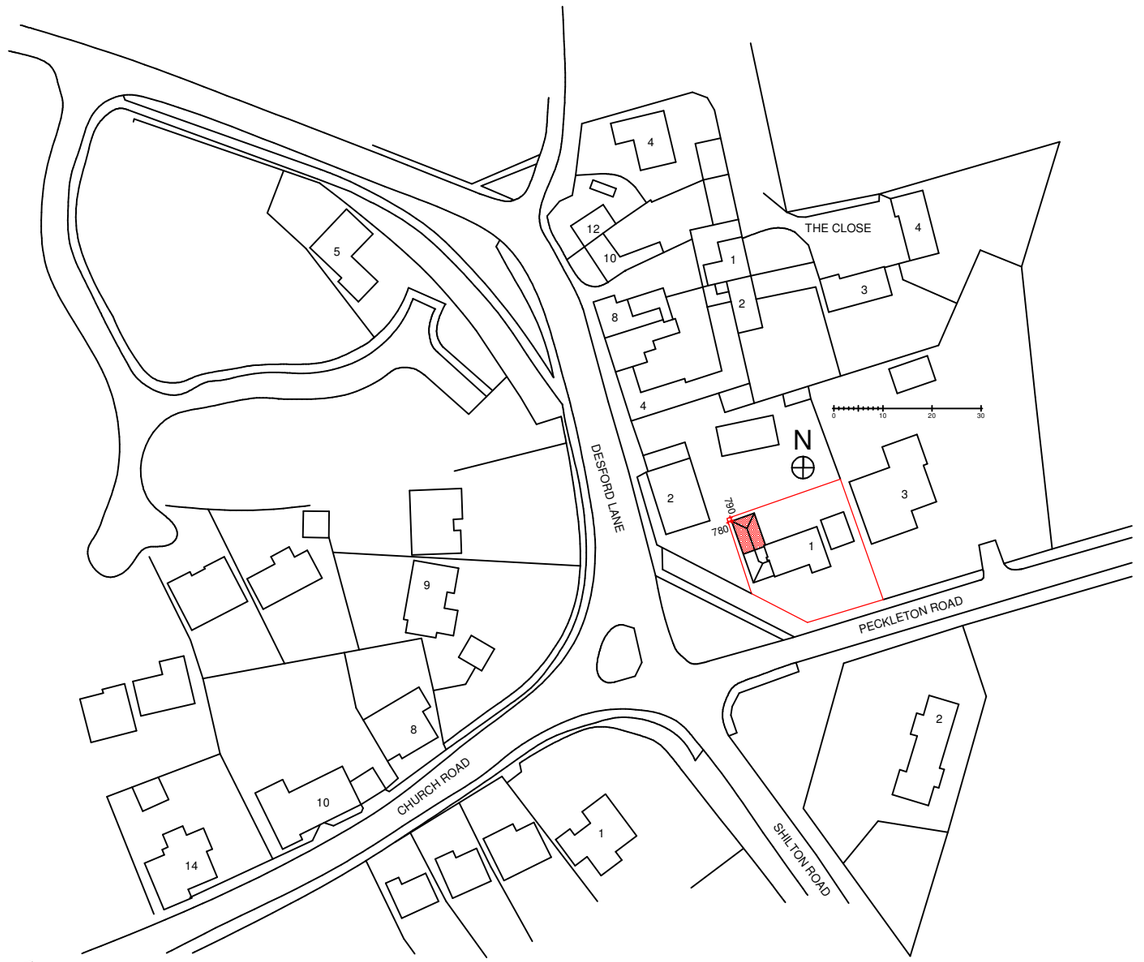

© The **DRAWING ROOM**

(ARCHITECTS) Ltd

Director MALCOLM A. GOODALL.

130 Moat Street, Wigston, Leicester. LE18 2GE.

tel:-(0116) 288 0111. fax:-(0116) 288 0222.

e-mail:- info@tdrarchitects.co.uk *web site:- www.tdrarchitects.co.uk*

Job Title:- Proposed Extension to 1 Peckleton Rd, Kirkby Mallory, Leicestershire

Client:- Mr & Mrs Poole

Scale:- 1:500 & 1:1250

Date:- March 2011

Drawing Title:-	Drawing No.	Rev	Checked
Site & Location Plans	1790-03-A3		