




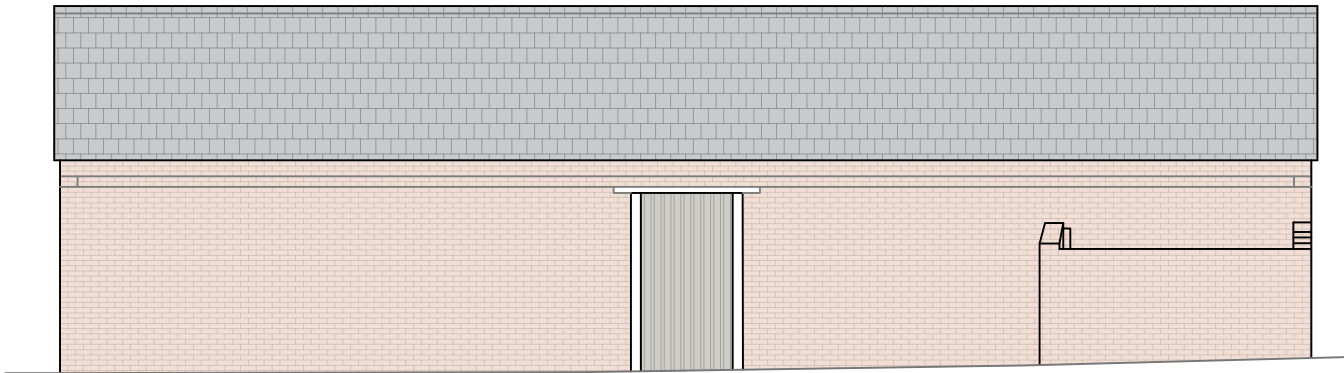


Existing: Elevation 01

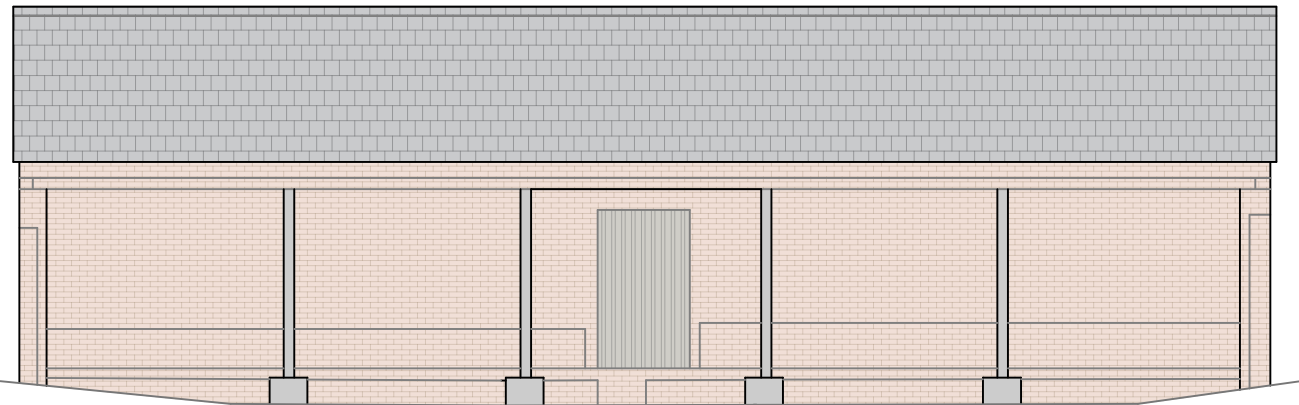


Existing : Elevation 02

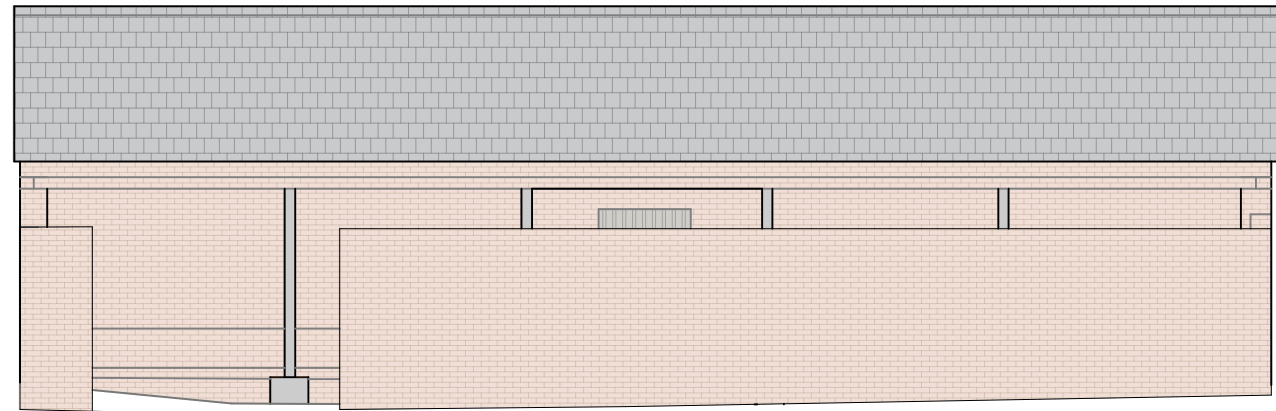


Existing : Elevation 03

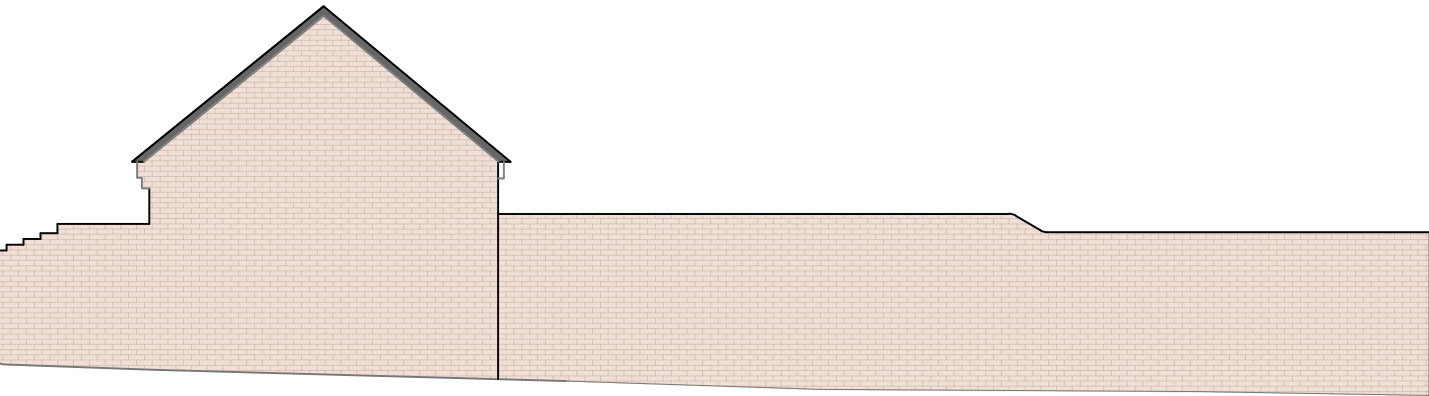


Existing : Elevation 04

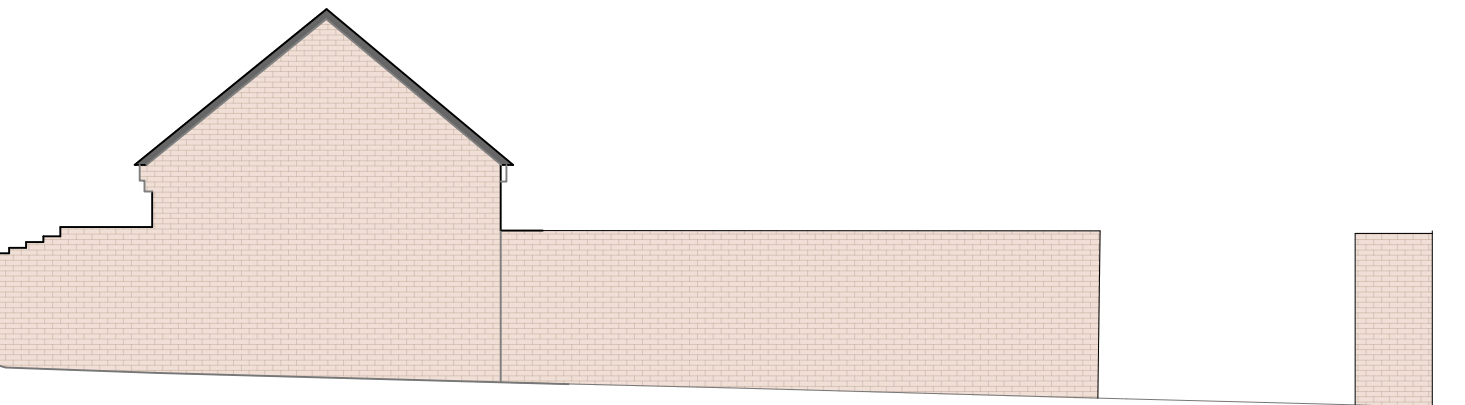

Existing : Elevation 05

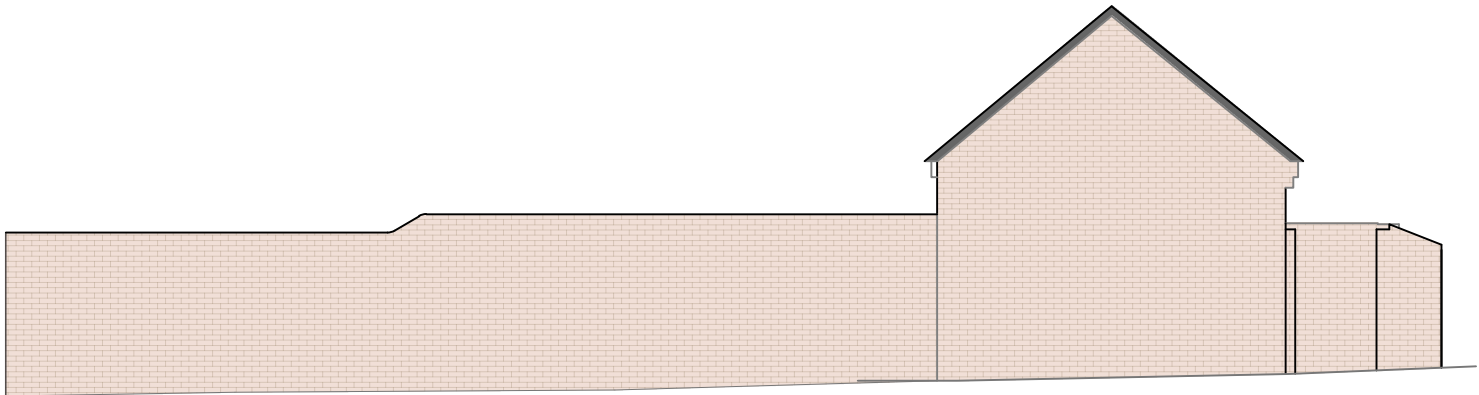

Existing : Elevation 06

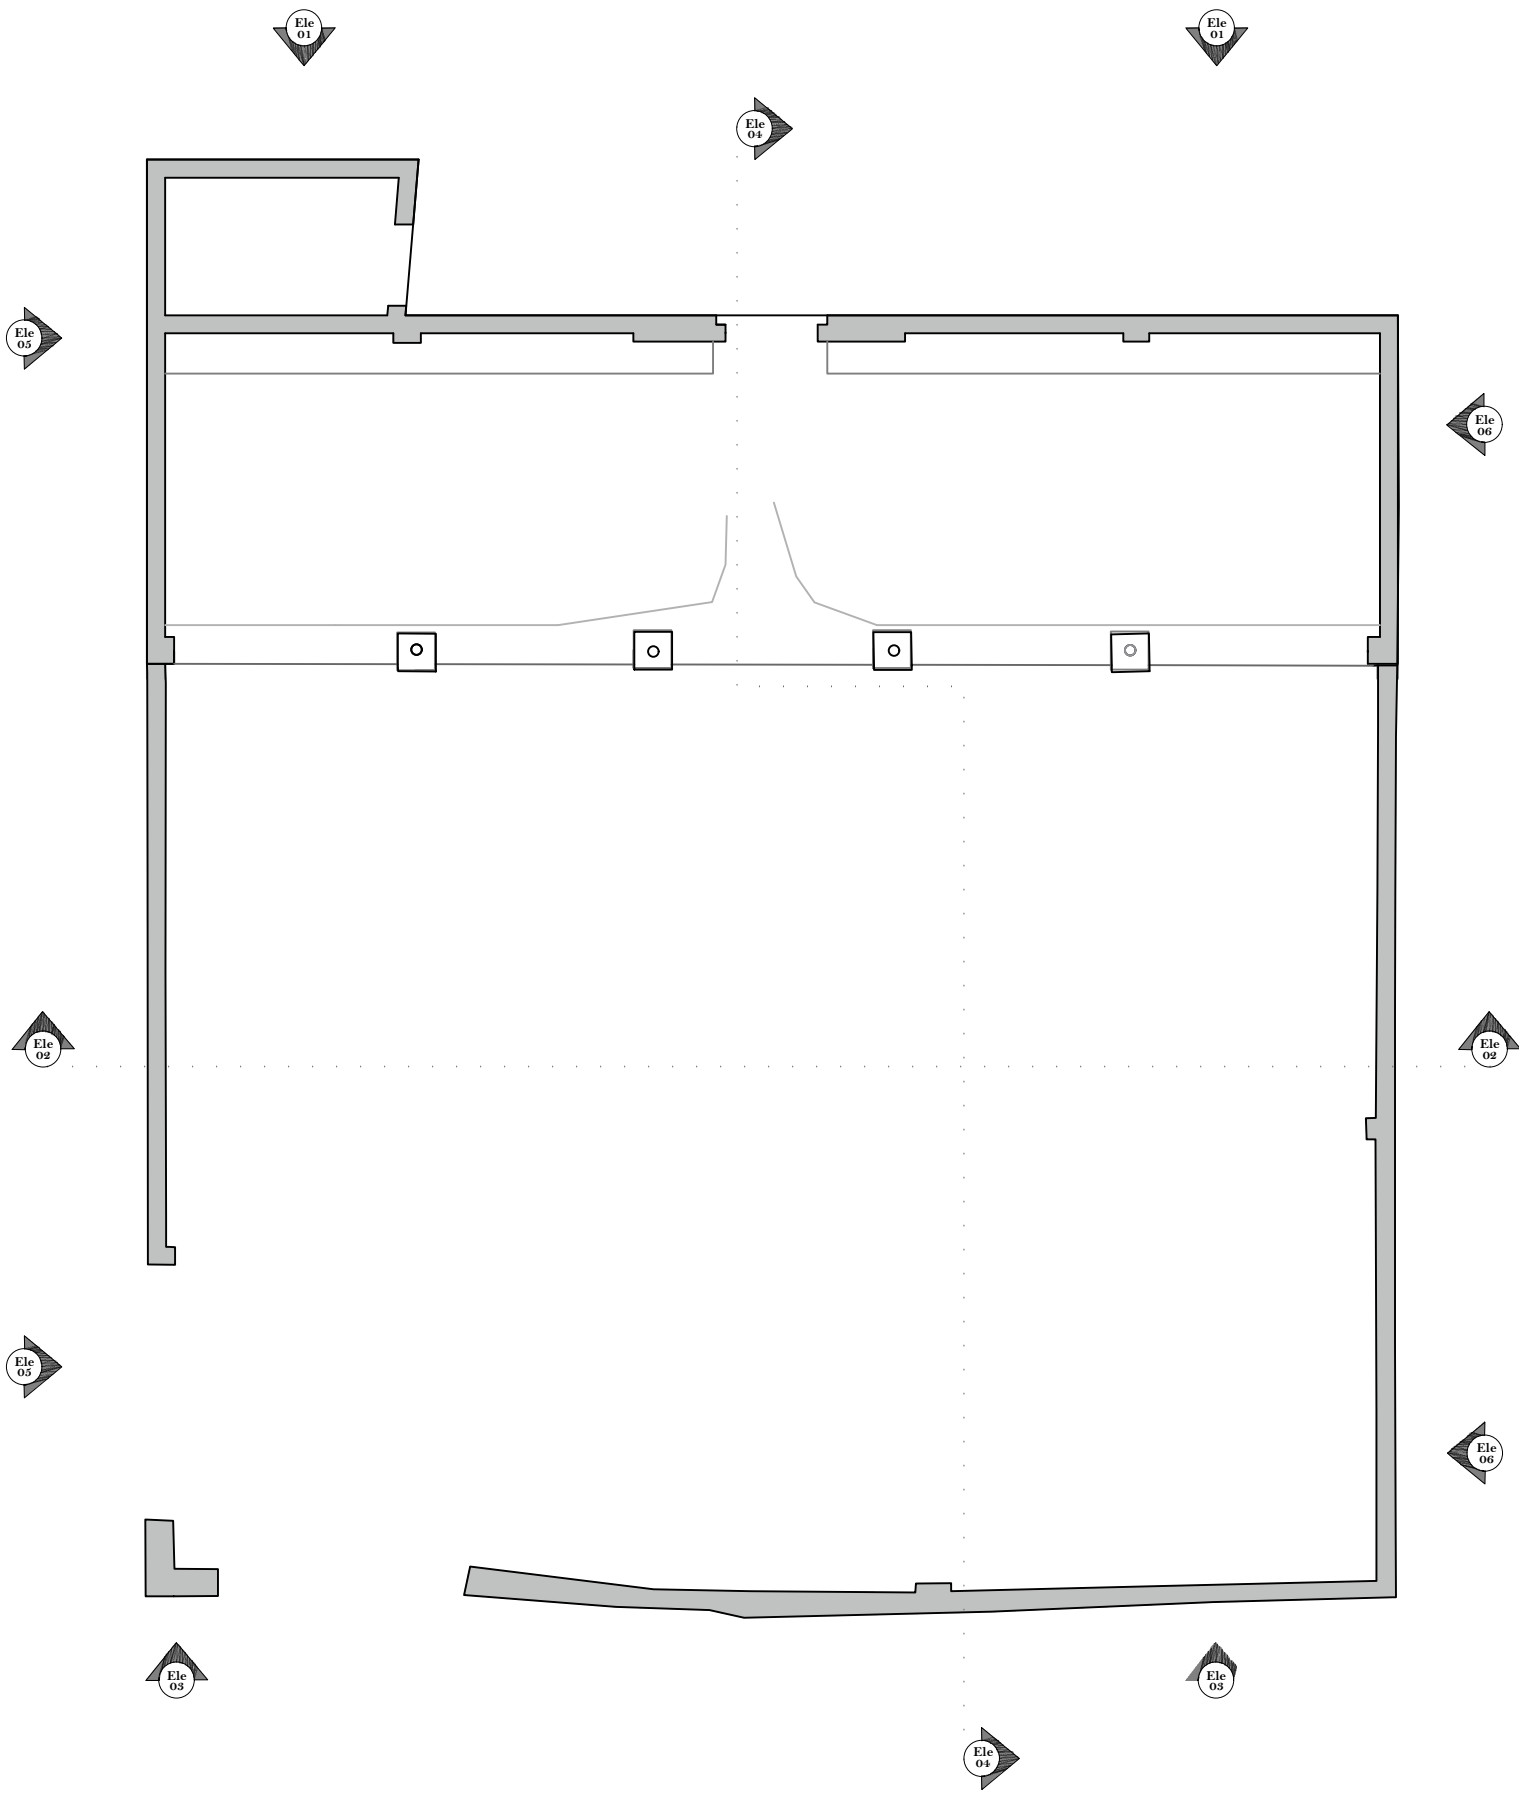

Existing : Ground Floor Plan