


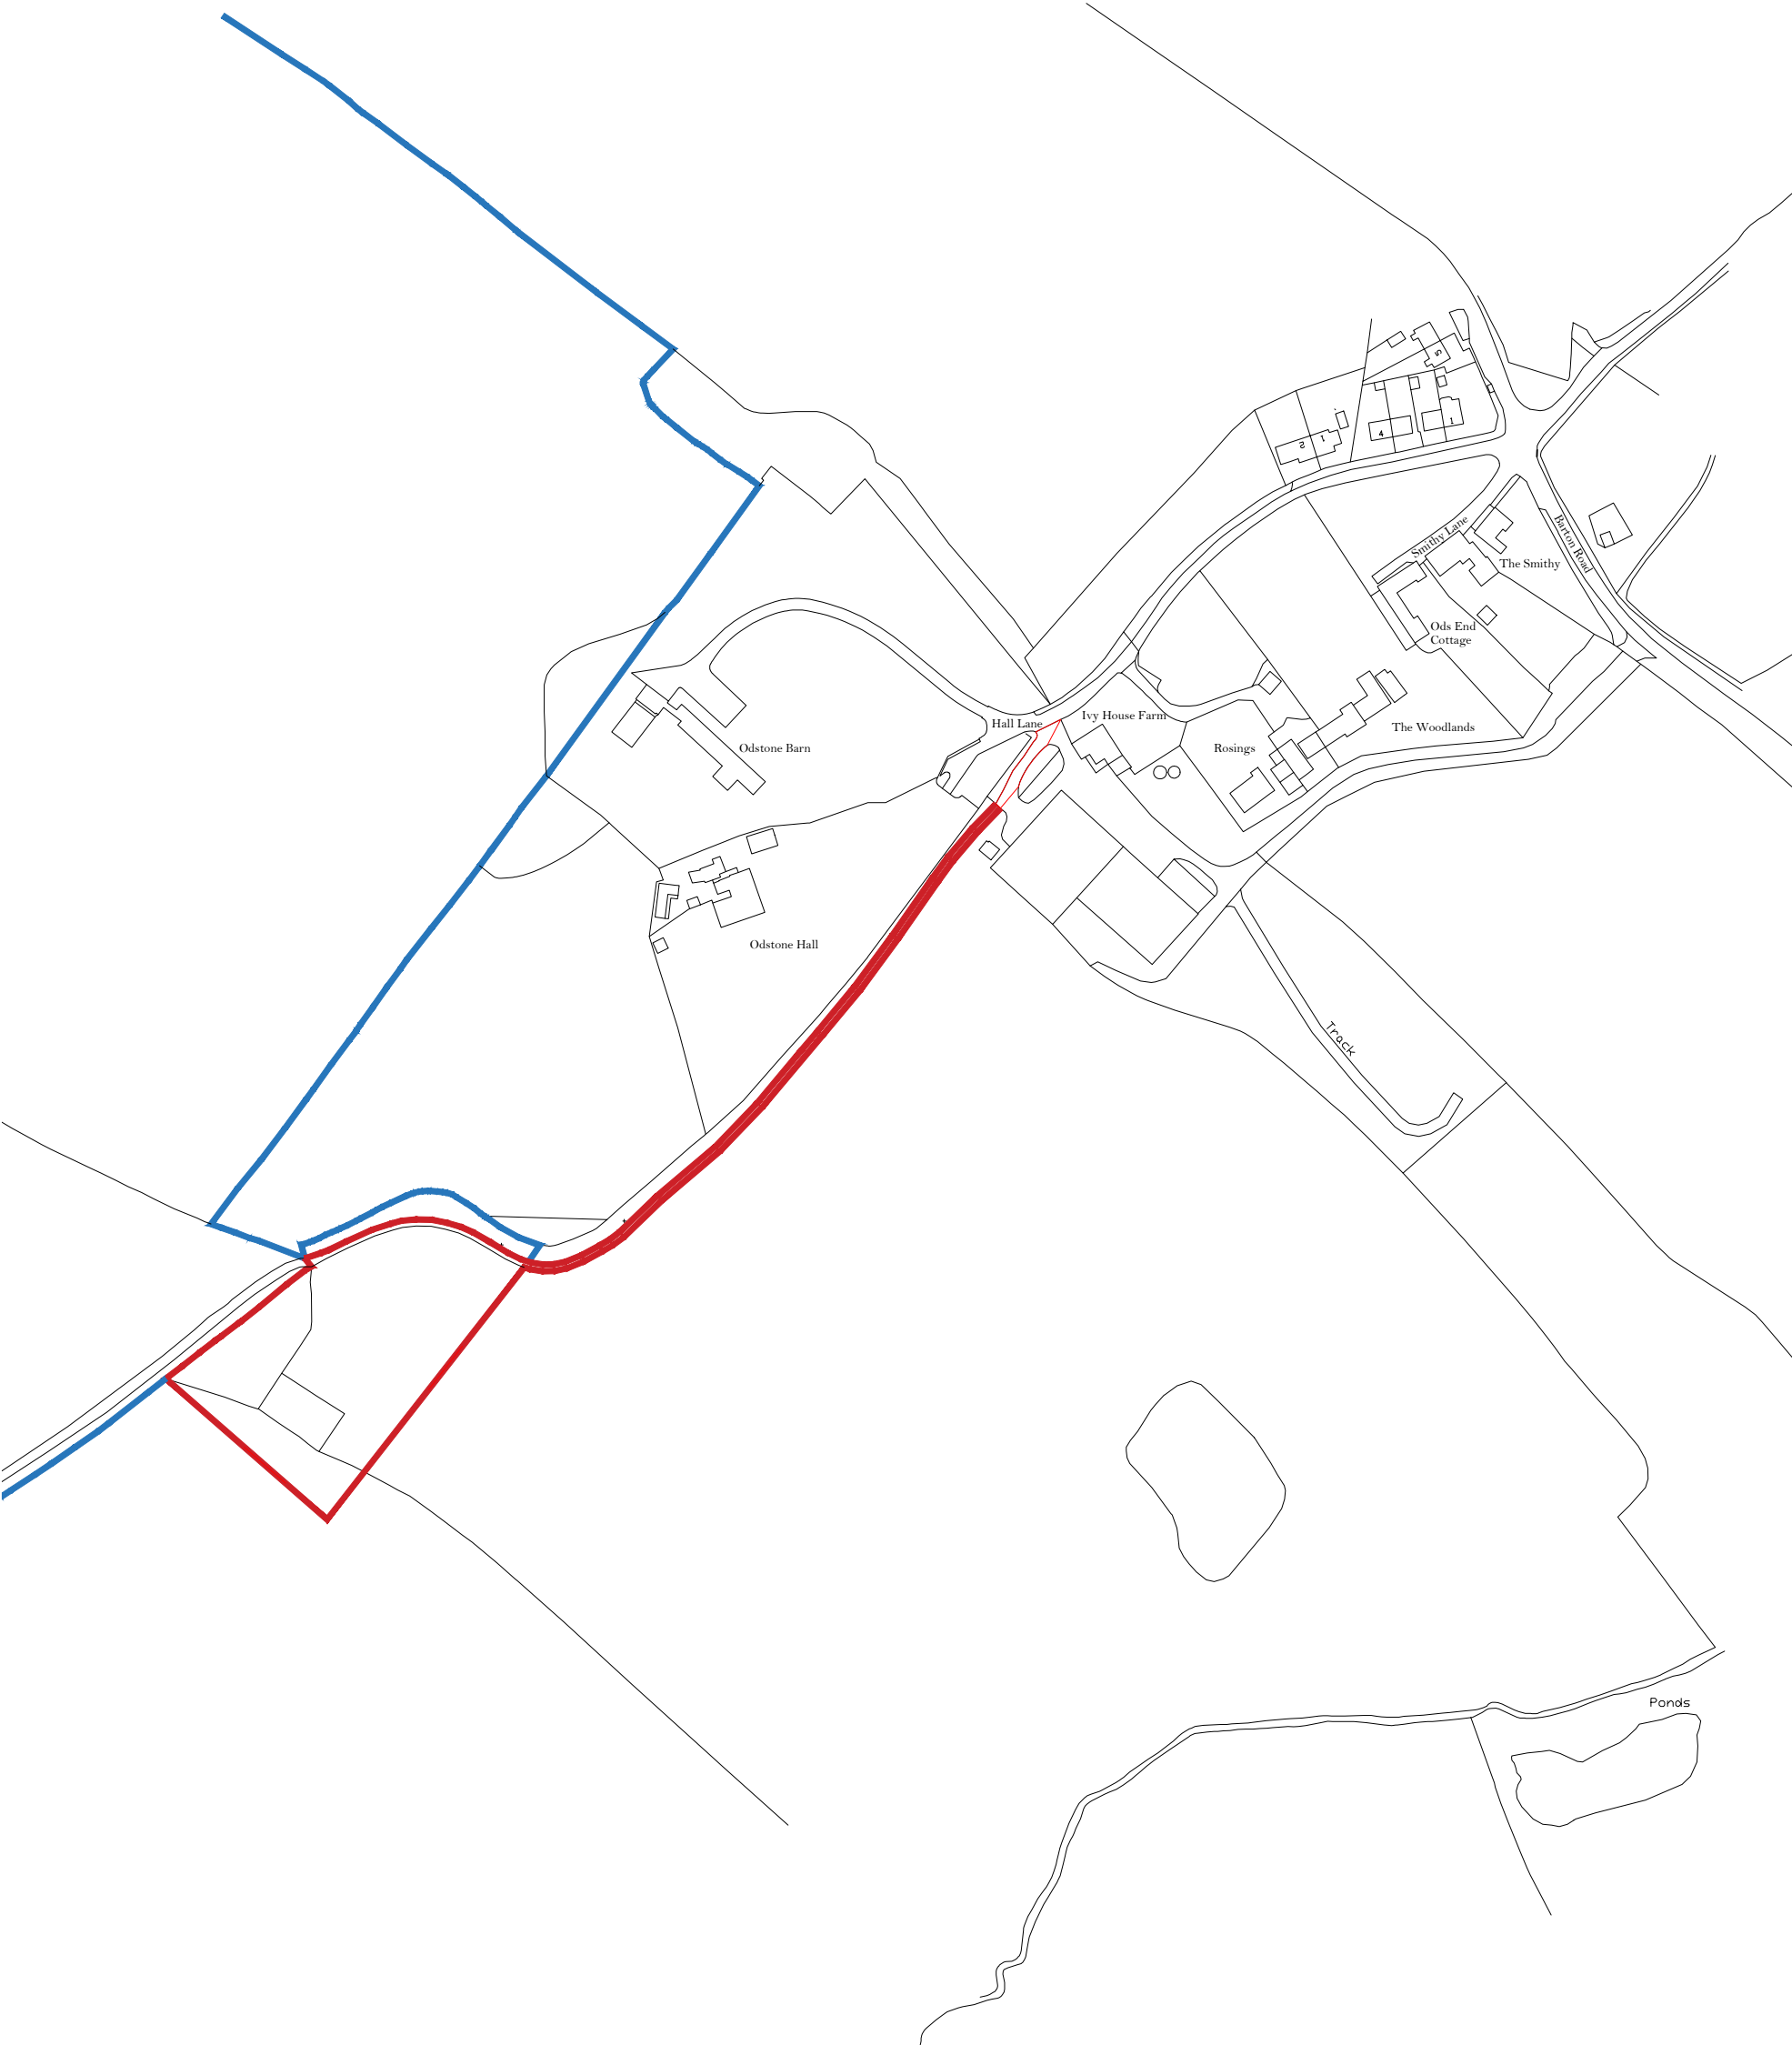

Scale :1: 2500 @ A3



Existing : Location Plan