




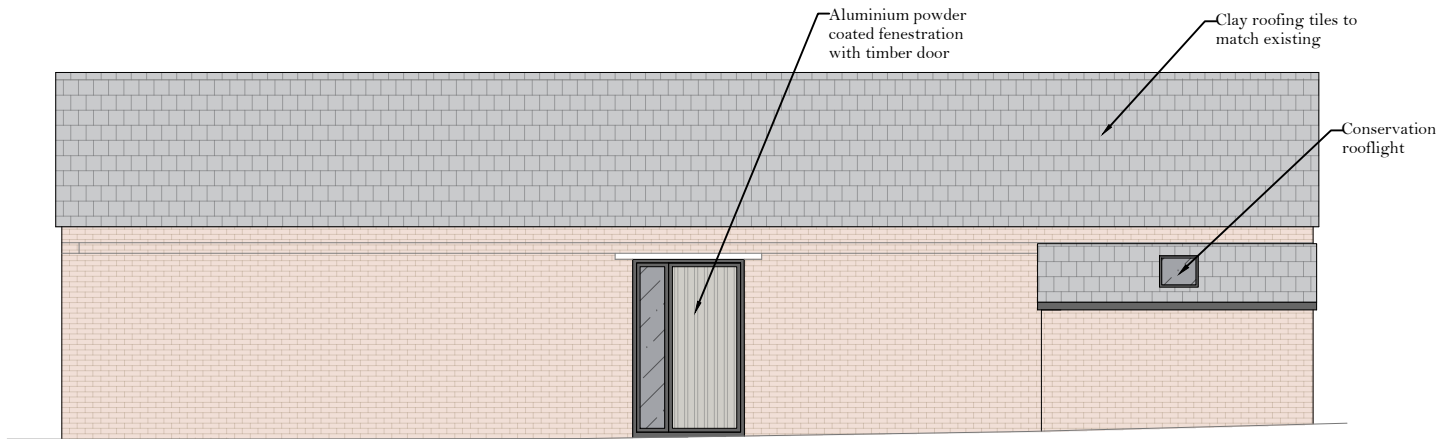


Proposed : Elevation 01

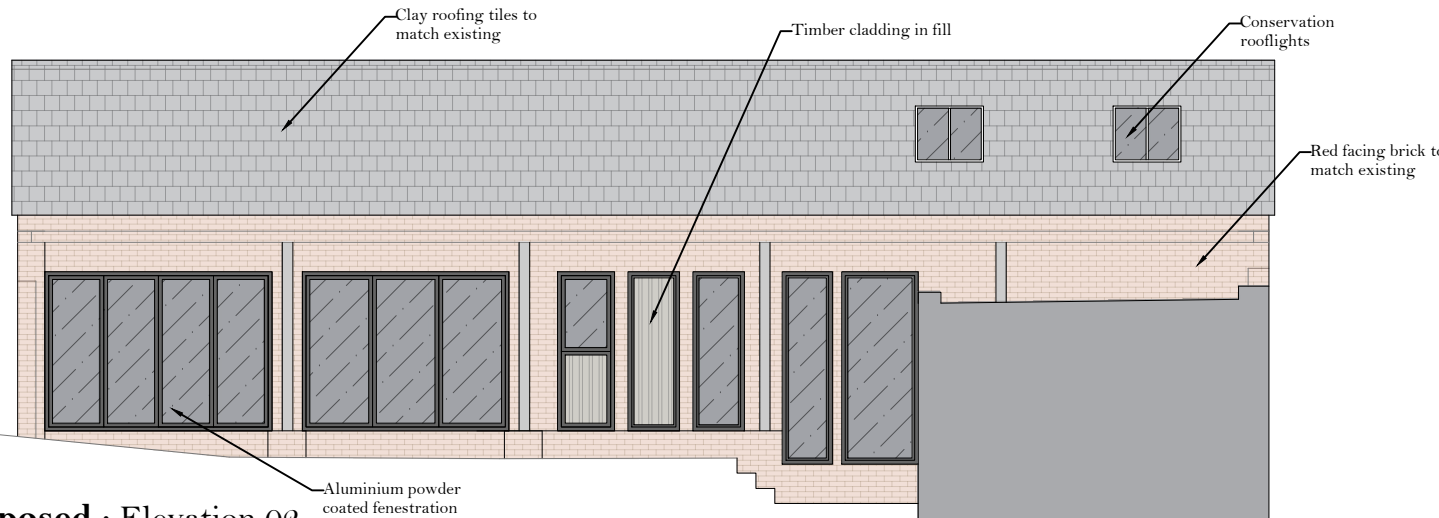


Proposed : Elevation 02

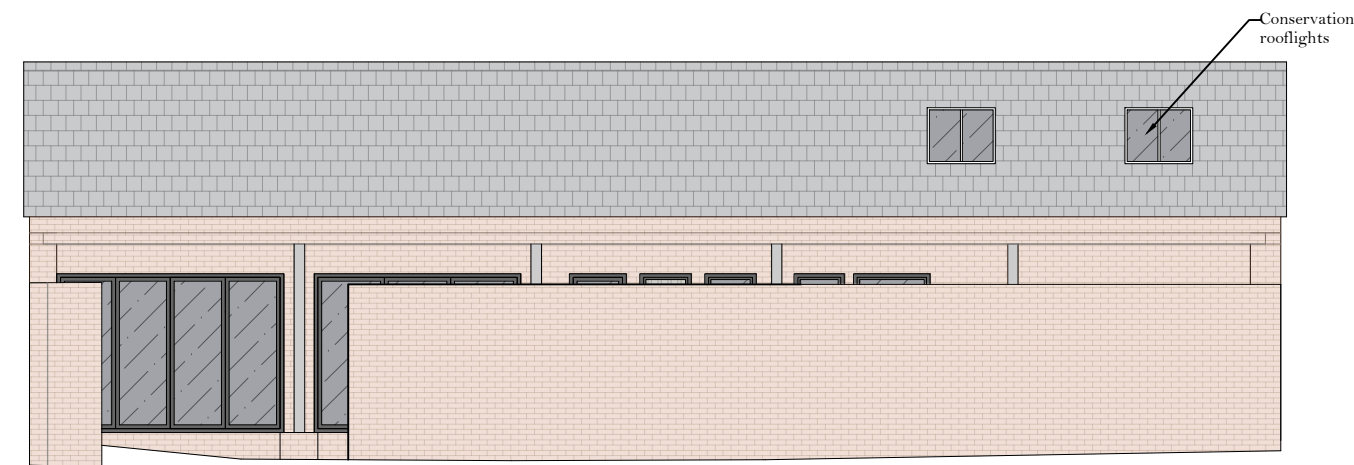


Proposed : Elevation 03

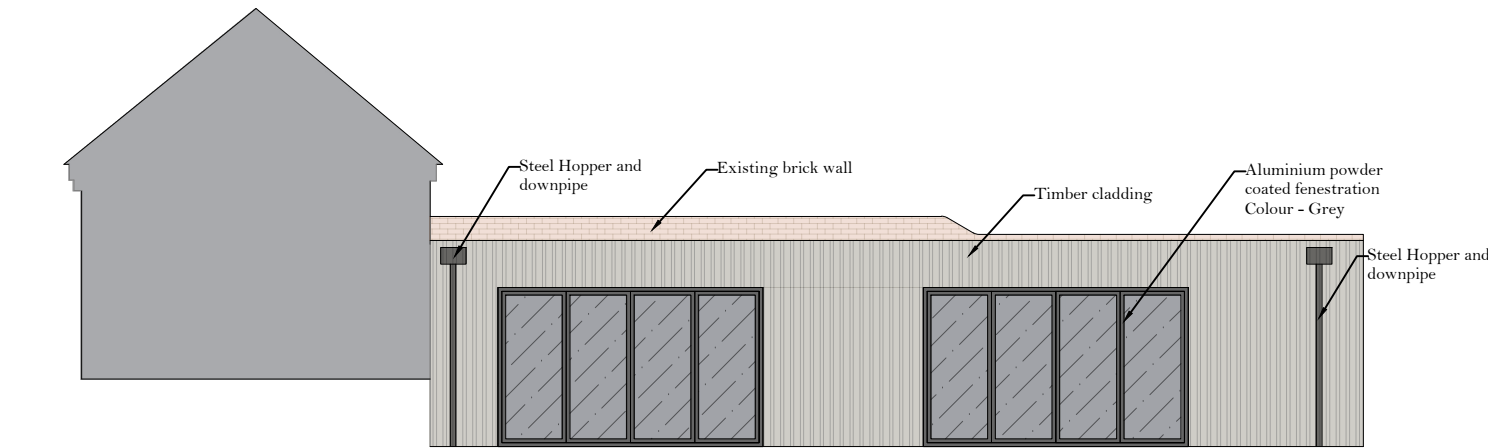

Proposed : Elevation 04

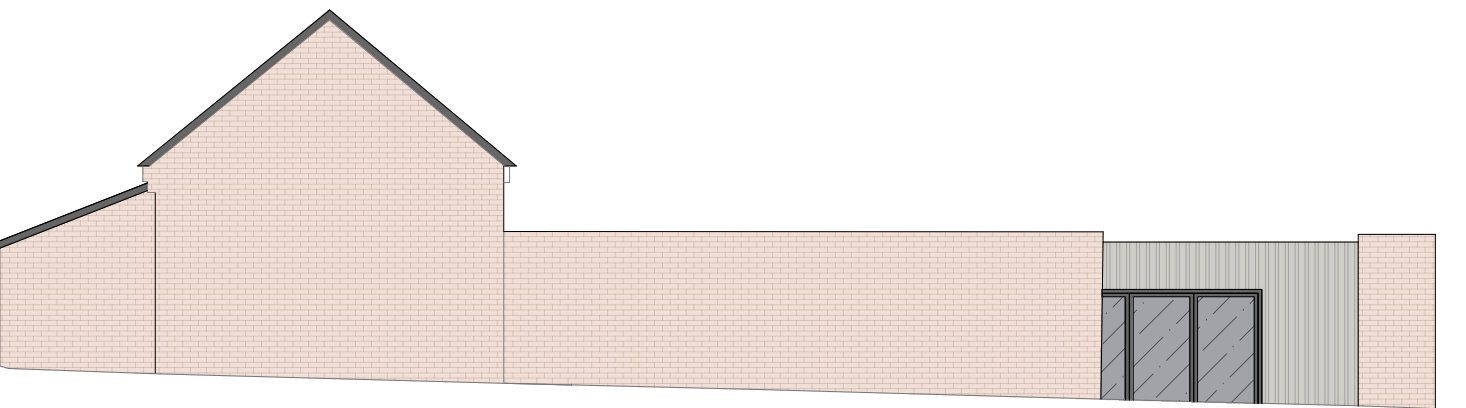

Proposed : Elevation 05

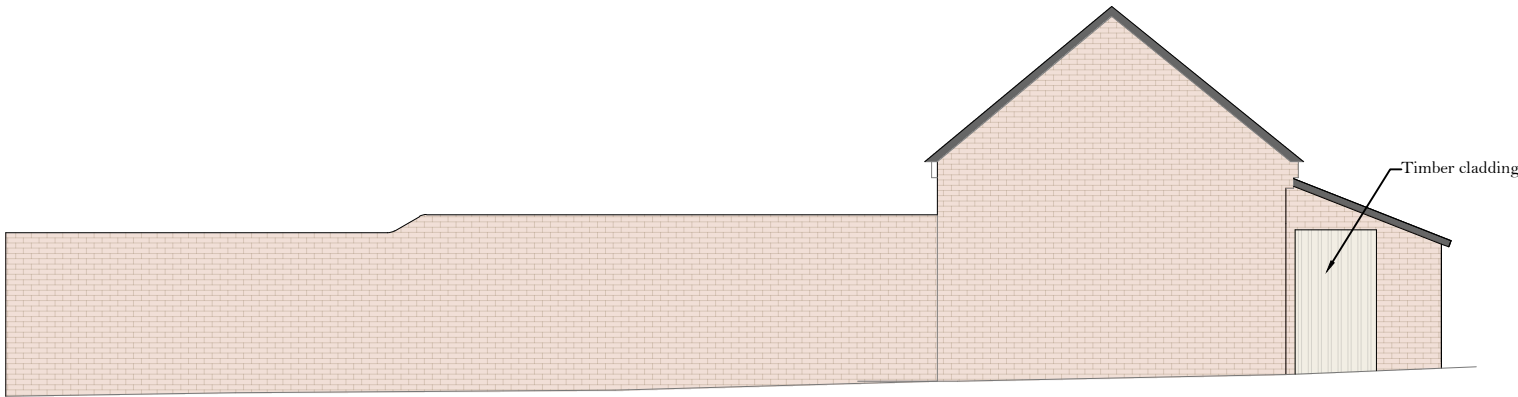

Proposed : Elevation 06



Proposed : Ground Floor Plan