




Proposed : Site Plan @1:100

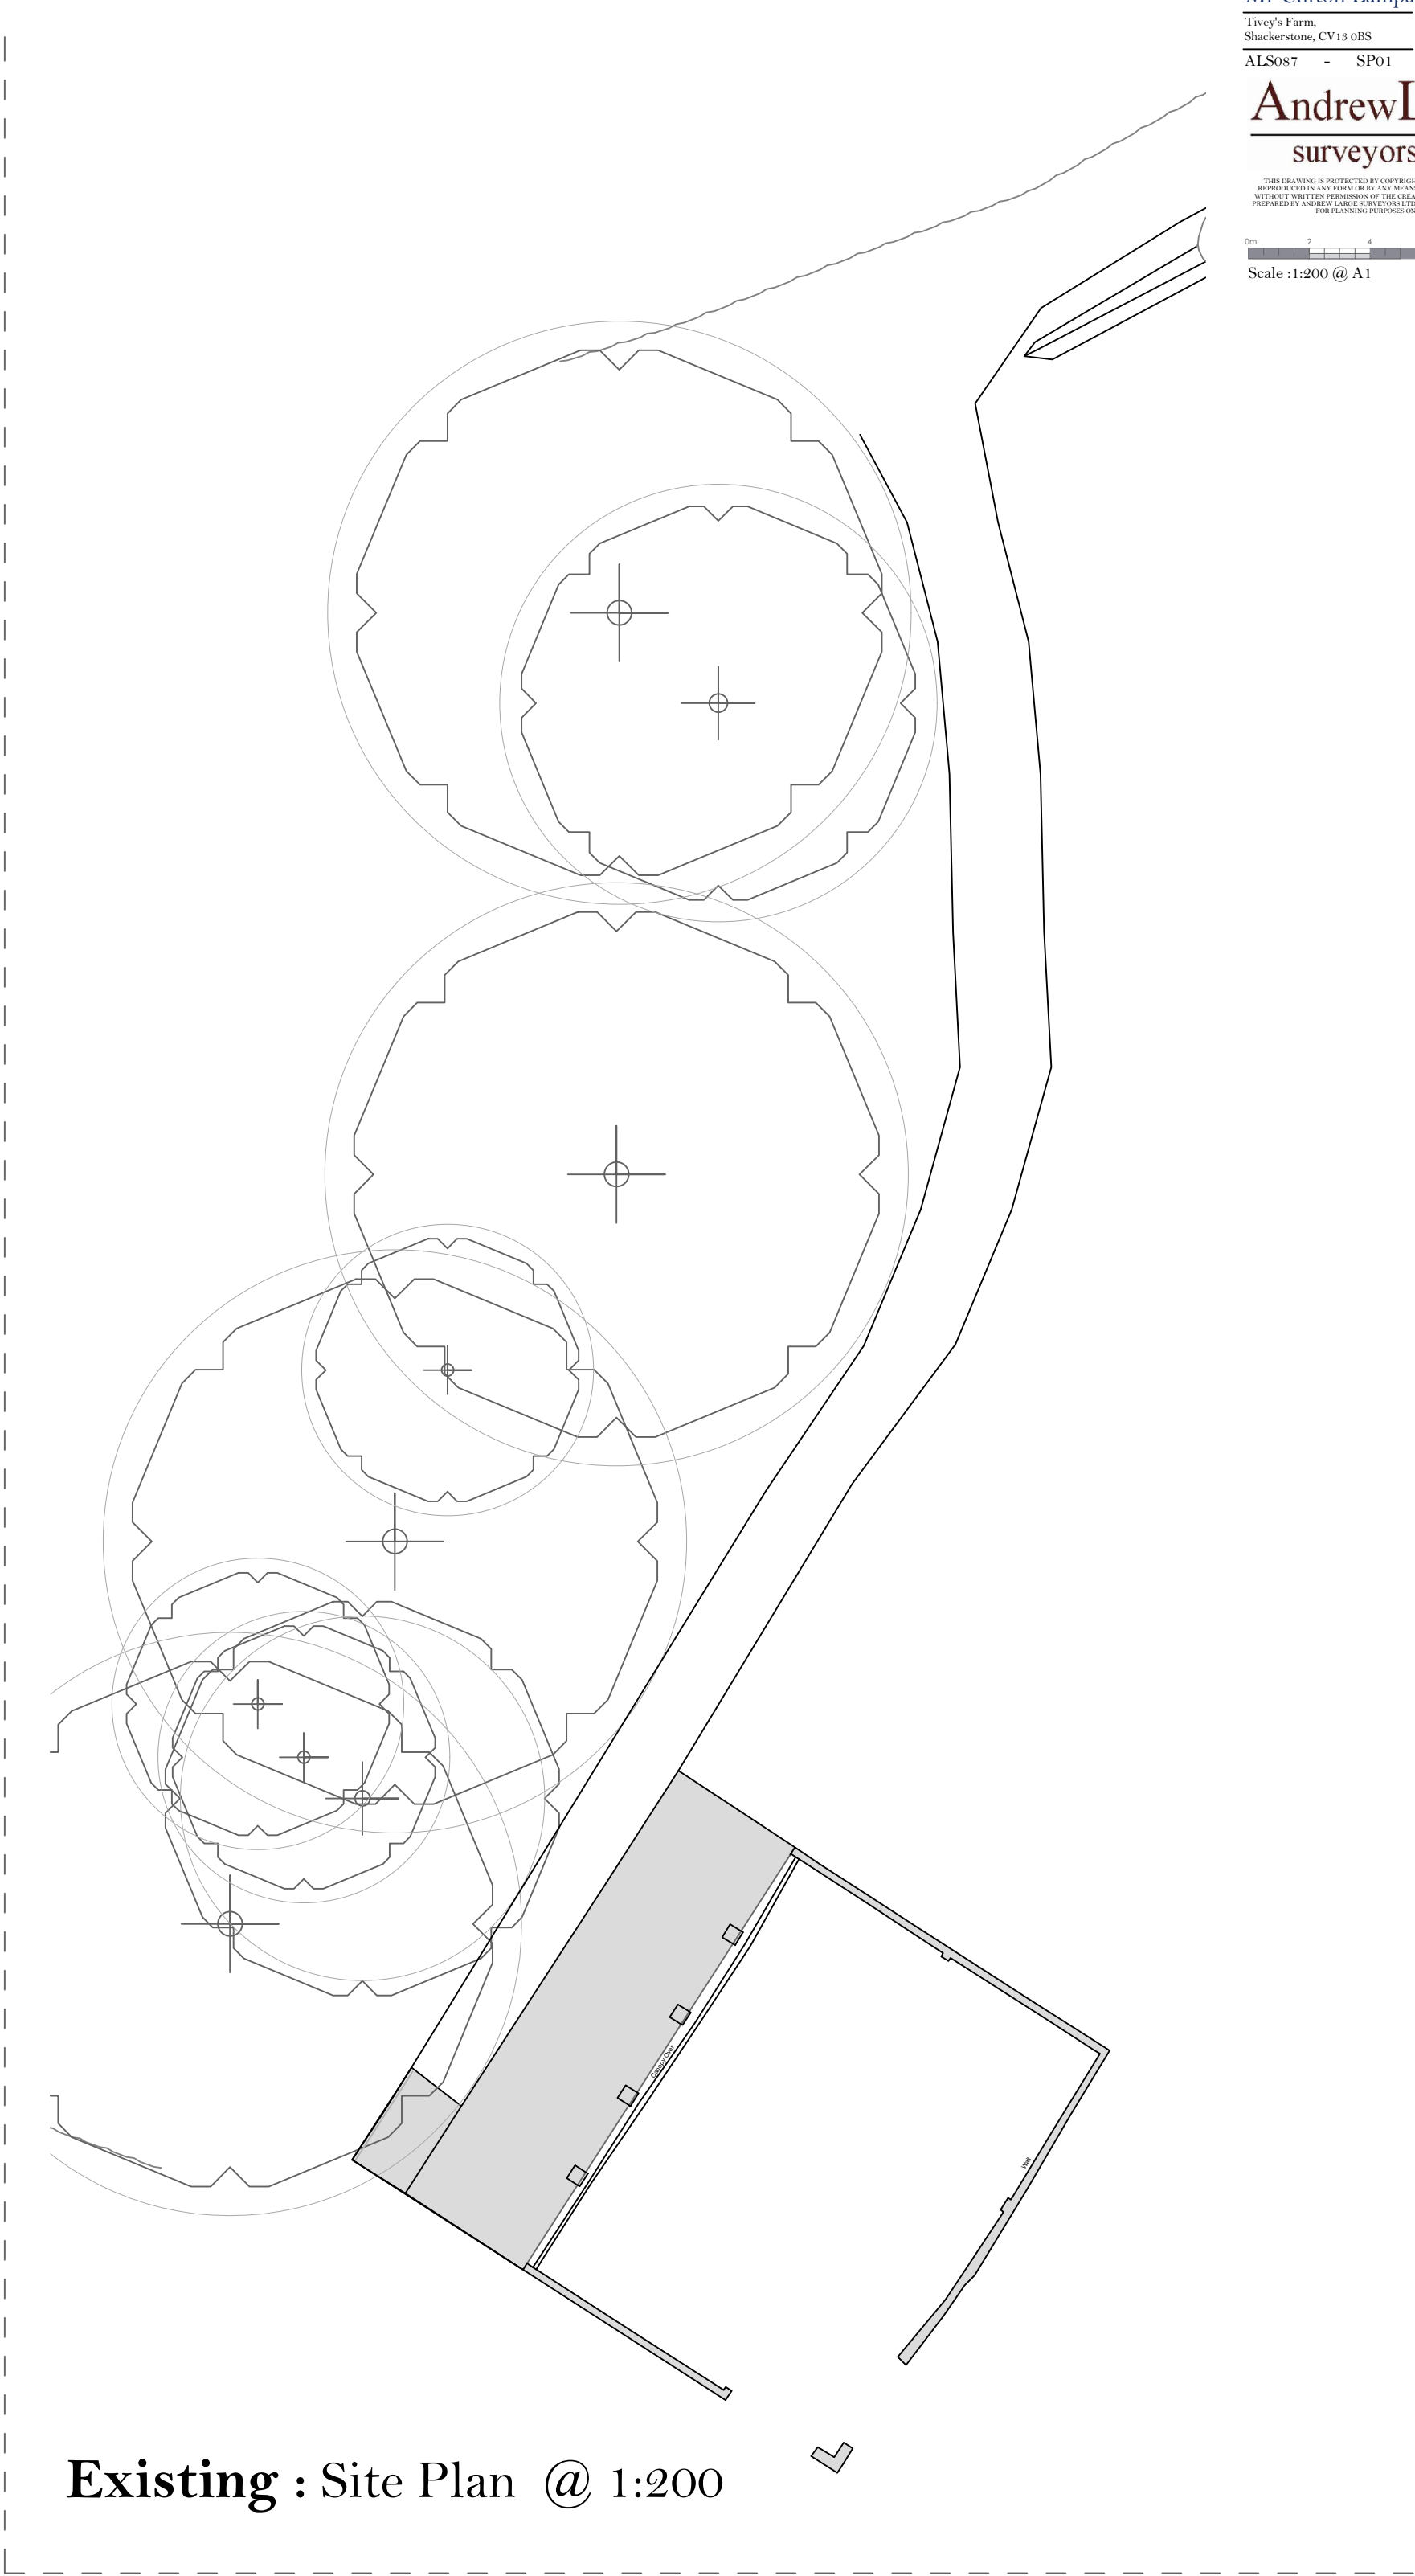

Existing : Site Plan @ 1:200