
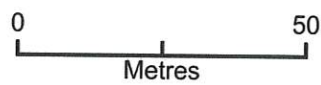



7 Cooper Lane

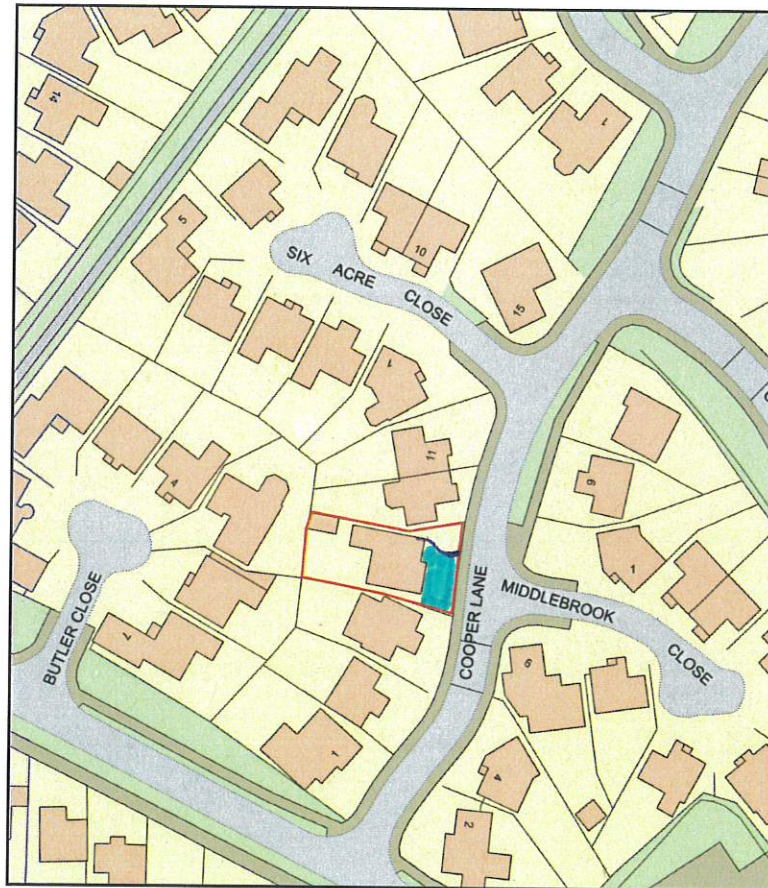

Plan Produced for: Daniel Cook
Date Produced: 02 Sep 2021
Plan Reference Number: TQRQM21245112554157
Scale: 1:1250 @ A4

7 COOPER LANE, RATBY.

PROPOSED. PLAN

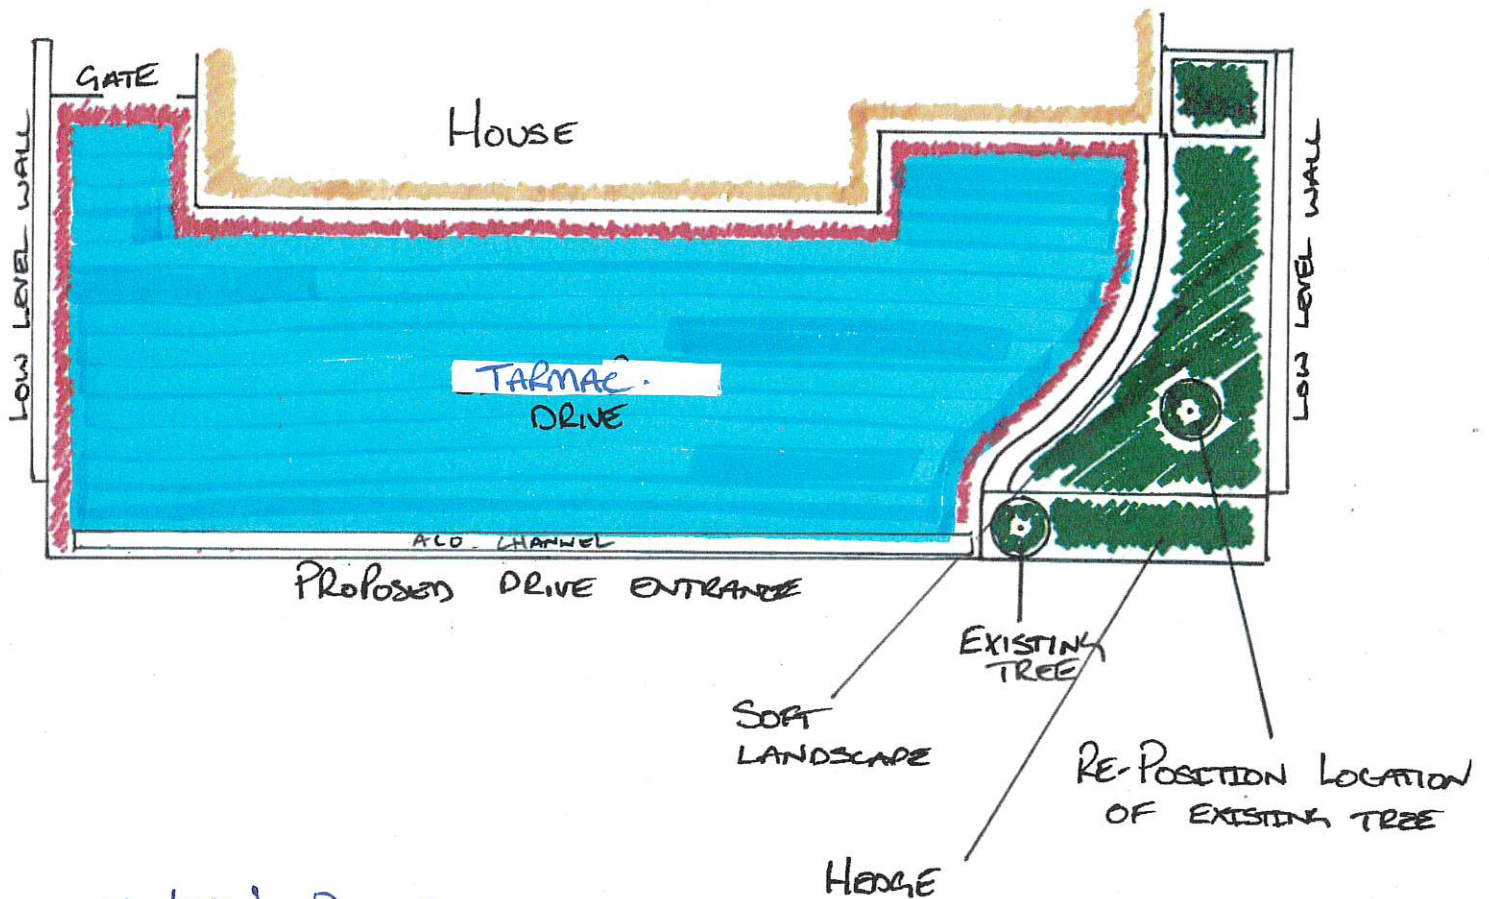

26/4/23! UPDATE
KEY!

█ : BLOCK PAVED EDGING.

█ : TARMAC

PLEASE NOTE THE ACO CHANNEL WHICH WAS ON ORIGINAL APPLICATION'