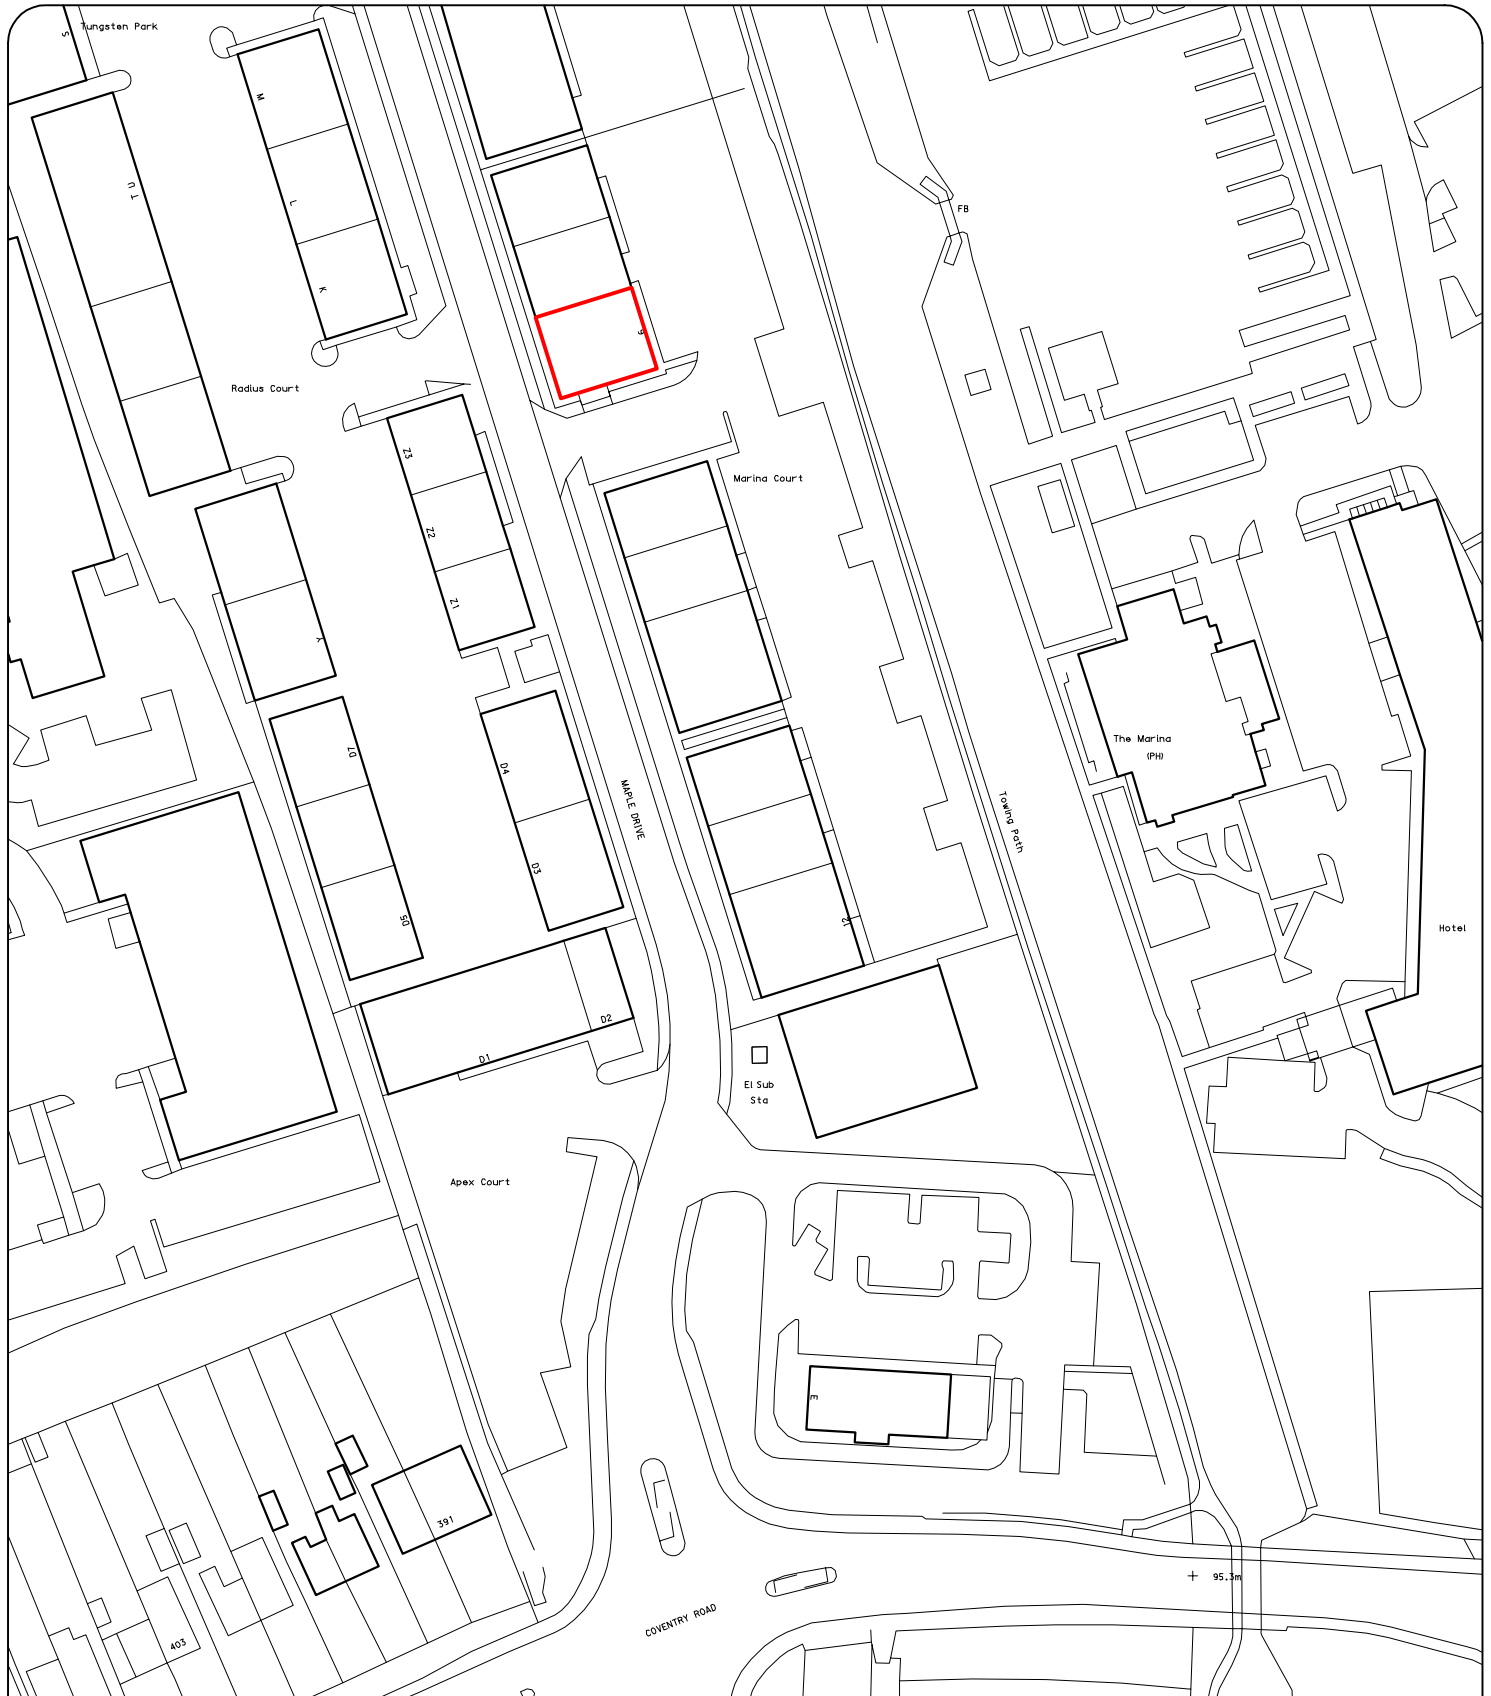


| revision | initial  | Revision notes   |           |        | date    |
|----------|----------|------------------|-----------|--------|---------|
| drawing  |          | Location Plan    |           |        |         |
| project  |          | 6 Tungsten Court |           |        |         |
| date     | 13 04 23 | scale            | 1:1250@A4 | dwg no | 001 Rev |

planapp

Vision House  
119 Factory Road  
Hinckley  
LE10 0DP

planapp@gmail.com  
07764 840444