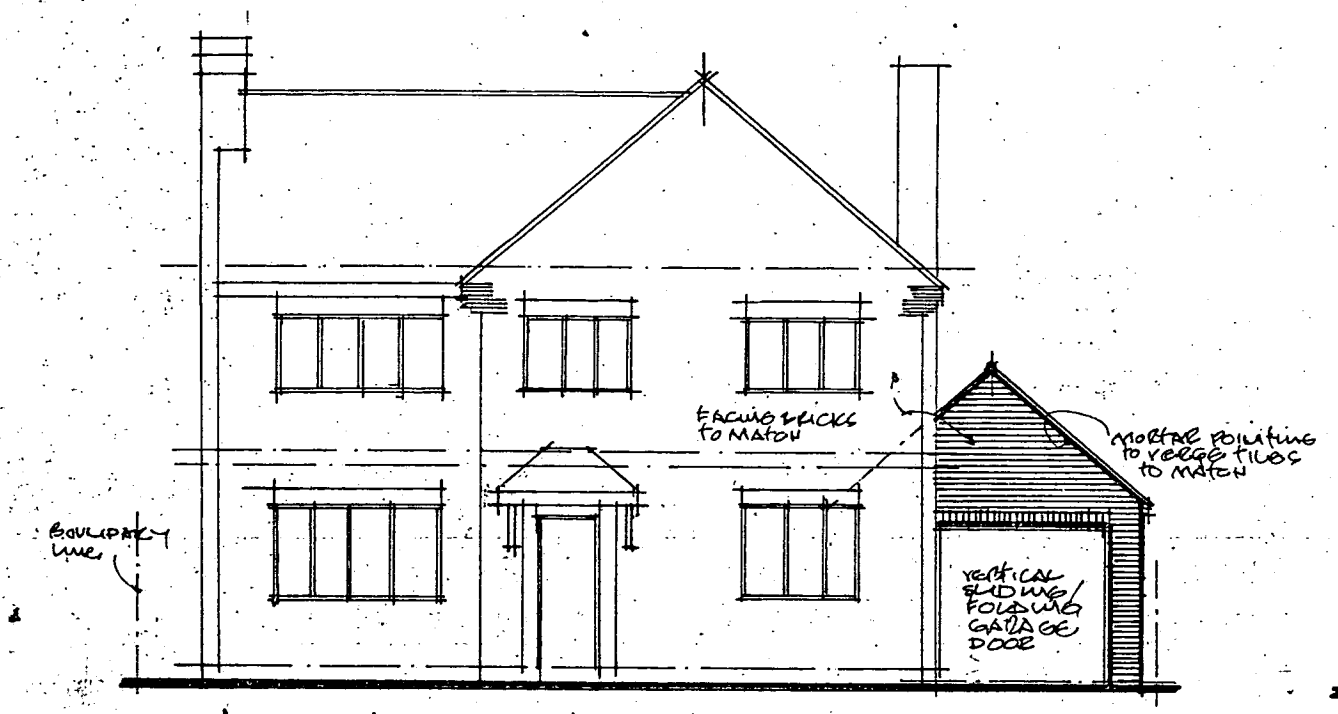

FRONT ELEVATION SCALE 1 : 100

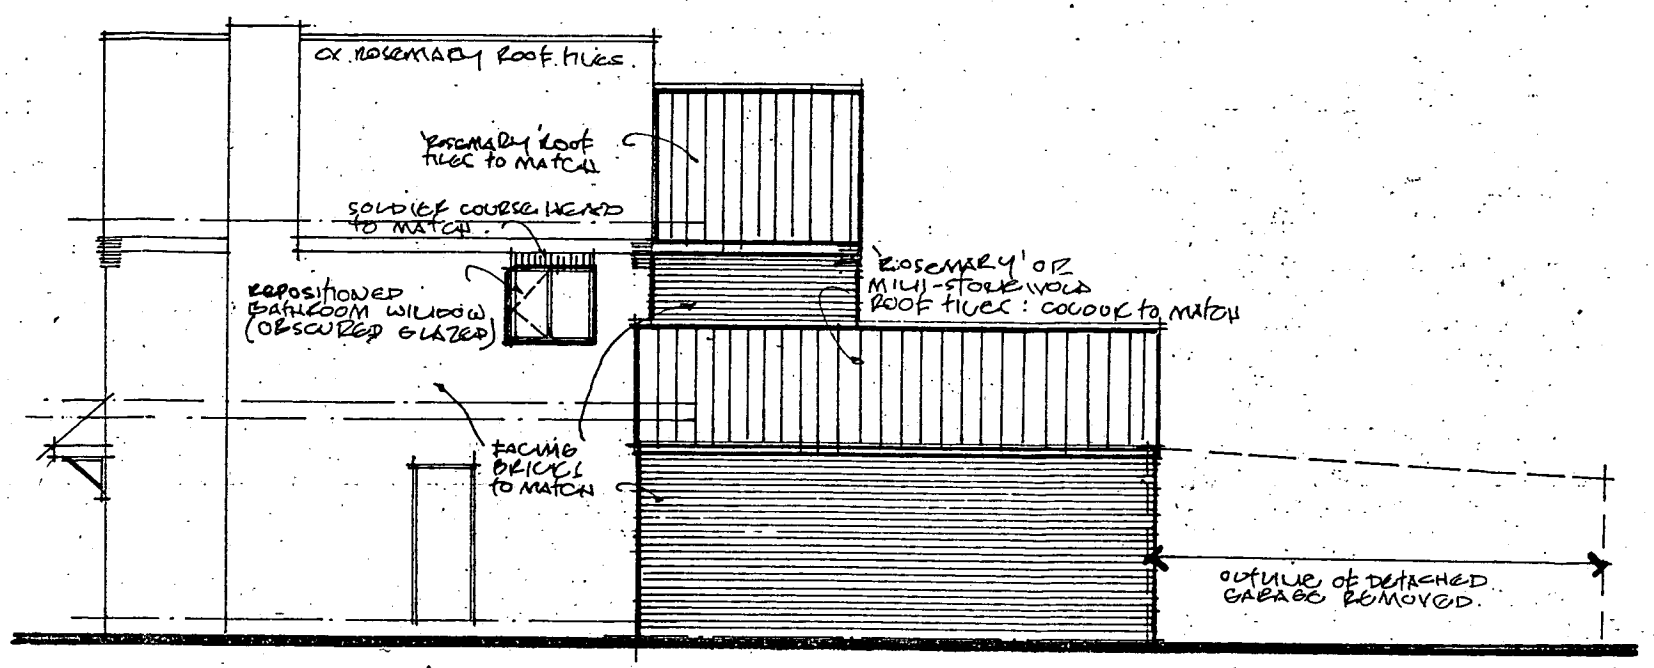

SIDE ELEVATION.



REAR ELEVATION.

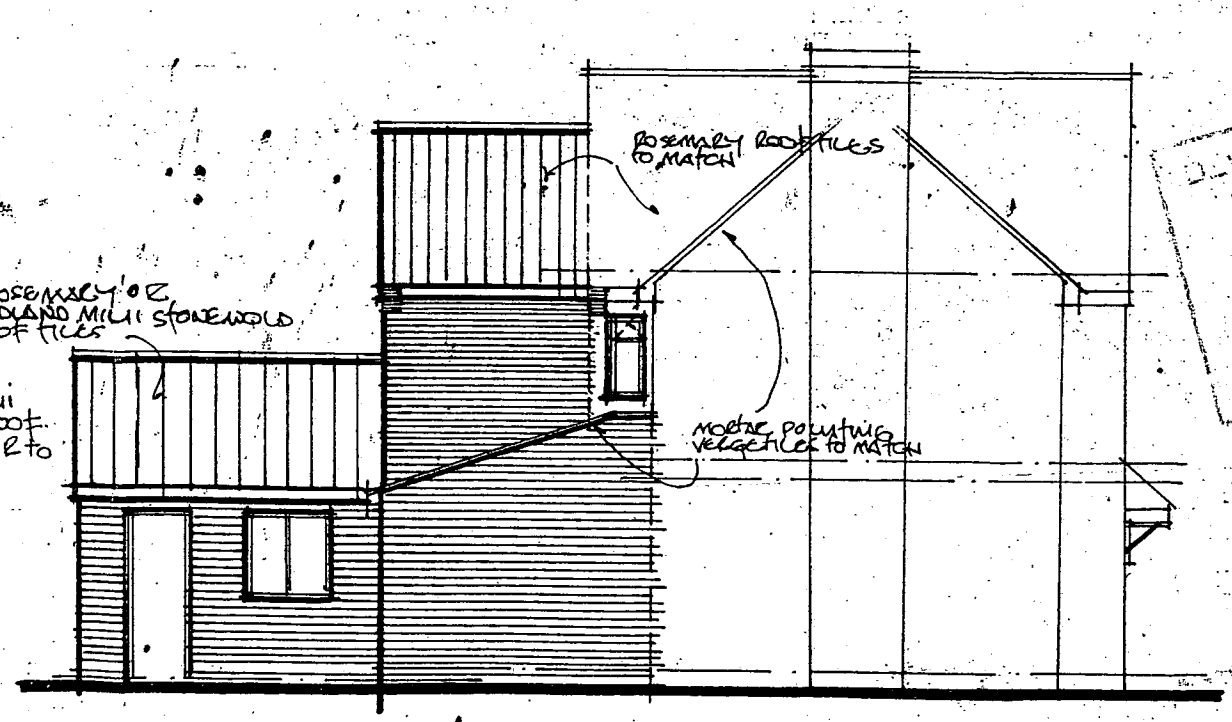

SIDE ELEVATION.

DEVELOPMENT SERVICE
31 DEC 20
RECEI

A.R. Testôt: 4 SHEPHERDS CLOSE: DEER PARK: LEDBURY: HEREFORDSHIRE HR8 2XF TEL 01531/634231

PROPOSED REAR EXTENSION. INC. ATTACHED REPLACEMENT GARAGE : 79 BUTT LANE : HINCKLEY LE10 1LB : D. MILLICAN ESQ