
DEVELOPMENT
SERVICES

2 3 APR 2008

RECEIVED

Footpath on west side of Pymm Ley Lane

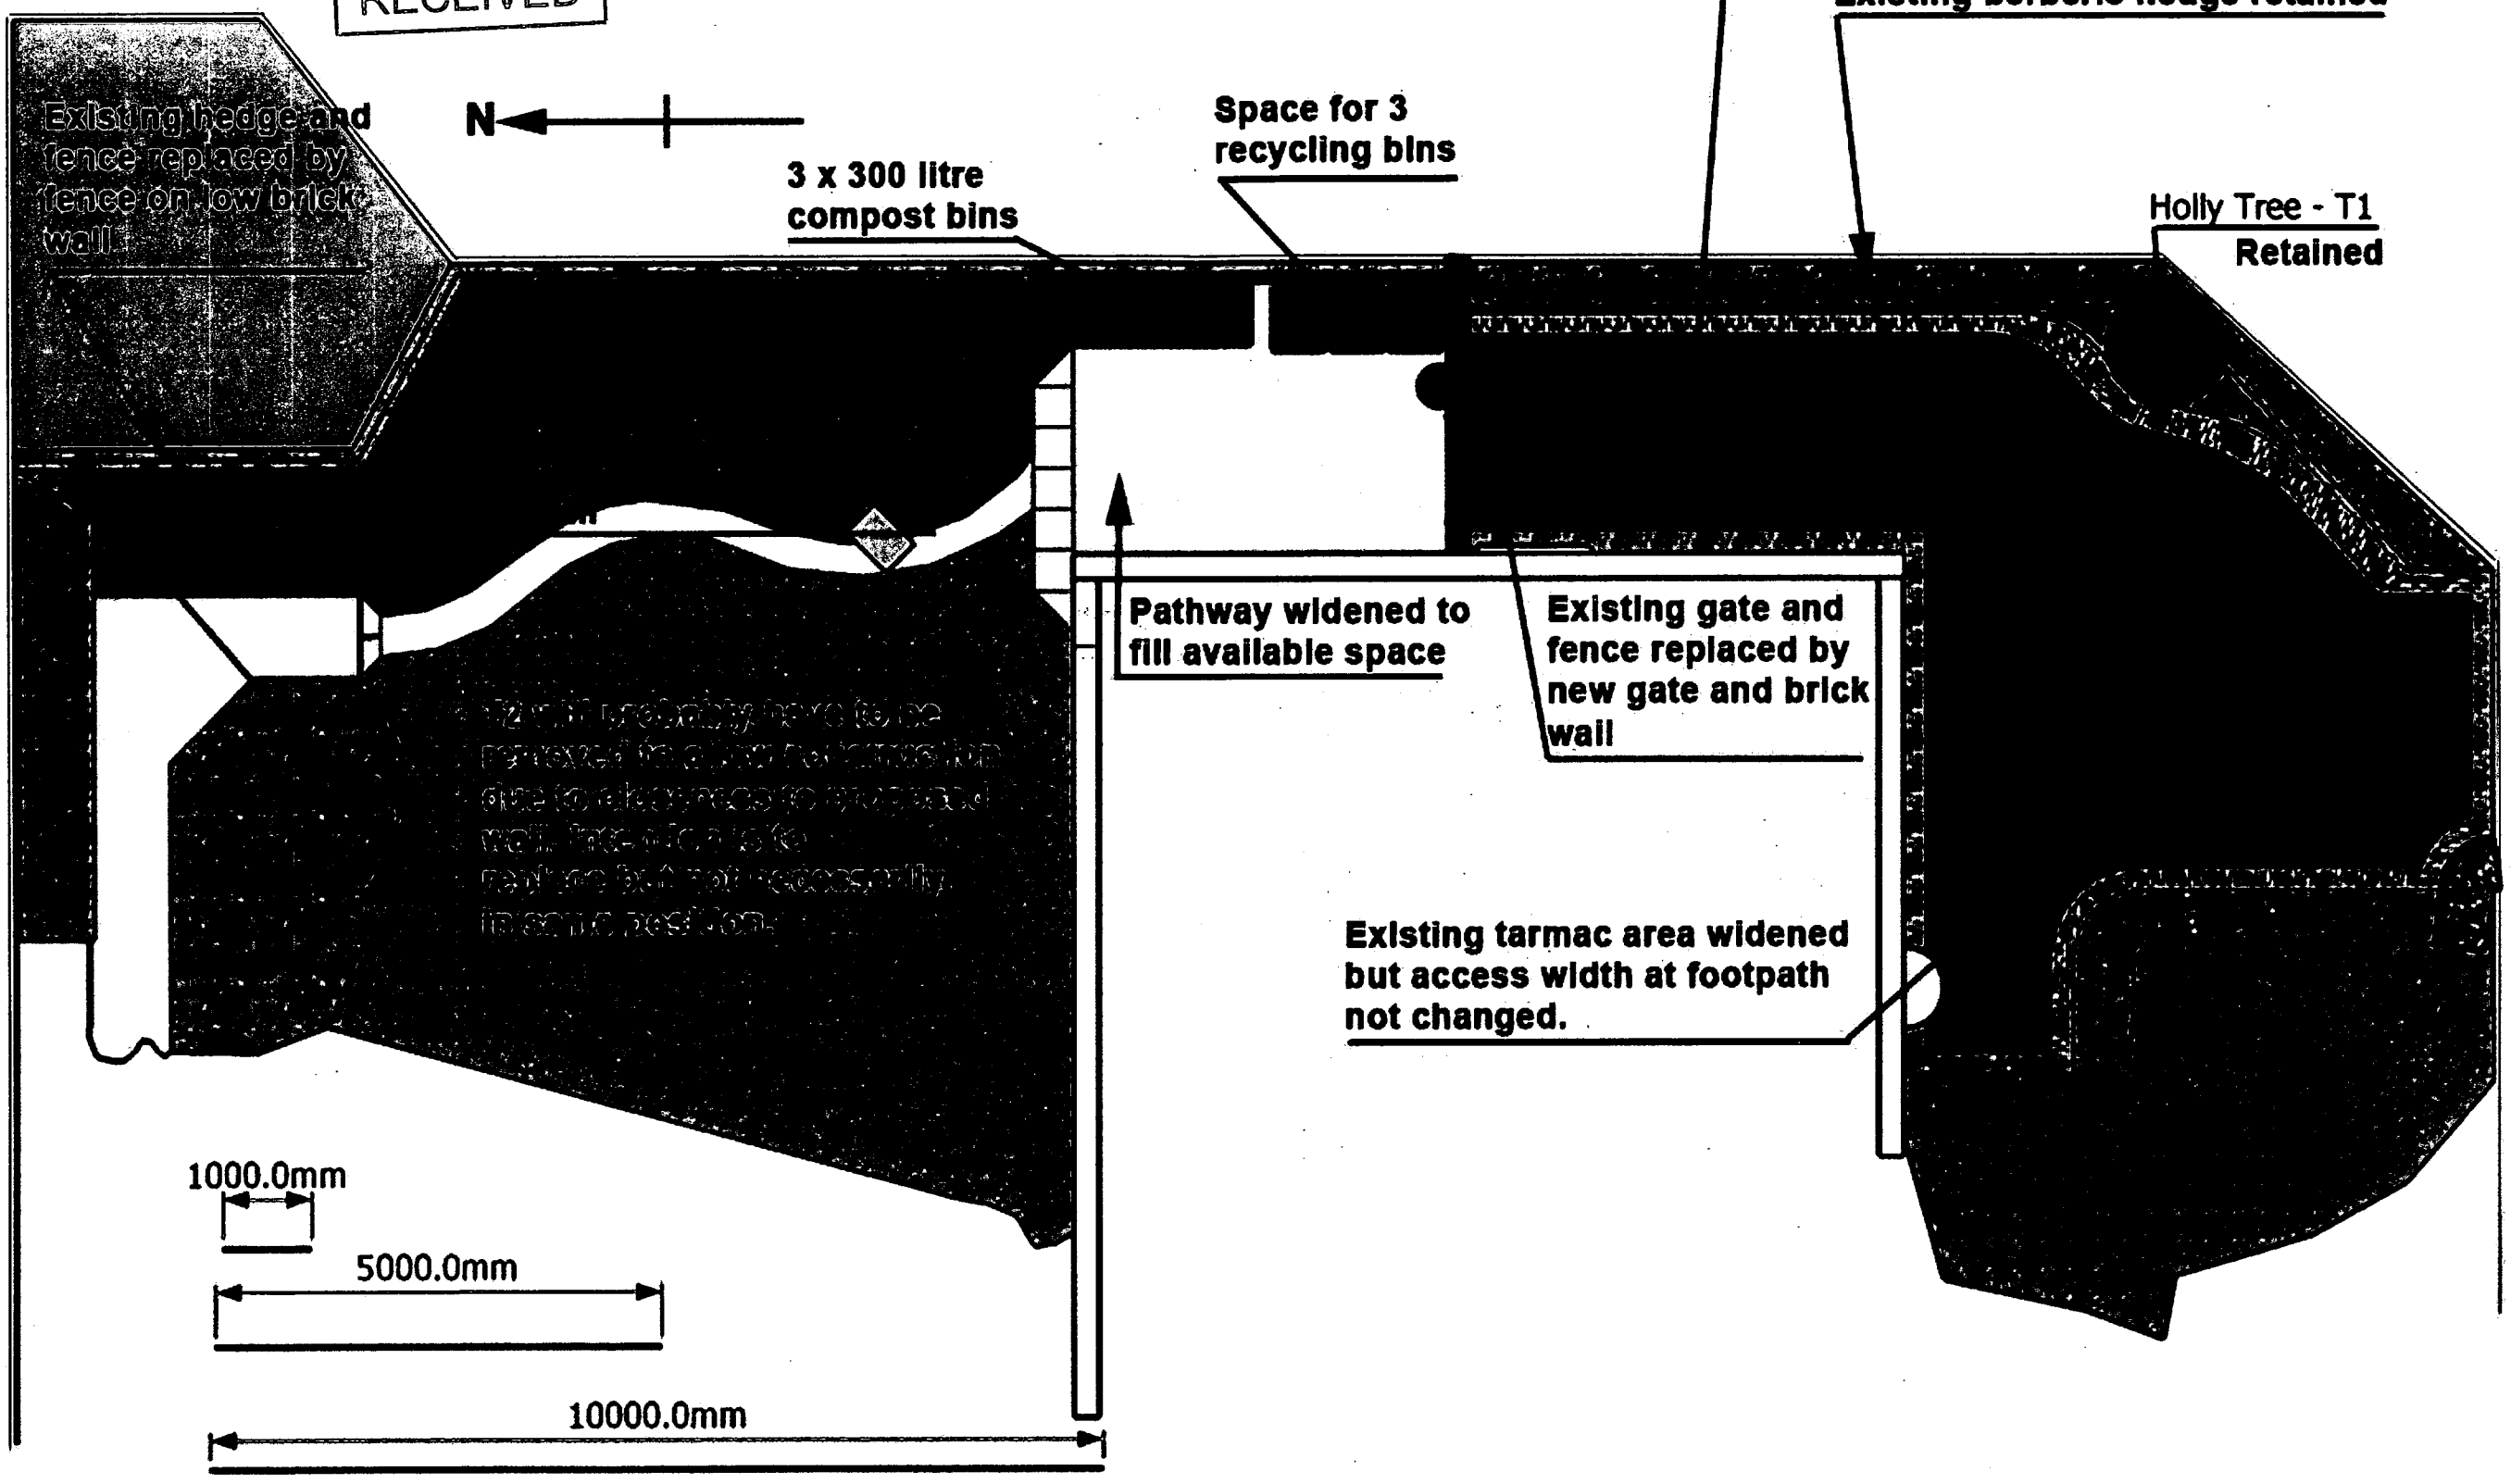

Scale approx. 1:75

Property Improvements
45, Pymm Ley Lane, Groby.
Drg. 08 Garden Update Phase 2-6-1 Plan
Date 17/04/2008