


DIXONS

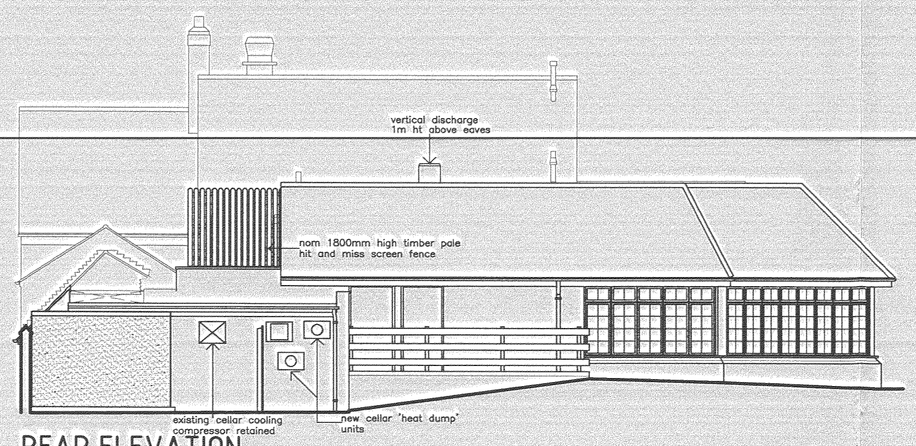


REAR ELEVATION

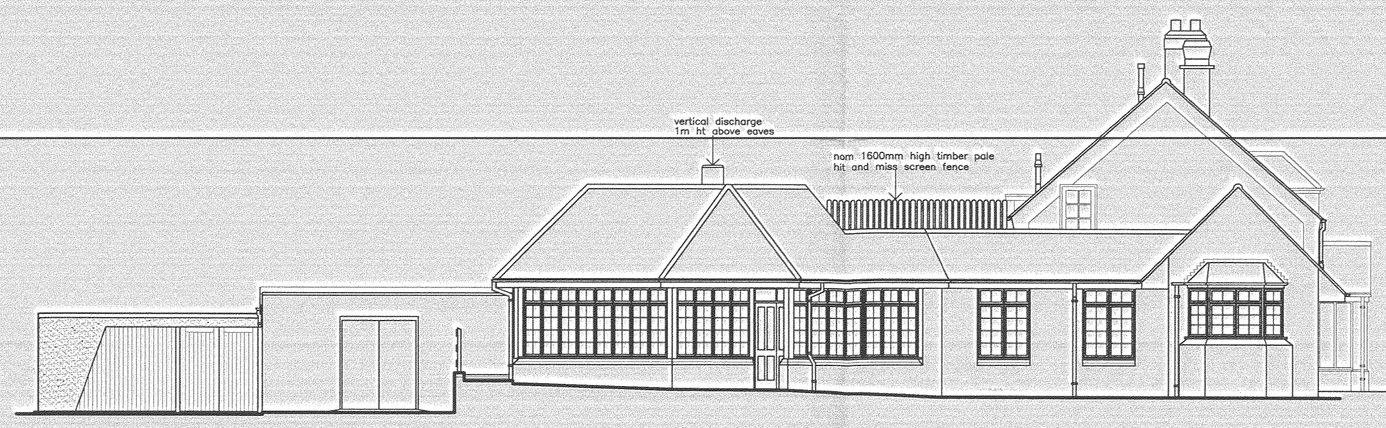

SIDE ELEVATION

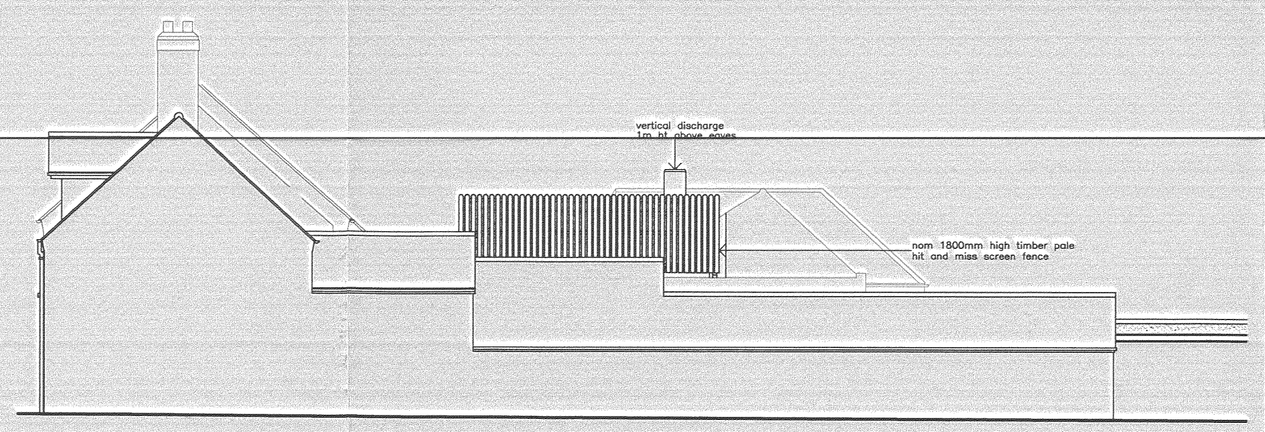

SIDE ELEVATION

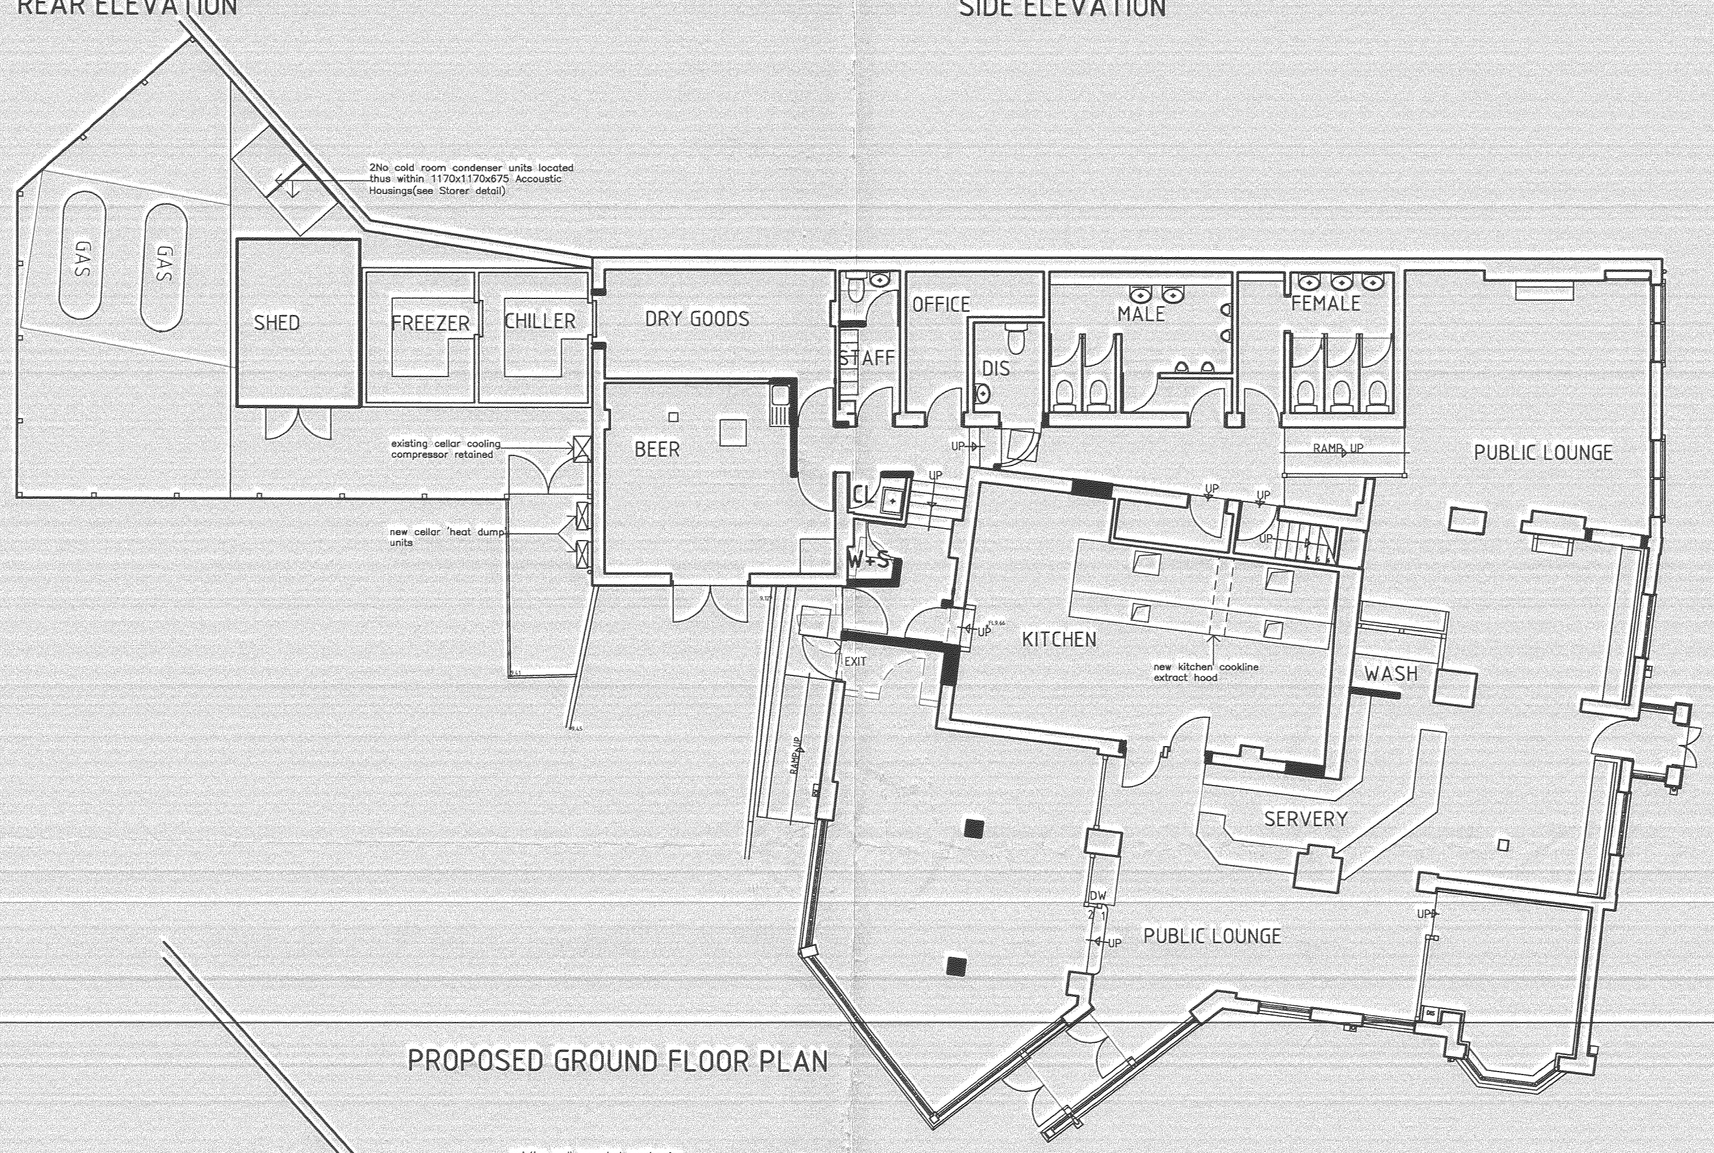

PROPOSED GROUND FLOOR PLAN



NOTE:
NEW HIT AND MISS SCREEN FENCING TO FLAT ROOF AREA TO BE DARK STAINED FINISH
NEW METAL DUCTWORK ON FLAT ROOF AREA GALVANISED FINISH

PROPOSED FIRST FLOOR PLAN



EXISTING GROUND FLOOR PLAN



EXISTING FIRST FLOOR PLAN

DIRECT SURVEYS

MEASURED BUILDING AND LAND SURVEYS
FOR THE DESIGN INDUSTRY

4, Airdale Grove, Stone,
Staffordshire, ST15 8JL
Telephone & Fax 01785-818238

CLIENT
MARSTON'S INNS AND TAVERNS

PROJECT
GATE INN
OSBASTON NR. NUNEATON
WARWICKSHIRE
CV13 OHS

DRAWING
PLANNING
EXTERNAL PLANT

DATE: APRIL 2011
SCALE: 1:100

NUMBER: 0519 - 50
AMENDMENT: D