



Issue Status			
Planning			
This drawing is copyright. Only figured dimensions to be worked to.			
Revision		Drawn	Check
P1	First Issue	WF	AD
P2	Amended to planning comments	SK	WF
		Date	
		24.03.23	
		13.10.23	

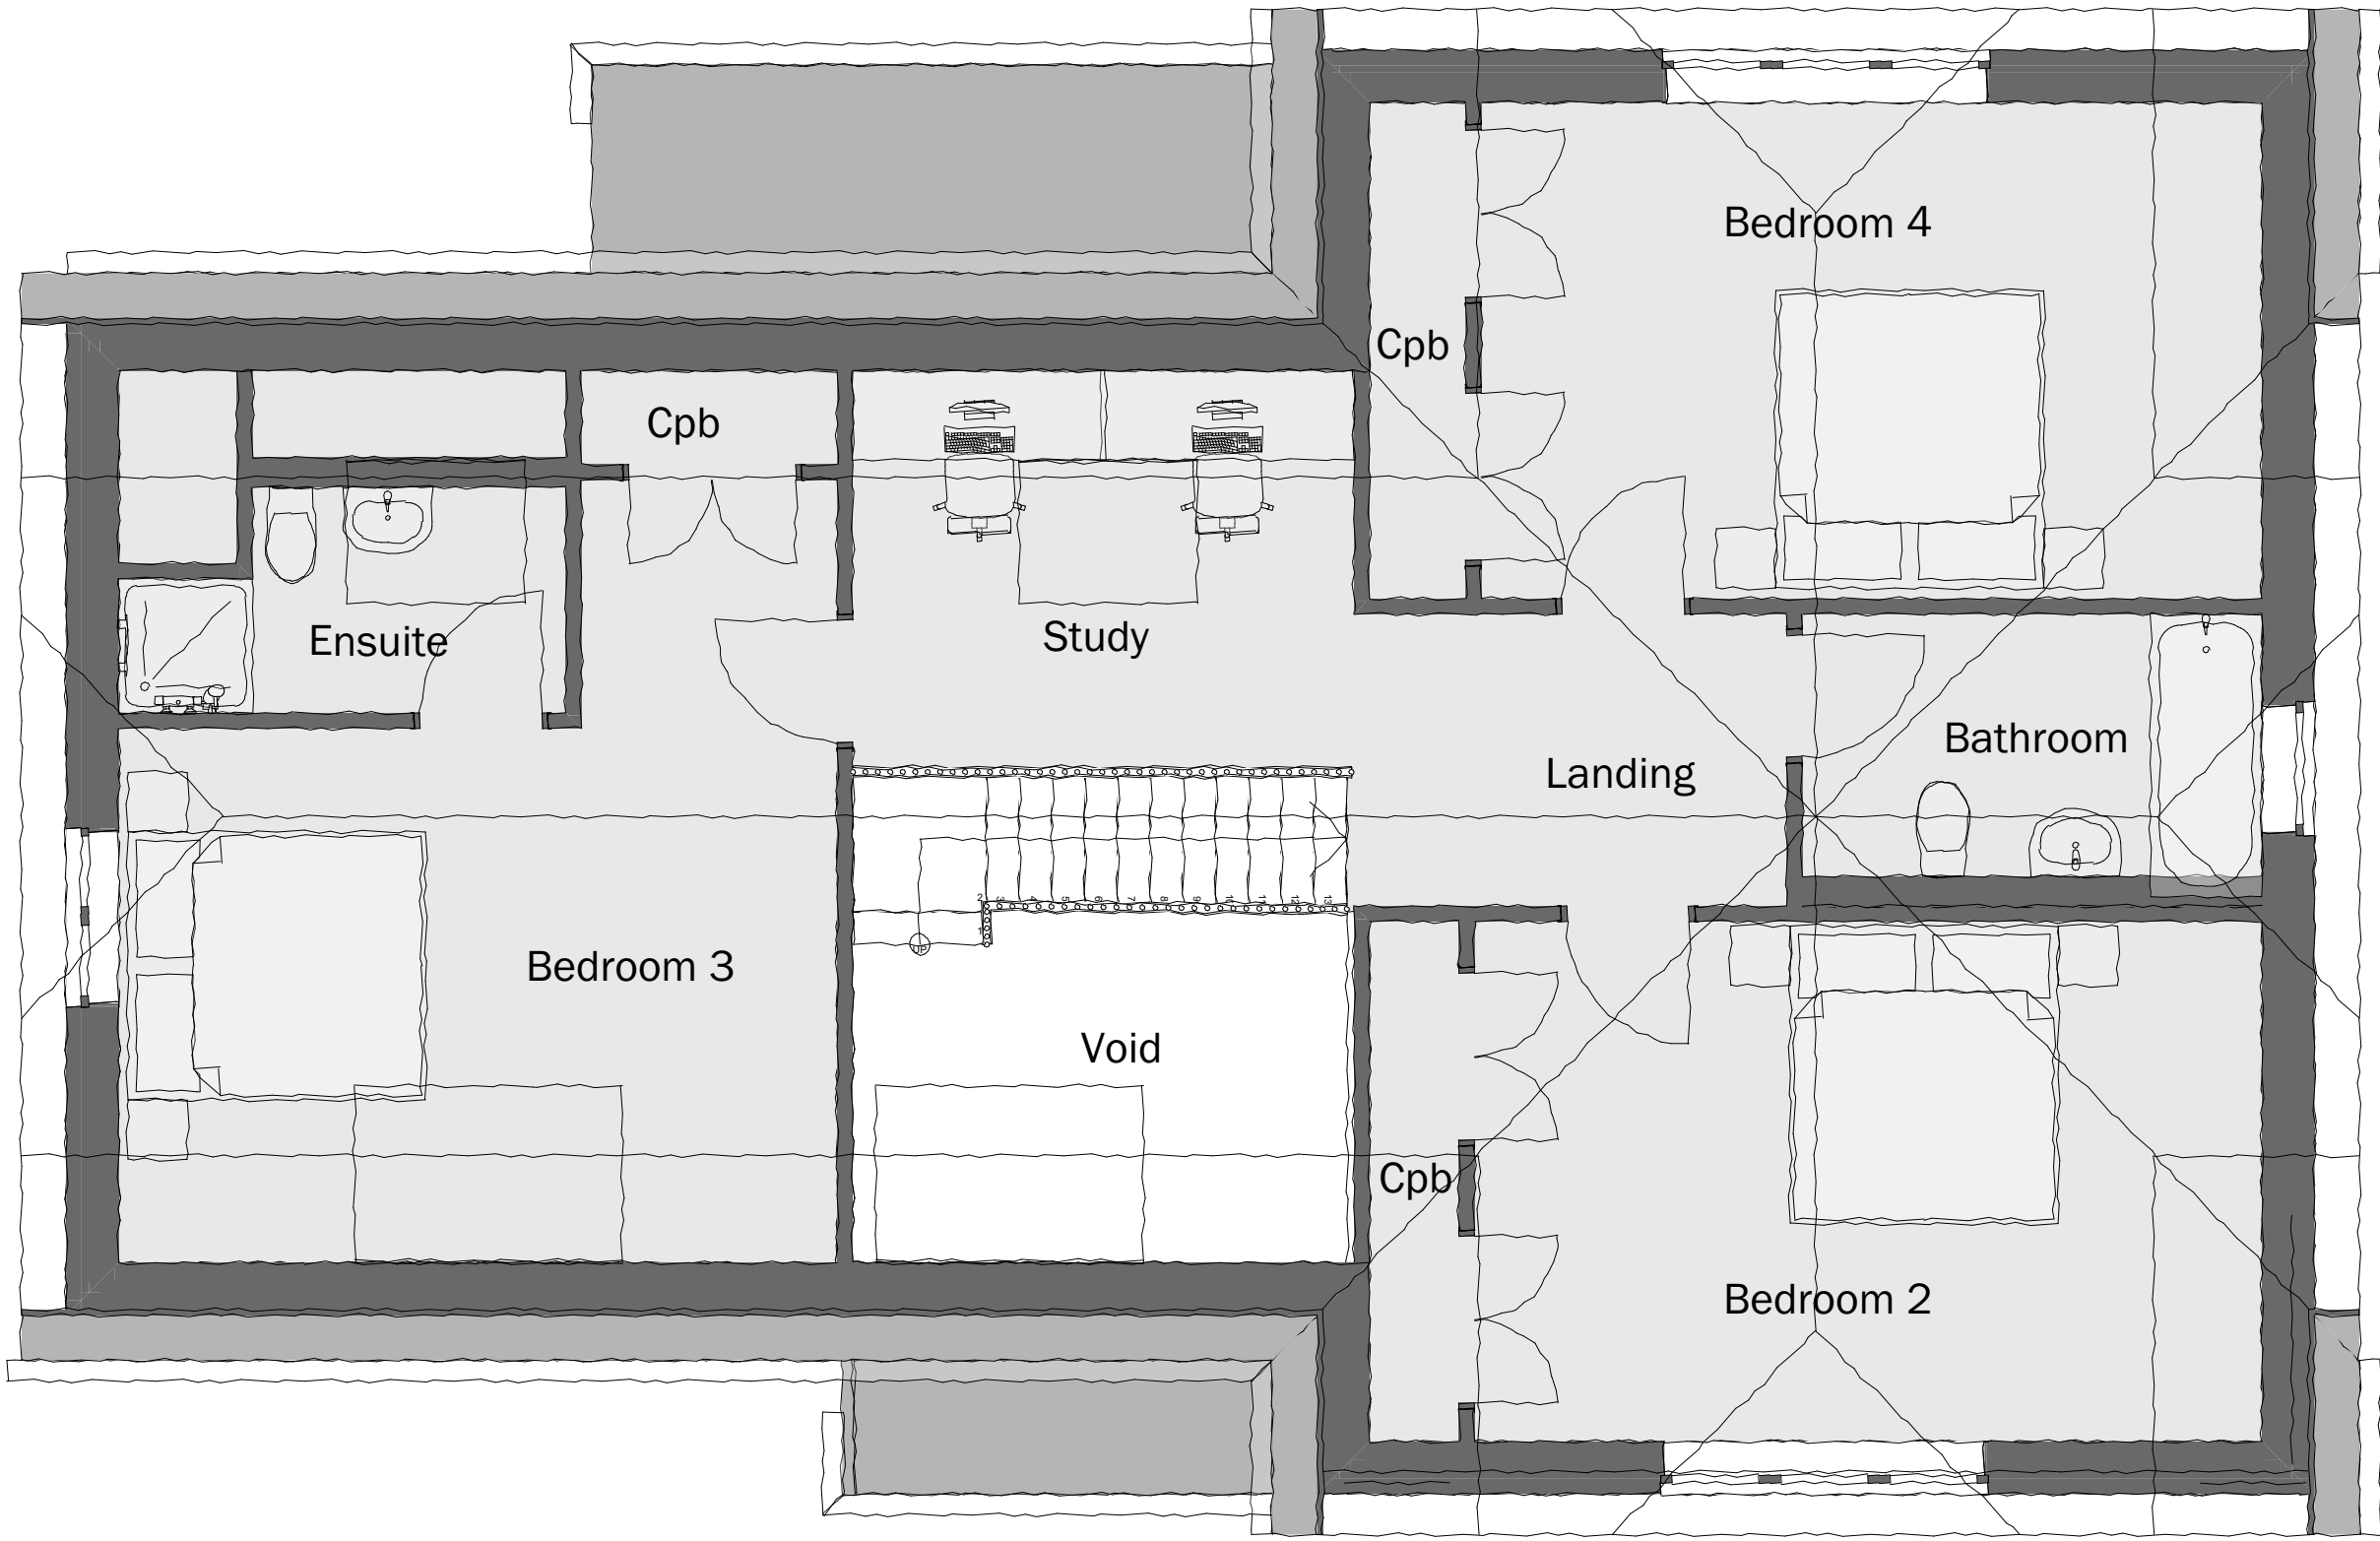

First Floor
A: 92.359 m²

First Floor

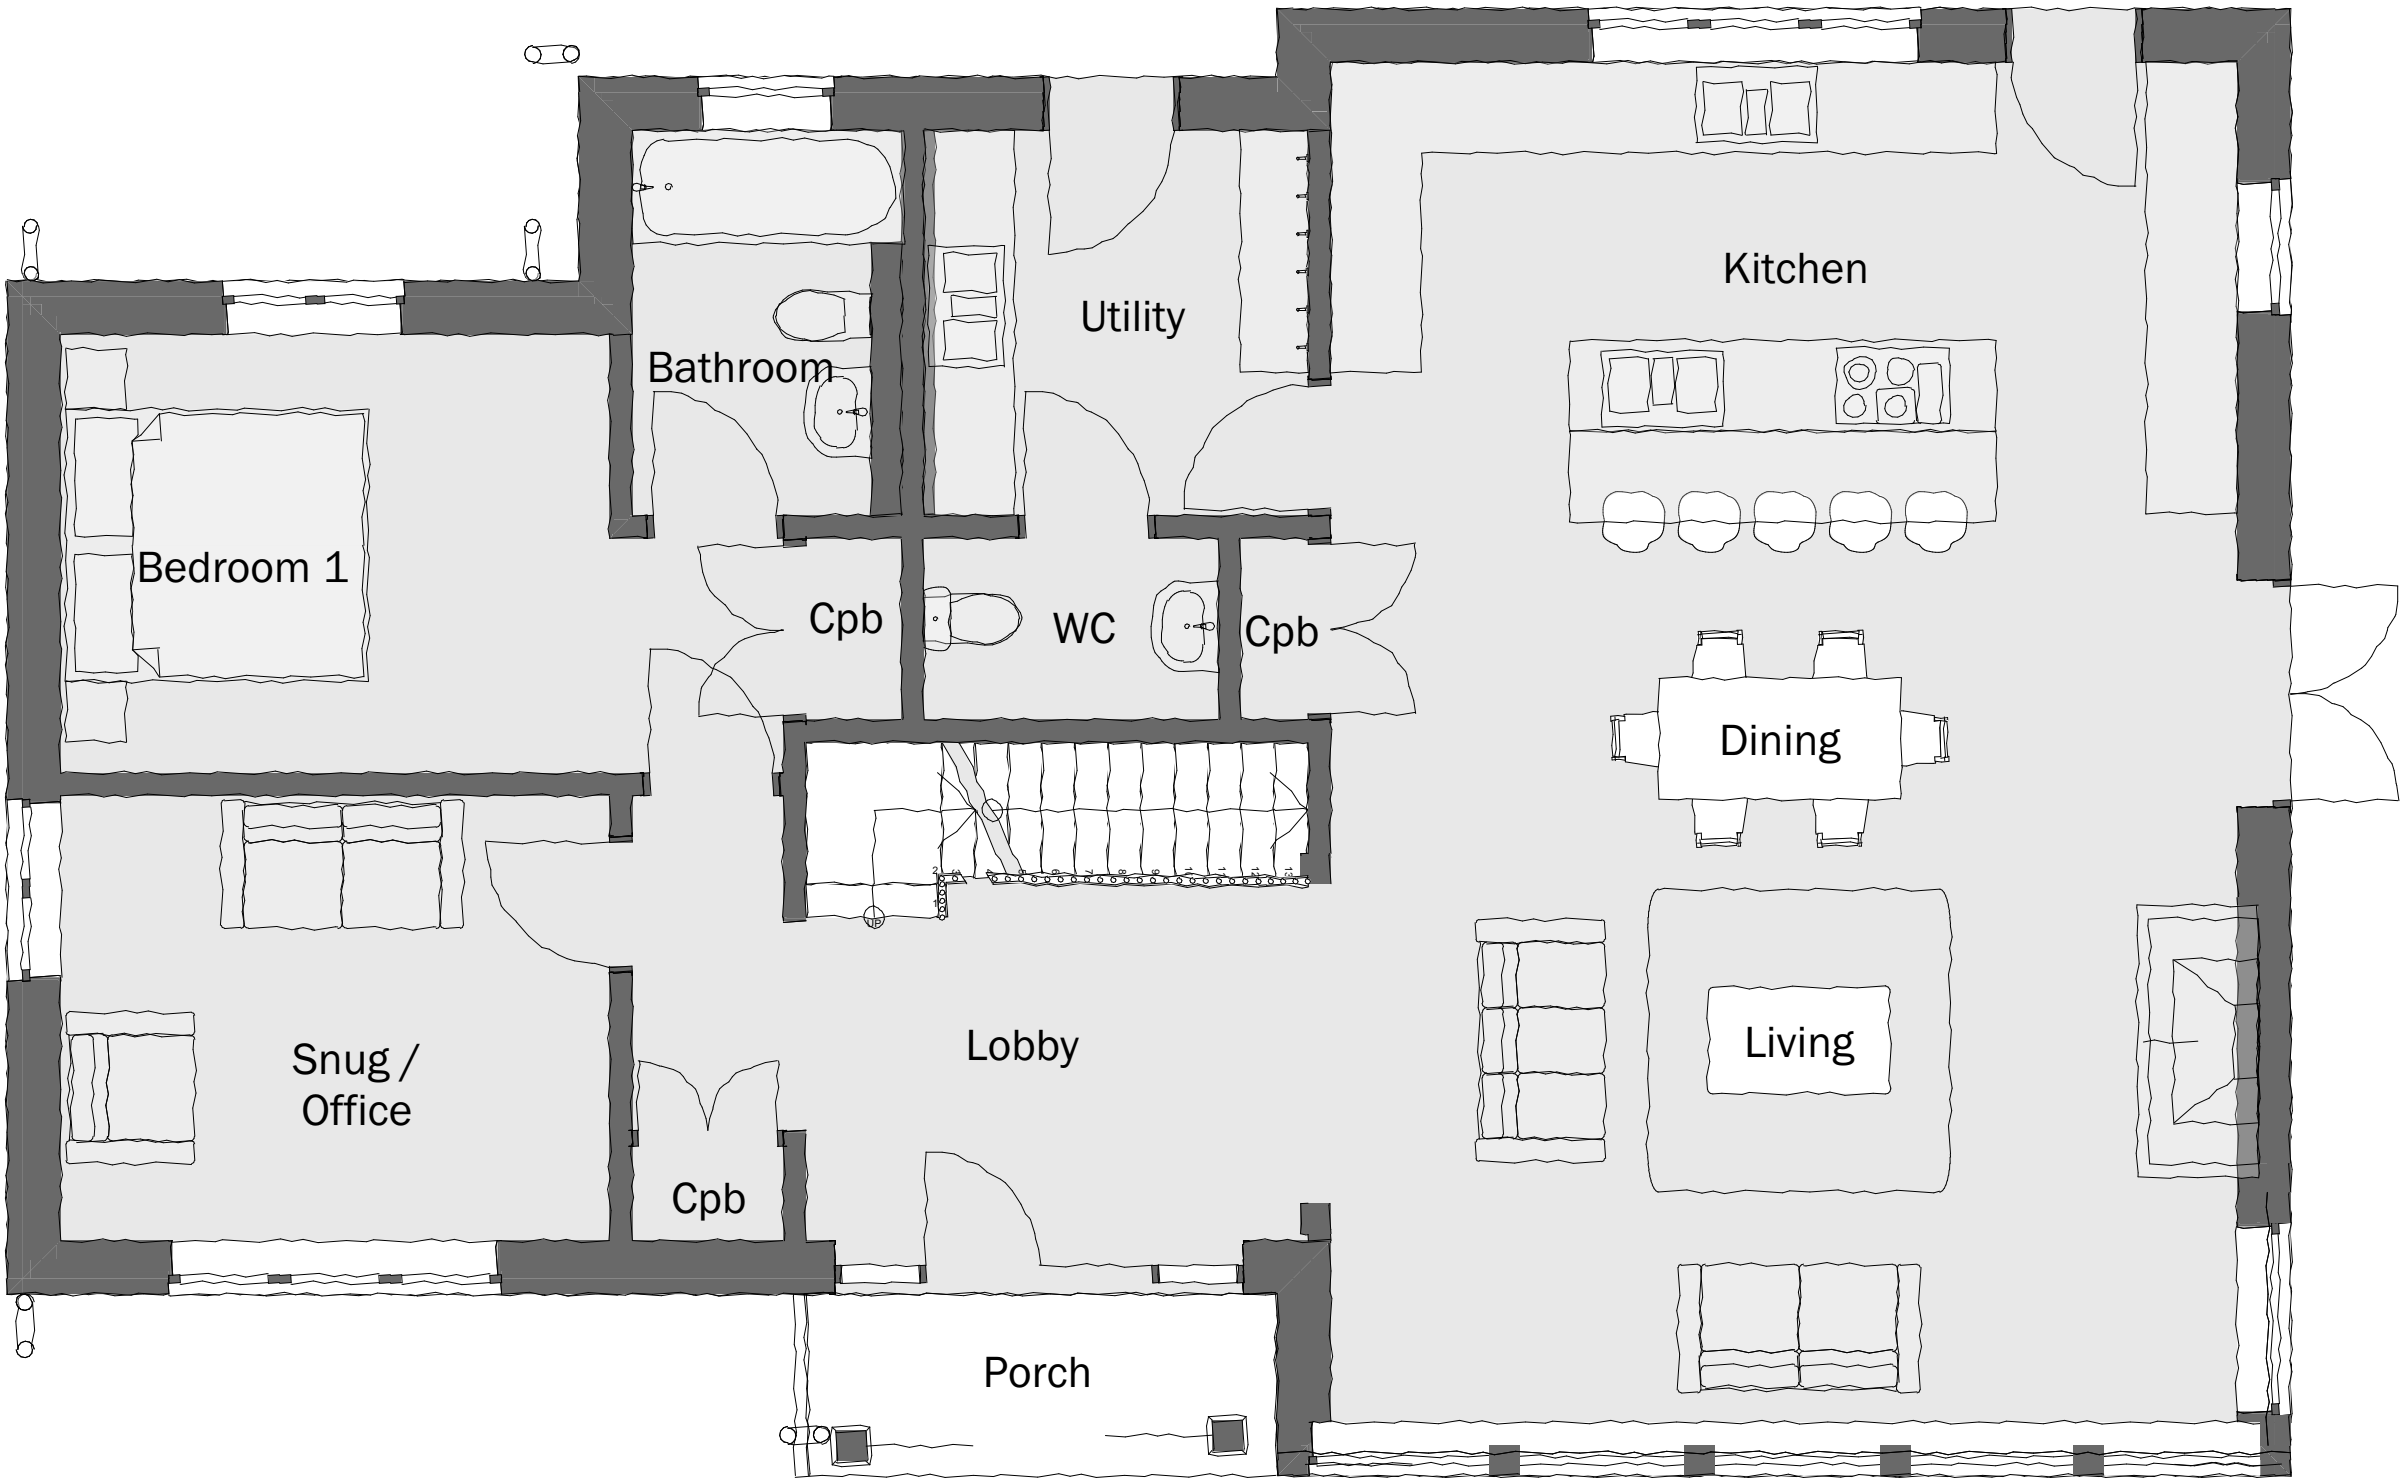

Ground Floor
A: 110.497 m²

Ground Floor



client		
Sheppard		
project		
Basin Bridge Farm, Stoke Golding Proposed Replacement Dwelling		
drawing		
Plans As Proposed		
date	scale	@ A1
15.11.22	1:50	
drawn	checked	
CR	AD	

BROWN & CO

ARCHITECTURE + PLANNING

www.brown-co.com

Norwich
St Neots

01603 629673
01480 213811

Humber
Lincoln

01482 421234
01522 457800

Brown & Co Registered Office: The Atrium, St. George's Street, Norwich, Norfolk, NR3 1AB.
Registration no: DC302092. Registered in England & Wales.