


Issue Status			
Planning			
This drawing is copyright. Only figured dimensions to be worked to.			
Revision		Drawn	Check
P1	First Issue	WF	AD
P2	Amended to client comments	CR	WF
P3	Amended to planning comments	SK	WF
		Date	
		24.03.23	
		18.07.23	
		13.10.23	

Materials

Walling

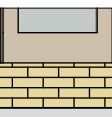

Brick
Colour: Buff




Cladding - Timber
Colour: Natural


Doors/Windows/Rooflights



Doors - Hardwood
Colour: Beige RAL 1014

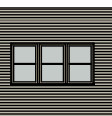


Windows - Hardwood
Colour: Beige RAL 1014

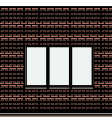


Rooflights
Colour: Beige RAL 1014

Roofs

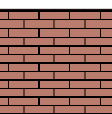

Plain Tiles
Colour: Red/Buf

Trims etc

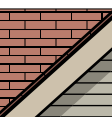

Trims etc
Colour: Beige RAL 1014




Rainwater Goods
Colour: Galvanised




Elevation To South


E-01

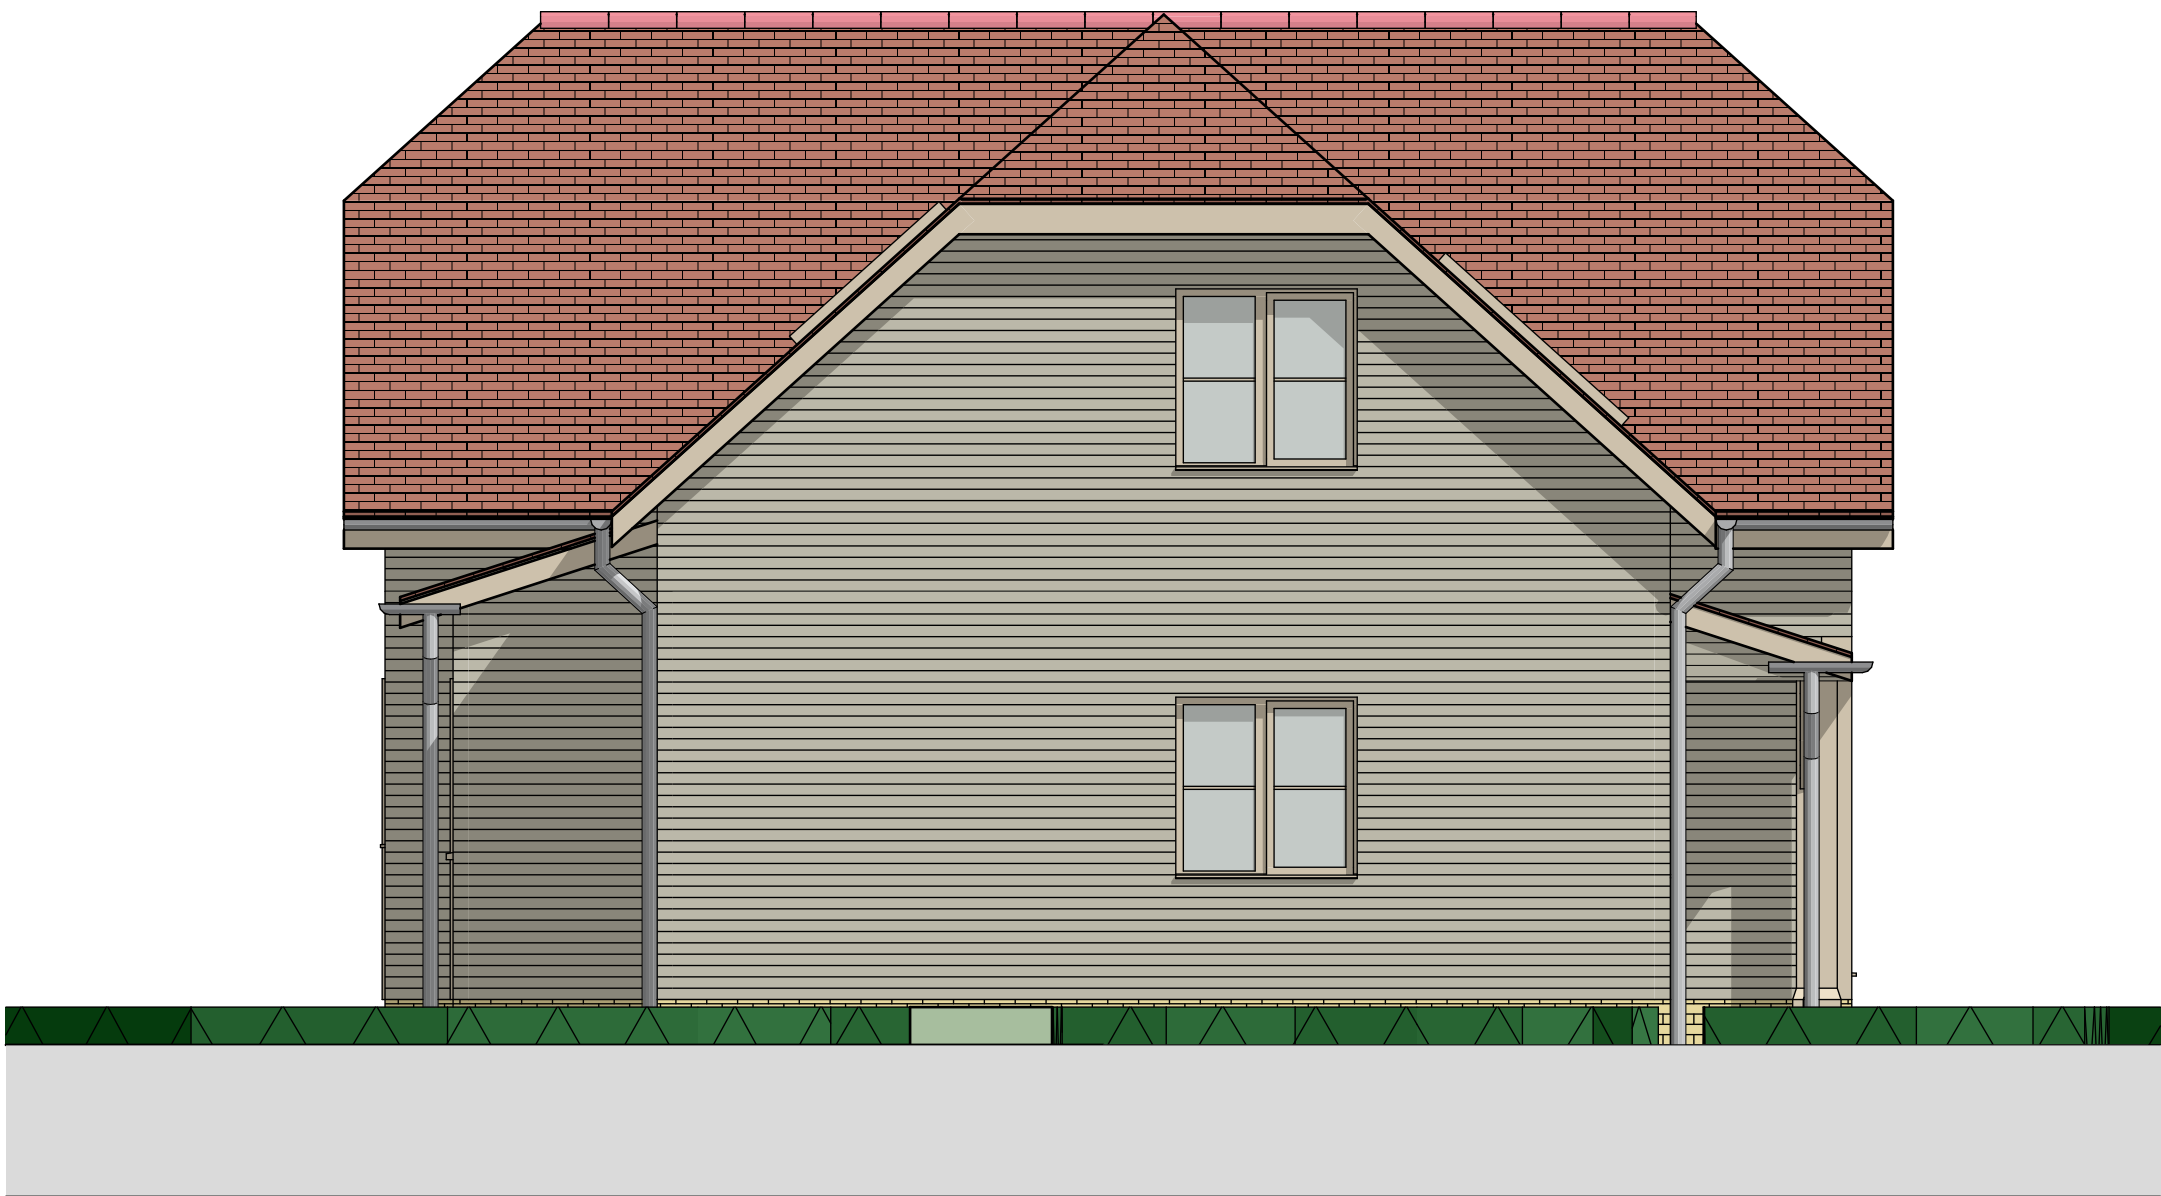


Elevation To West

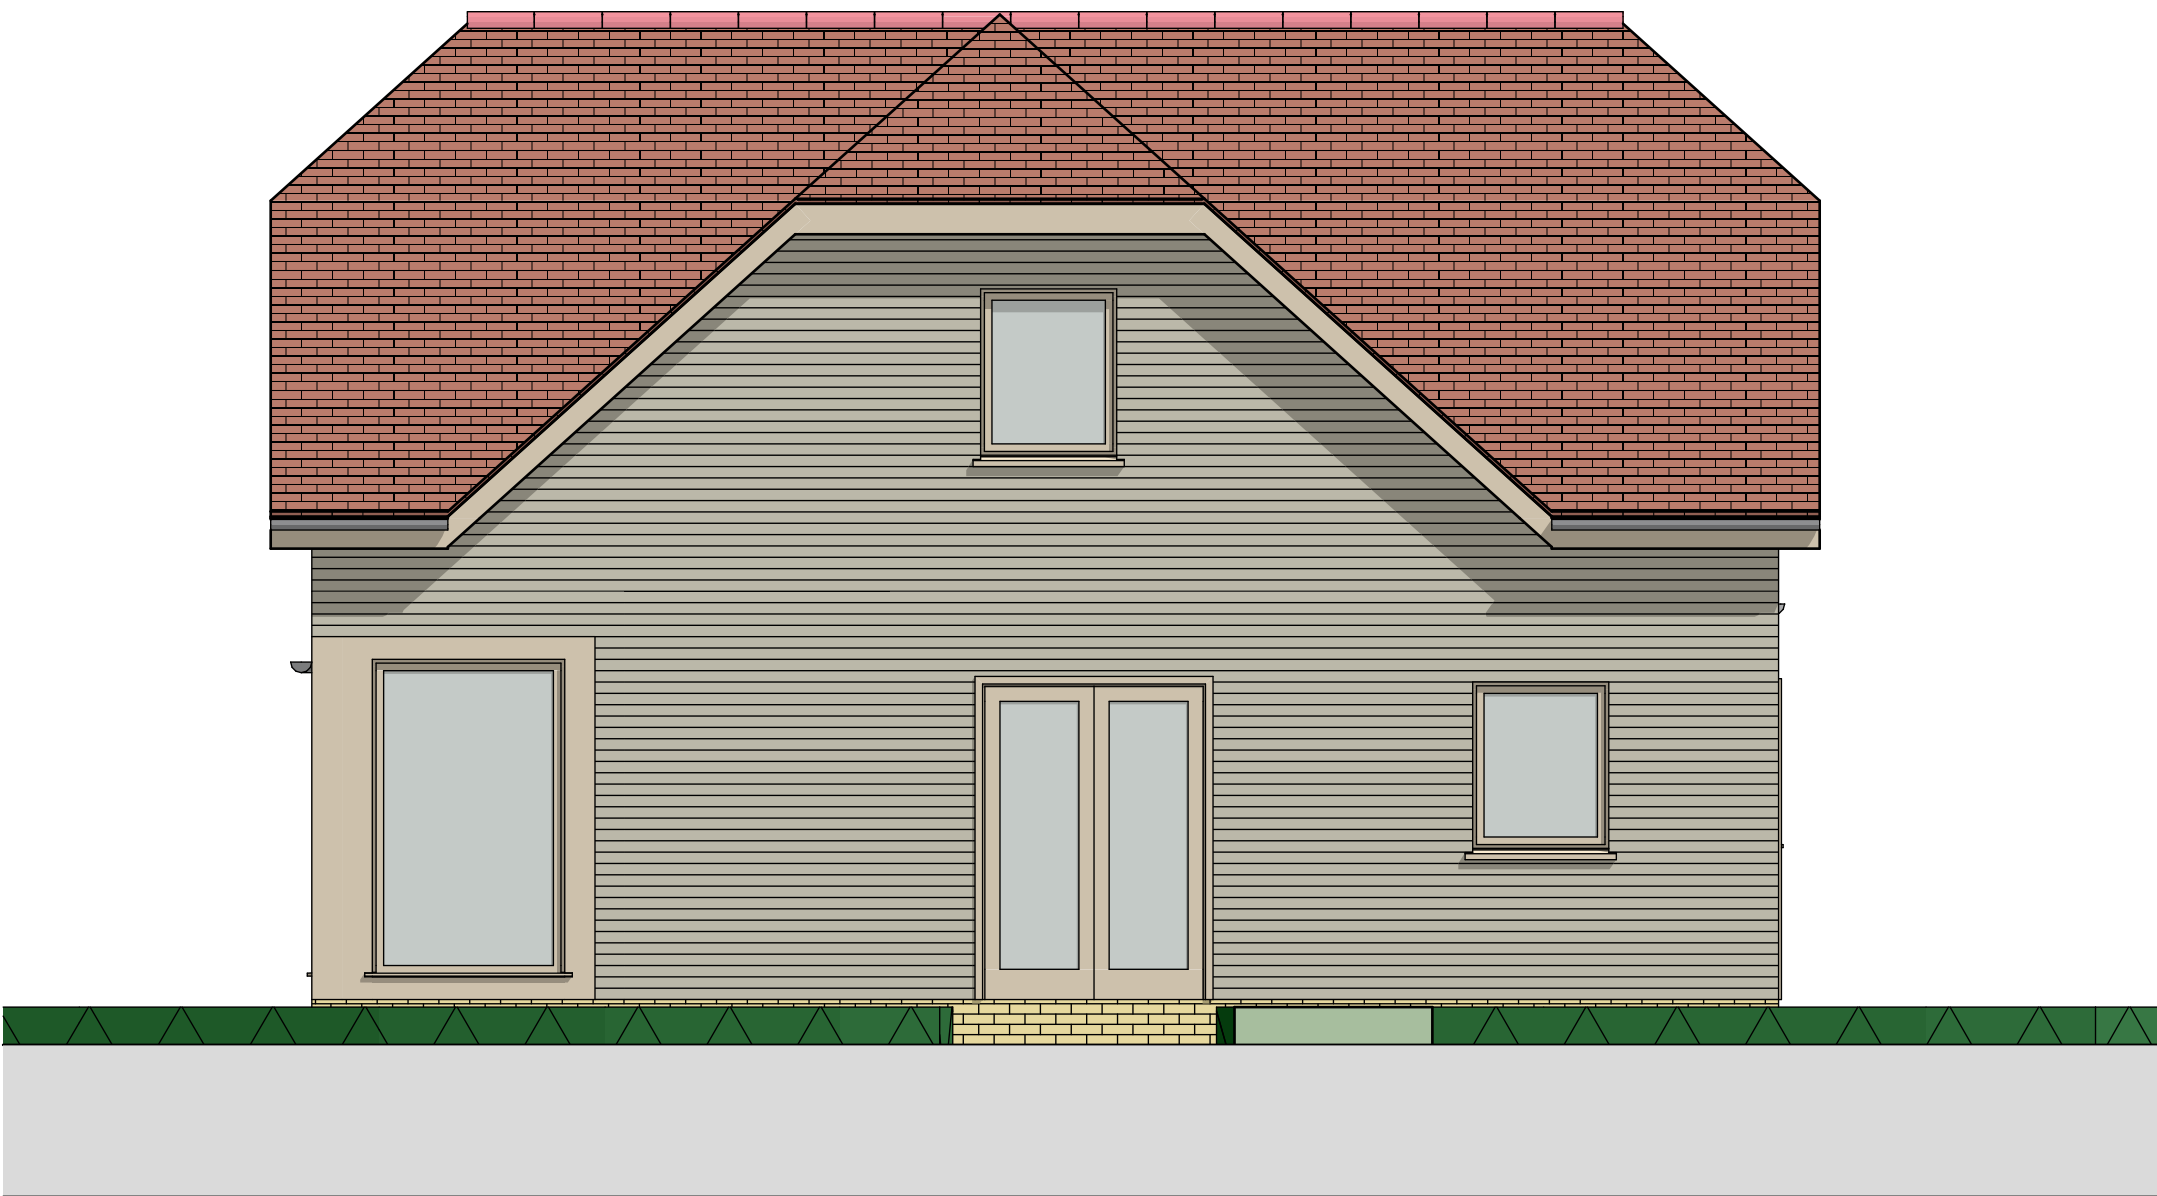

Elevation To East

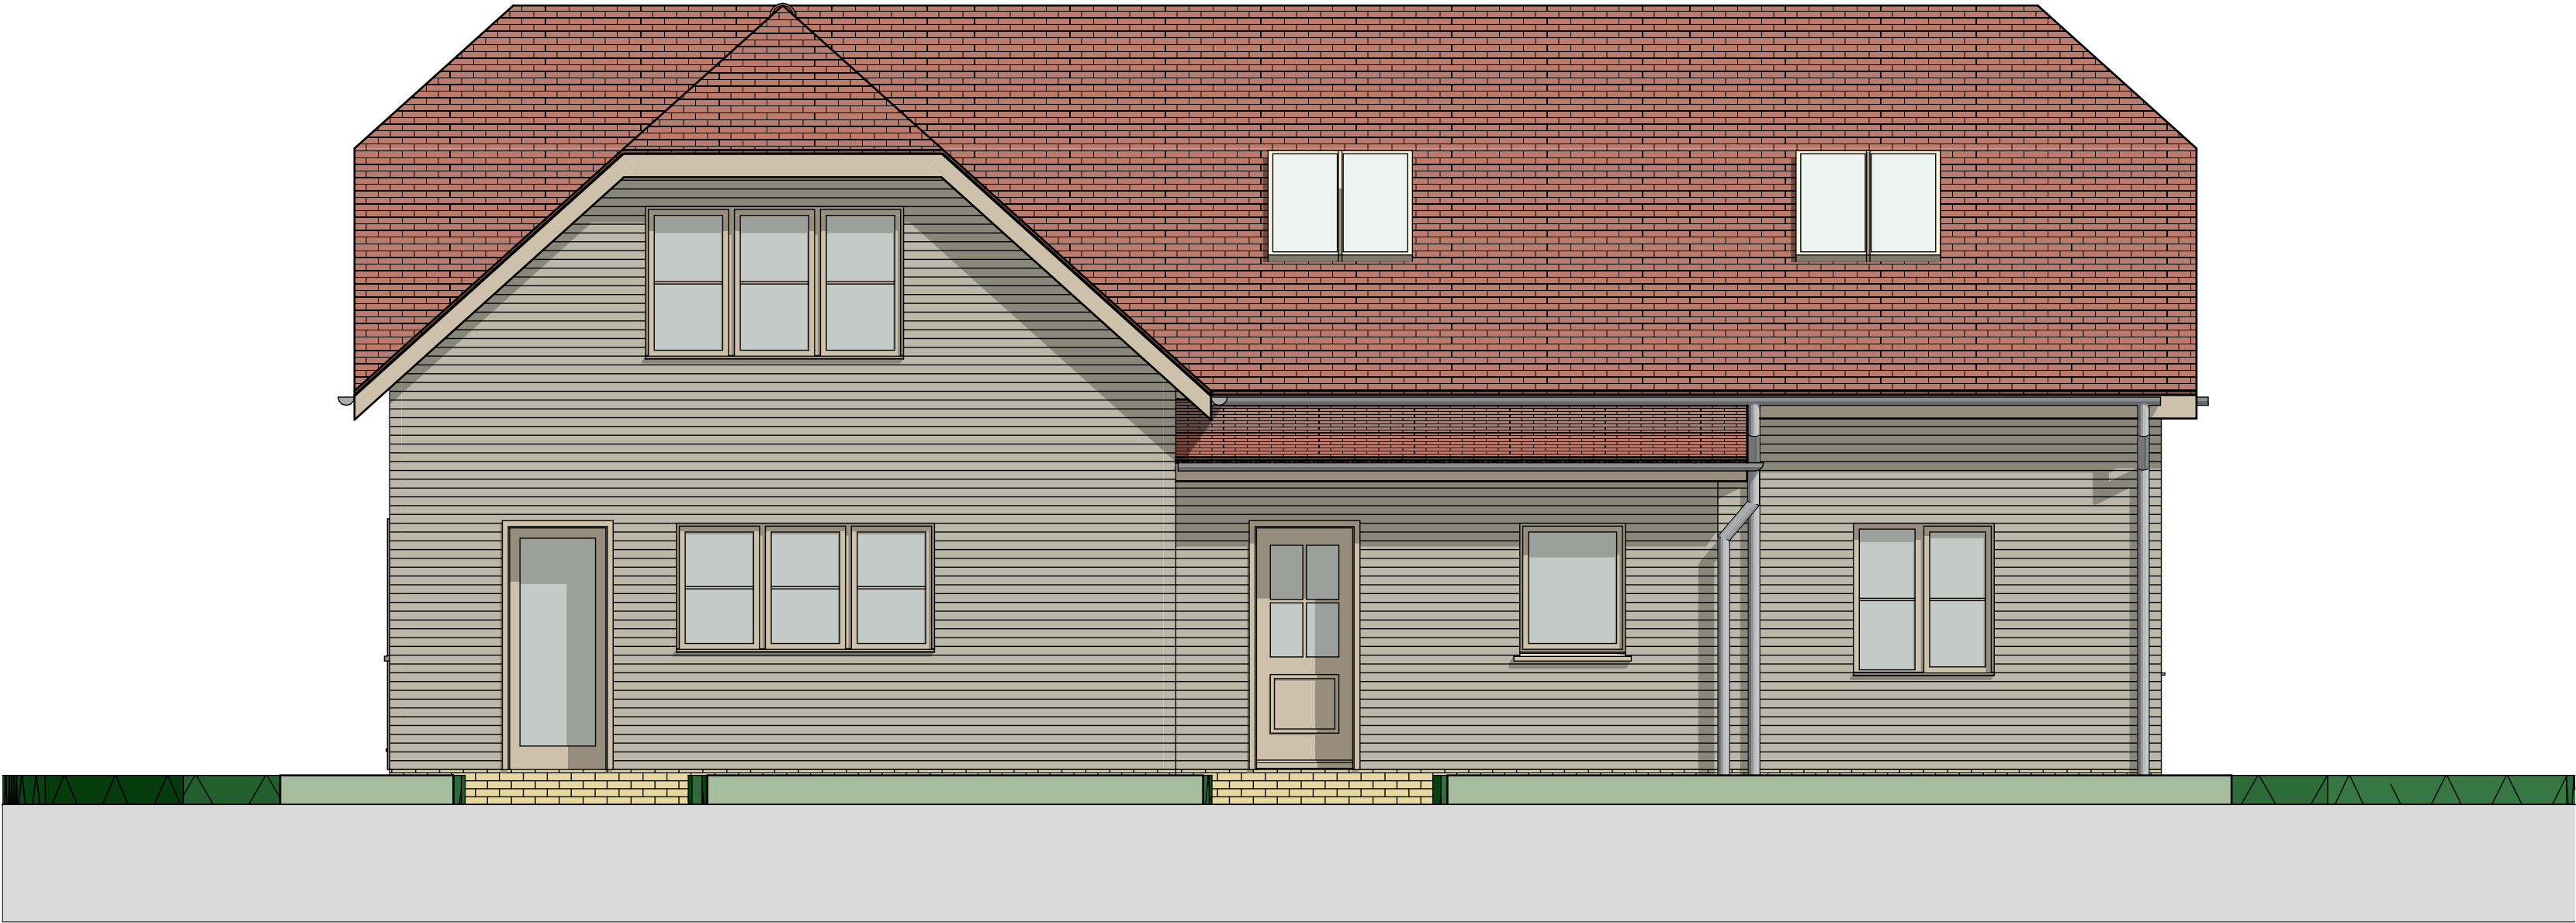

Elevation To North

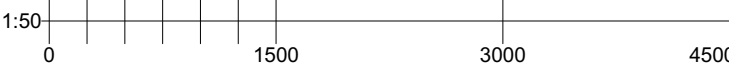

client		
Sheppard		
project		
Basin Bridge Farm, Stoke Golding Proposed Replacement Dwelling		
drawing		
Elevations As Proposed		
date	scale	@ A1
15.11.22	1:50	
drawn	checked	
CR	AD	

BROWN & CO
ARCHITECTURE + PLANNING
www.brown-co.com

Norwich
St Neots
Brown & Co Registered Office: The Atrium, St. George's Street, Norwich, Norfolk, NR3 1AB.
Registration no: DC302092. Registered in England & Wales.

Humber
Lincoln
01482 421234
01522 457800