
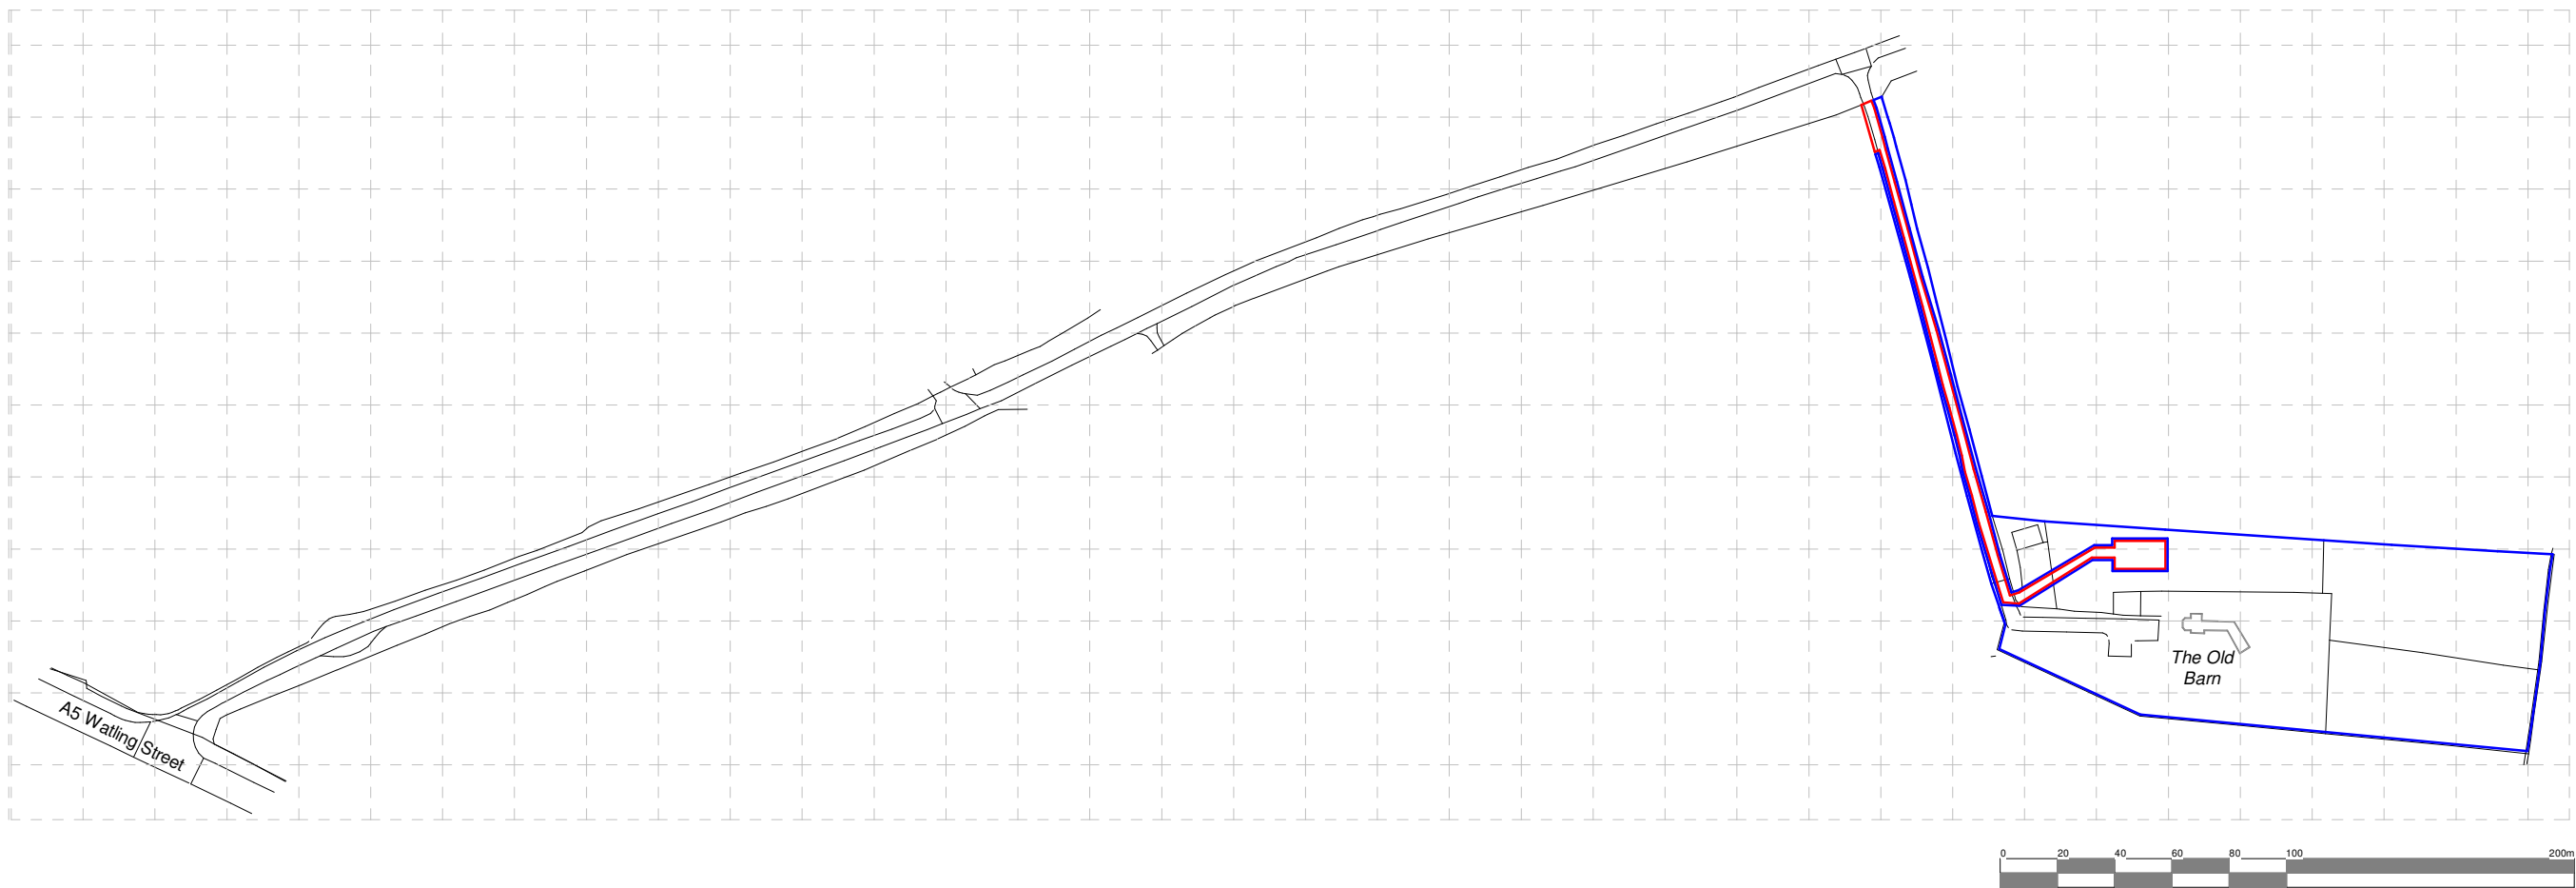


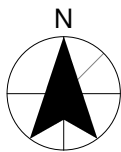

Client Mr & Mrs Smith			
Project The Old Barn, Drayton Lane, Fenny Drayton, CV13 6AY	Scale 1:2500	Sheet A3	Job No. 24/89
	Date 09/2024		Drawing No. 10B
Drawing P - Location Plan	Author SS	Checked by LJW	
THE COPYRIGHT OF THIS DRAWING IS VESTED IN HAYWARD ARCHITECTS LTD. REPRODUCTION IN ANY FORM, EITHER IN WHOLE OR IN PART IS FORBIDDEN WITHOUT THE PRIOR WRITTEN PERMISSION OF THE COPYRIGHT HOLDER. DO NOT SCALE FROM DRAWING AND ONLY FIGURED DIMENSIONS ARE TO BE USED			Drawing Status Current Stage

HAYWARD
architects

19 Station Road
Hinckley
Leicestershire
LE10 1AW

Tel: 01455 635 665
www.haywardarchitects.co.uk