




existing rear elevation

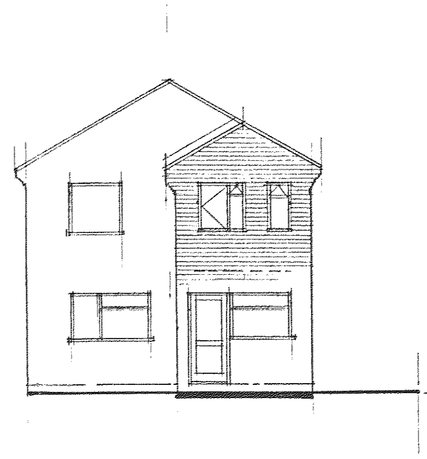


prop: rear elev:

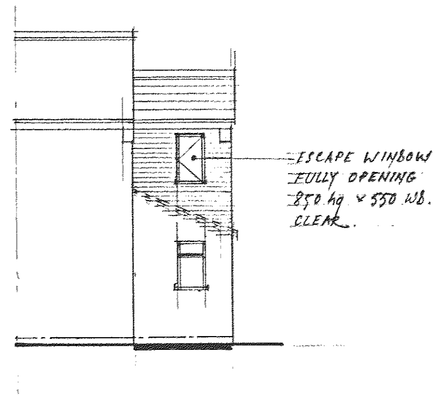

side elev to

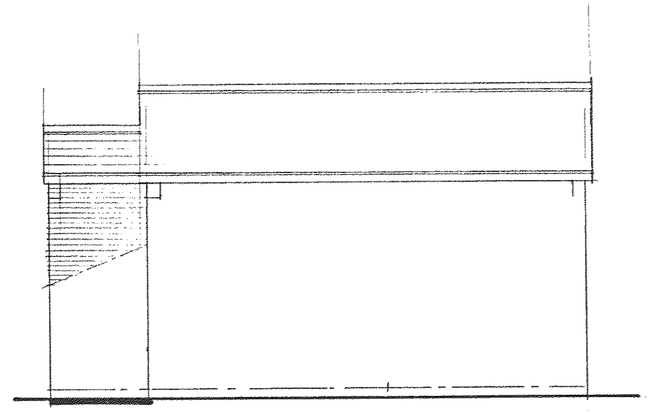


prop: side elev: to no 29

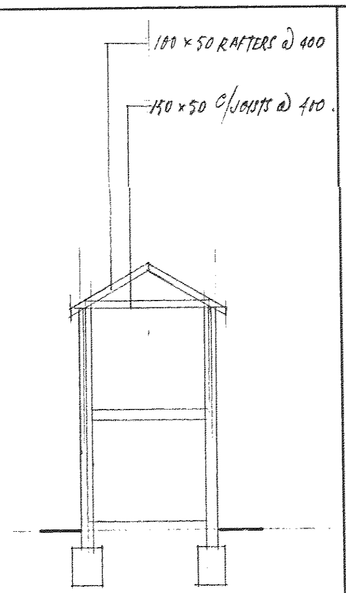


cross section

NOTES:
All dimensions must be checked on site and not scaled from this drawing.

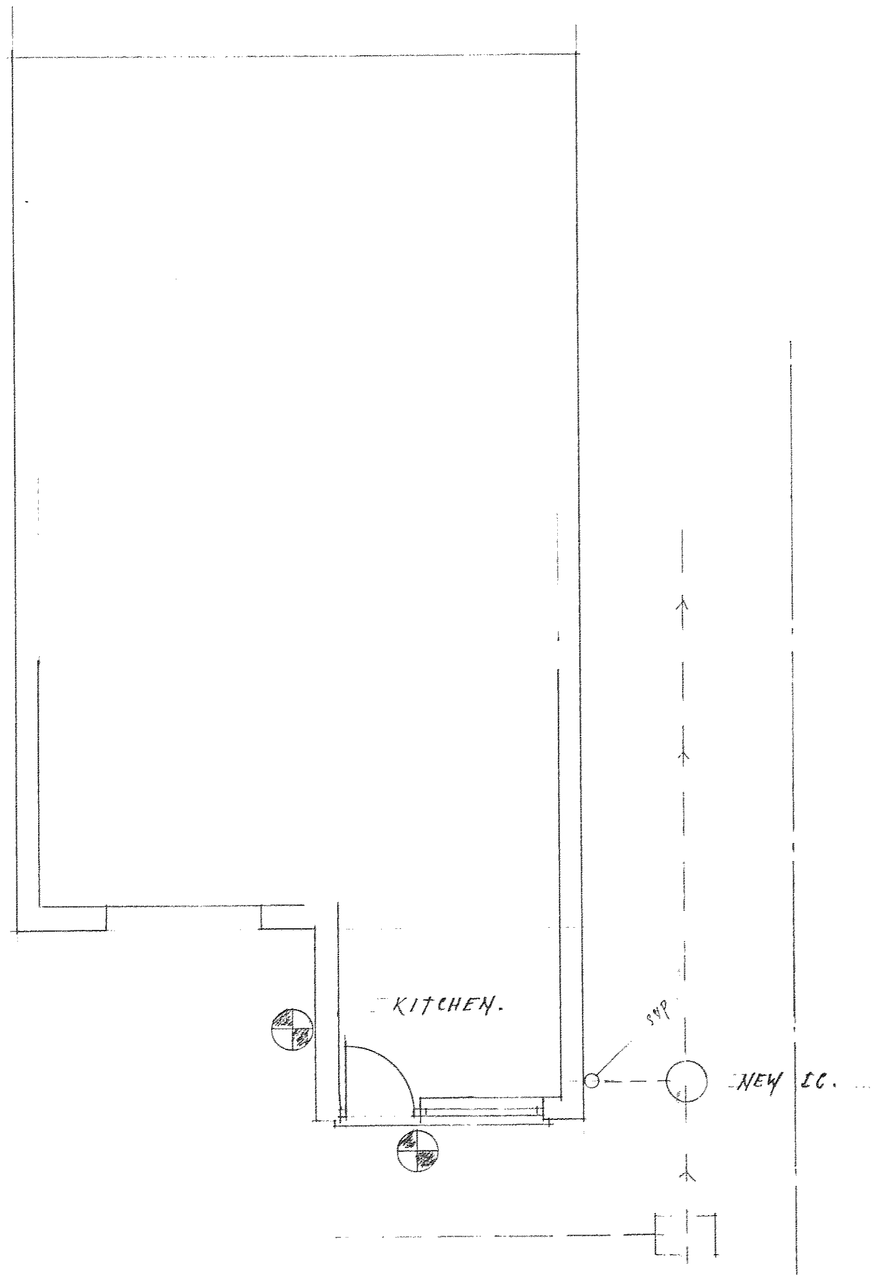


EX: GROUND FLOOR

EXCAVATE TRIAL HOLES ALONGSIDE EXISTING FOUNDATION TO HAVE LOCAL AUTHORITY APPROVAL BY INSPECTION.

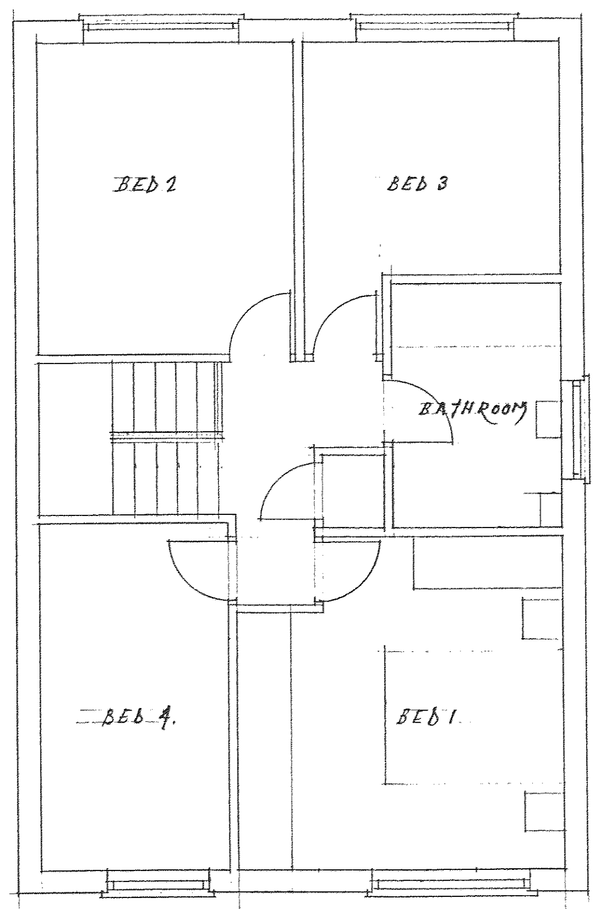

EXISTING FIRST FLOOR

NEW CAVITY WALL ABOVE EX^{G}.
100 mm FACING BRICK TO MATCH EX^{G}
50 mm CAVITY WITH BRITHERM INSULATION
100 mm THERMALITE TURBO BLOCK
35 mm CELOTEX
12.5 mm PLASTERBOARD & SKIM.

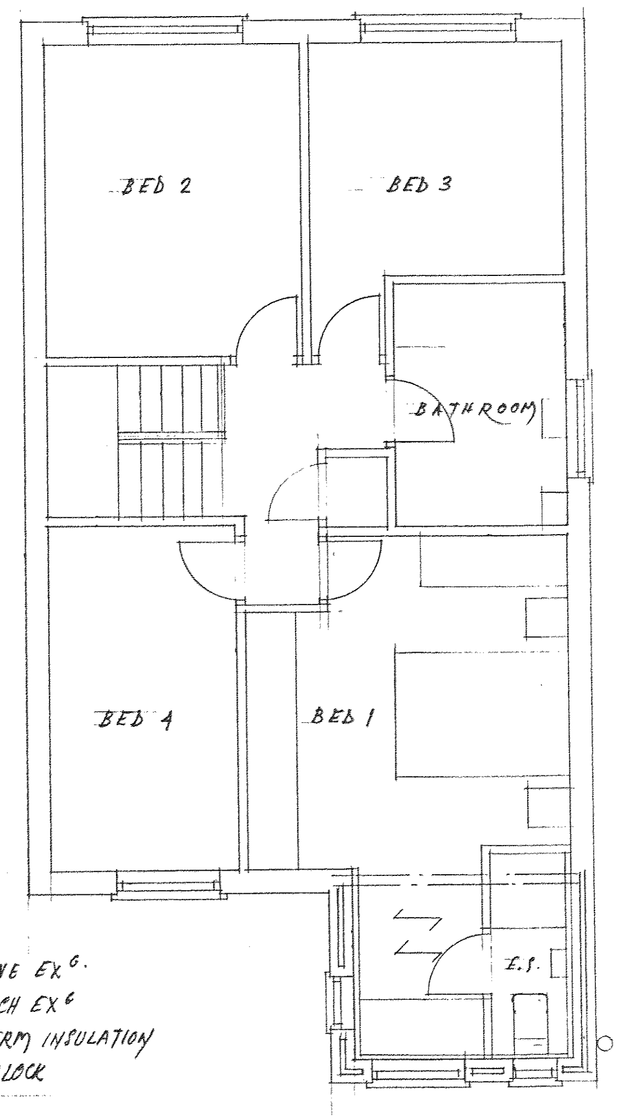

2 Nº 203 x 102 UB's.
170 x 50 FLOOR JOISTS @ 400 CTS.

PROPOSED FIRST FLOOR

OPENINGS TO PART L. FLOOR AREA 2.35 x 2.10 = 4.93 x 25% = 1.23 m²
+ WINDOW INTO 1.80 x 1.20 = 2.16 TOTAL ALLOWABLE 3.39 m²
WE HAVE REAR WINDOWS 1.05 x 1.15 = 1.20 0.5 x 1.15 = 0.57 0.7 x 1.15 = 0.8.
TOTAL 2.57 OK.

A		
	Date	Revisions

© copyright

DEVELOPMENT SERVICES
22 APR 2008
RECEIVED

Client
MR & MRS KING.

Job Title
31. MEADOW ROAD,
BARLESTONE,
LEICS.

Drawing Title
PROPOSED EXTENSION
TO FIRST FLOOR REAR OF
DETACHED HOUSE.

1091802 07853160592

Scale 1:50 @ 1:100

Date APRIL 2008 Drawn by J. WILKINSON.

PP 426691

Drg. No. 4126 Rev.

JOHN E. WRIGHT 526657

594 x 841mm A1