THIS DRAWING IS COPYRIGHT
DIMENSIONS ARE NOT TO BE SCALED FROM THIS DRAWING
ELECTRONIC DATA IS NOT TO BE AMENDED/DELETED WITHOUT
AXONBECKETT PERMISSION

REV	DATE	INIT	DESCRIPTION
A	28-05-08	NJA	PLANS UPDATED FOLLWING CLIENT COMMENTS

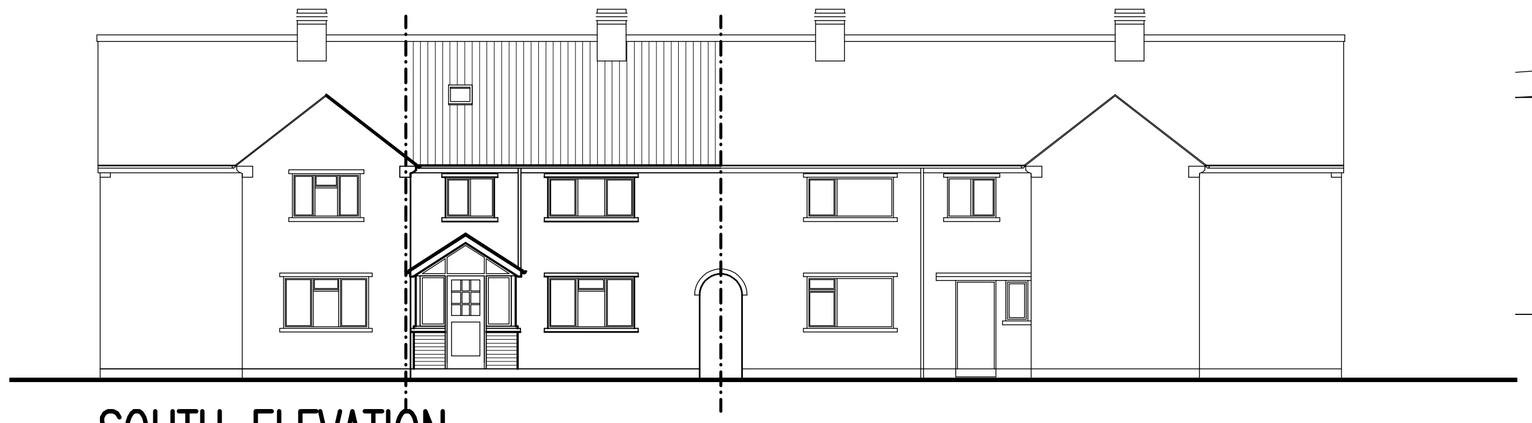

SOUTH ELEVATION

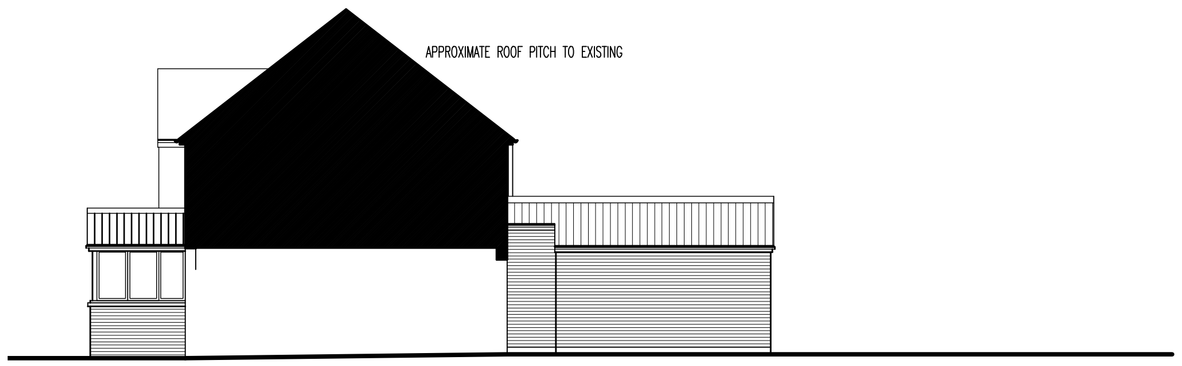

EAST ELEVATION/SECTION

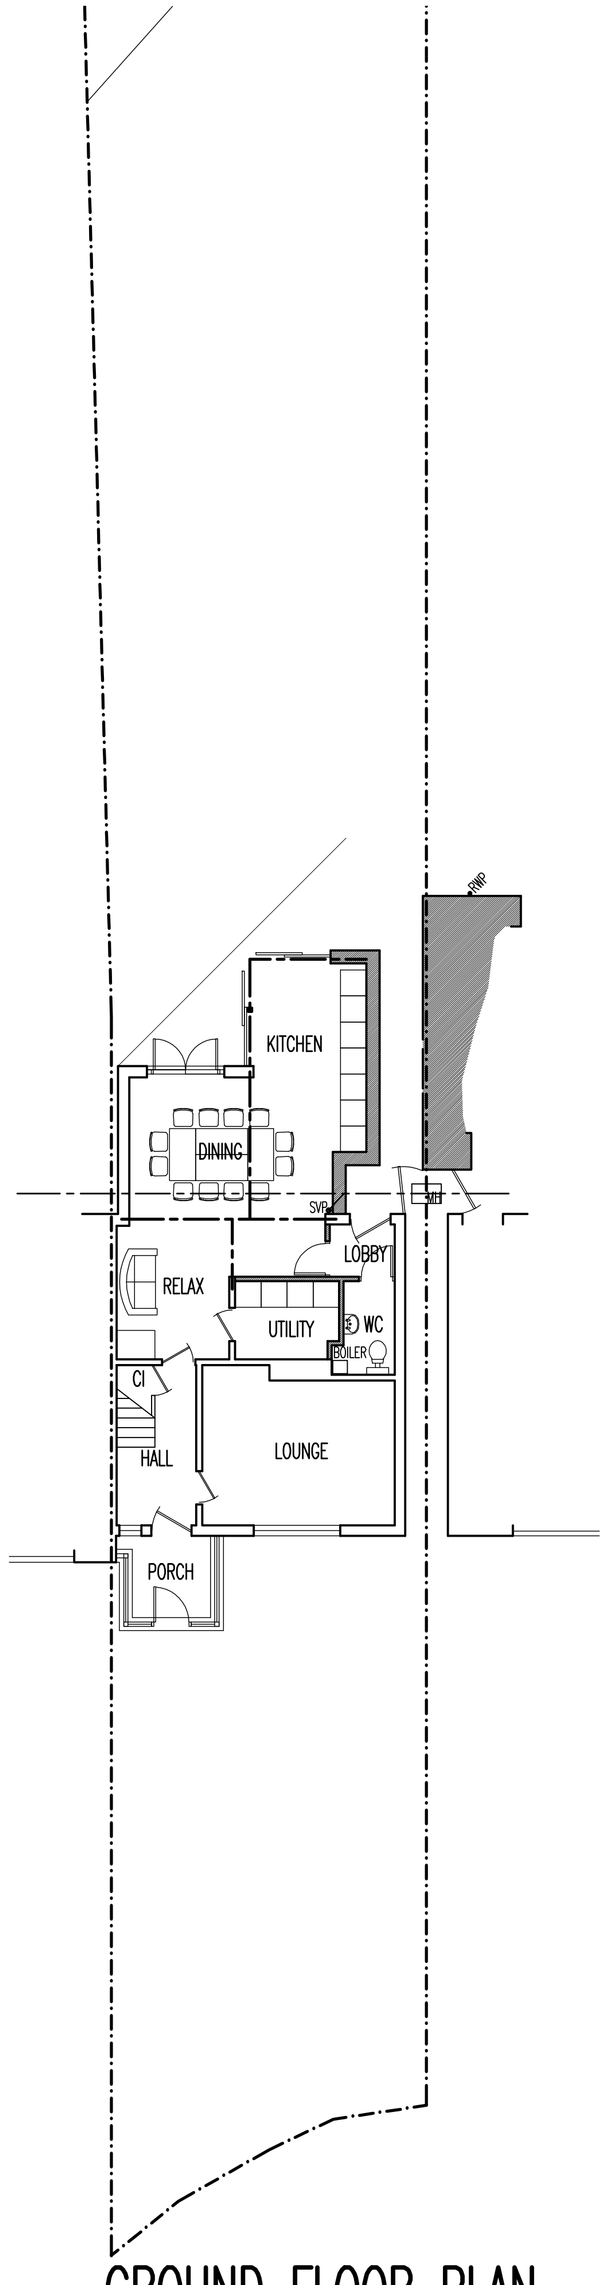

GROUND FLOOR PLAN

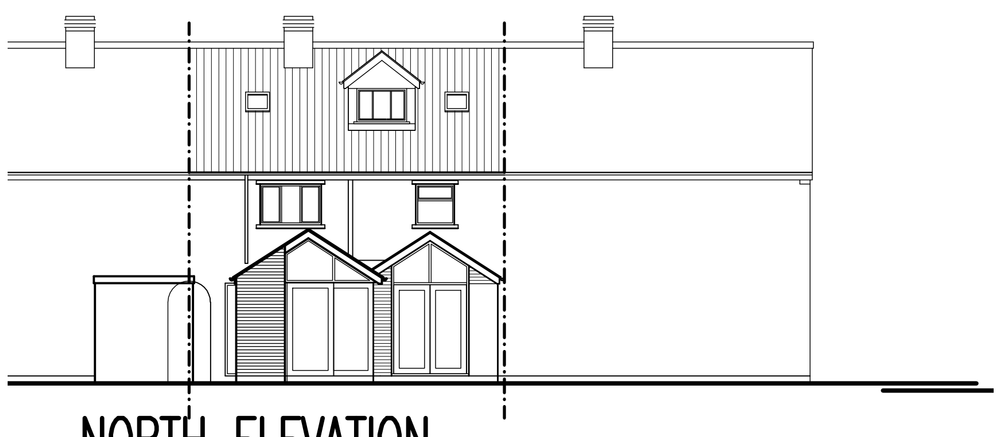

NORTH ELEVATION

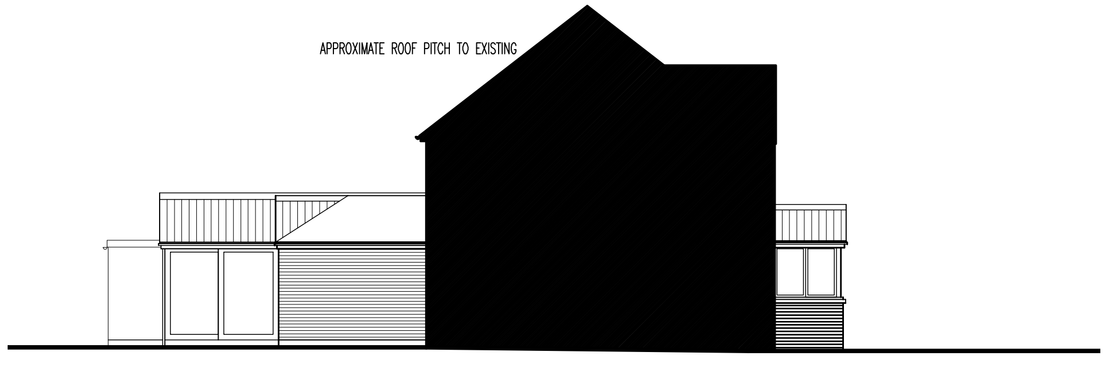

WEST ELEVATION

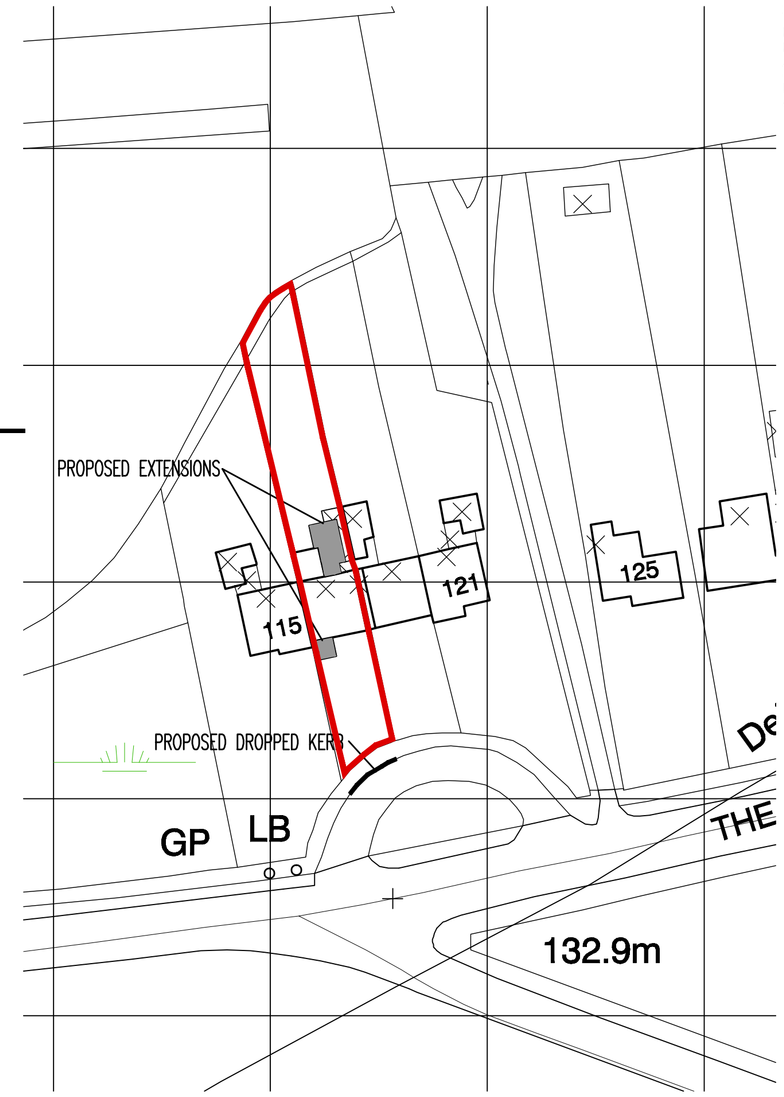

BLOCK PLAN 1:500

DISCLAIMLER NOTES:

DRAWING SUBJECT TO FOLLOWING CONDITION

SITE LEVEL SURVEY
MEASURED BUILDING SURVEY
CONFIRMATION OF LEGAL BOUNDARY & EASEMENTS
GROUND INVESTIGATION BY OTHERS
STATUTORY AUTHORITY SERVICES INVESTIGATION
PLANNING AUTHORITY COMMENTS/APPROVAL
HIGHWAY AUTHORITY COMMENTS/APPROVAL
CONSERVATION OFFICER COMMENTS/APPROVAL
FLOOD RISK ASSESSMENT
PARTY WALL ACT 1996

AXONBECKETT
ARCHITECTS
MASTERPLANNERS
23a Mount Rd, Hinckley
Leicestershire, LE10 1AD
T: 01455 633556
F: 01455 233773
E: mail@axon-beckett.com
W: www.axon-beckett.com
RIBA Chartered Practice

CLIENT
Mr & Mrs J Glennon

PROJECT
Proposed Extensions to
117 The Park
Market Bosworth

STATUS	DATE	
Existing	31-03-08	
DRAWN	CHECKED	SCALE
nja	nja	1:100/500

DRAWING
Sketch

DRAWING No.	REVISION
08859-SK01	A