





REVISED FRONT ELEVATION



REVISED REAR ELEVATION

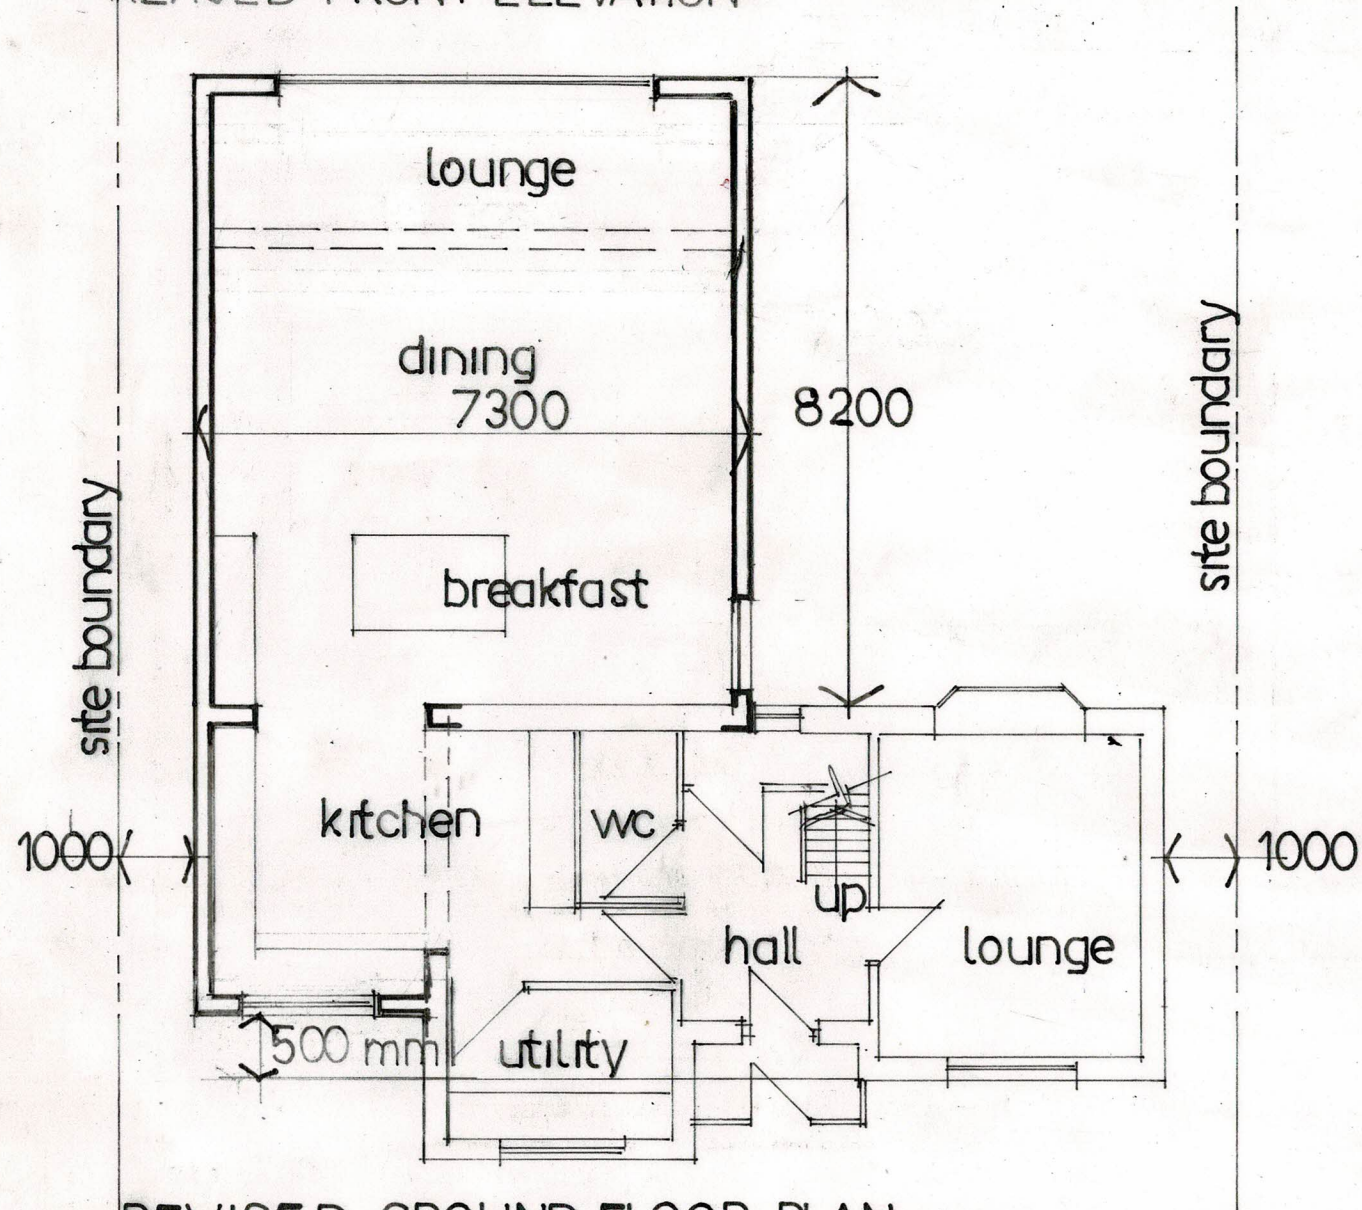

REVISED GROUND FLOOR PLAN

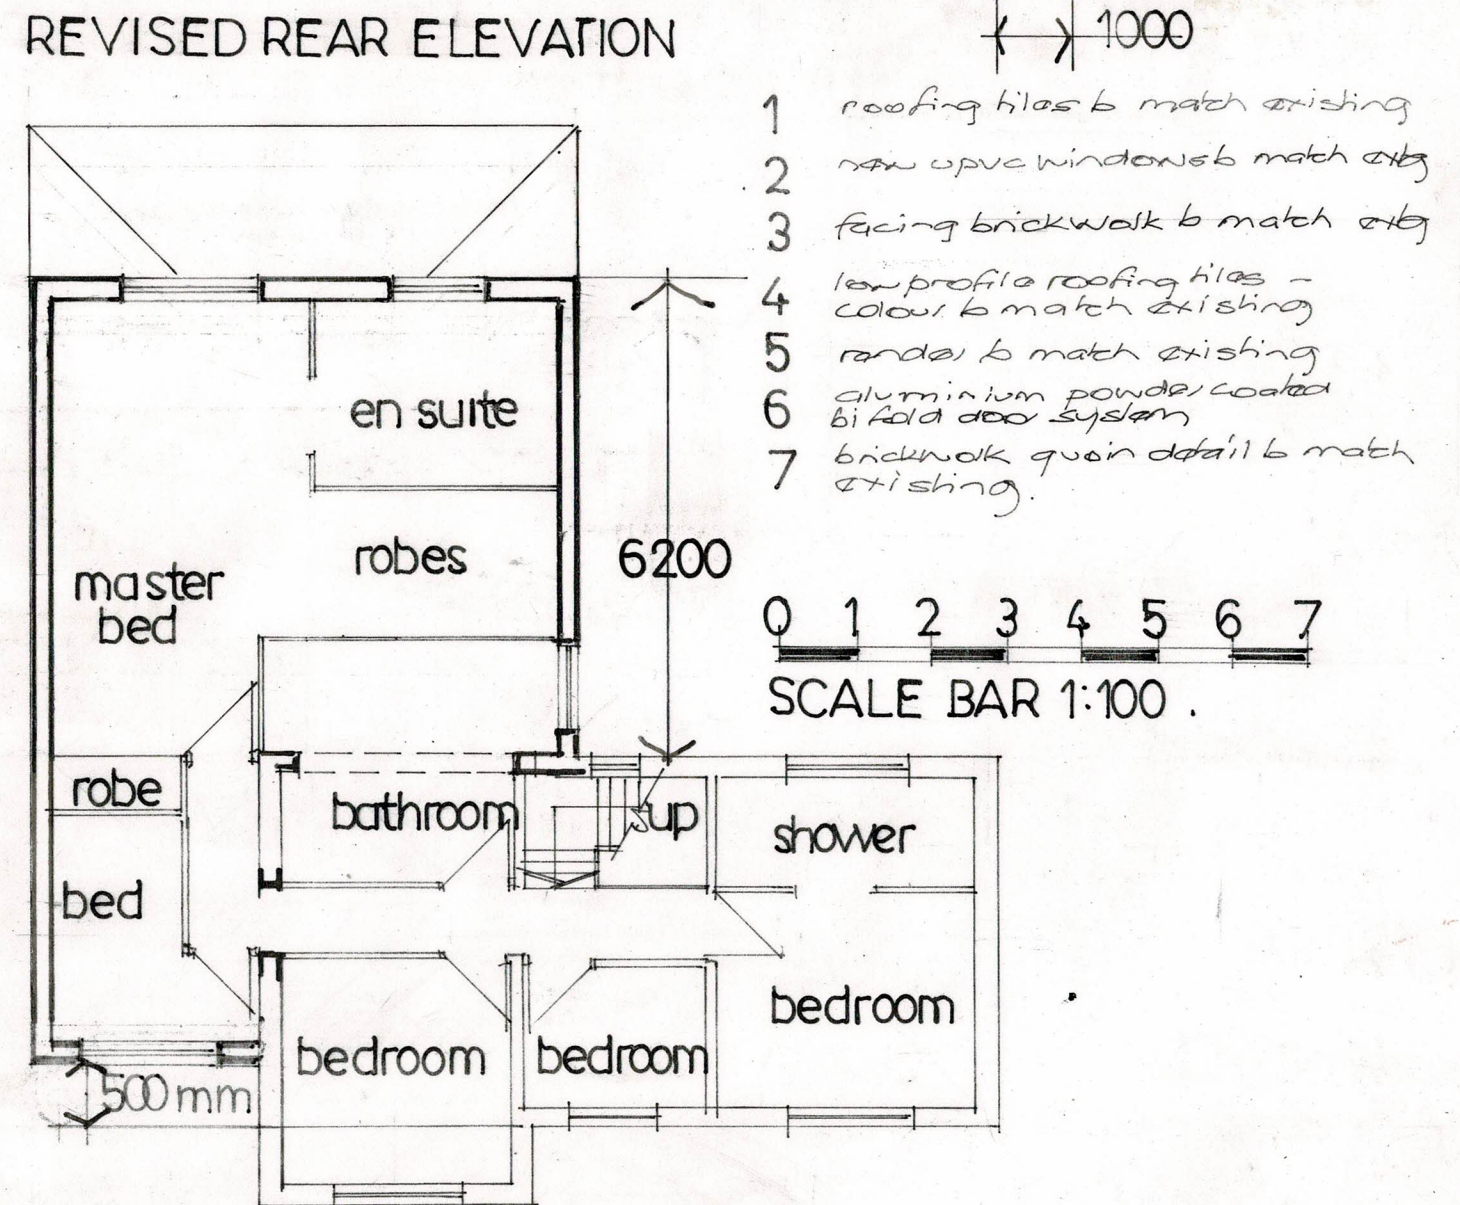

REVISED FIRST FLOOR PLAN