

DO NOT SCALE: ALL DIMENSIONS TO BE CHECKED ON SITE PRIOR TO COMMENCEMENT OF WORKS. ANY DISCRIPANCEIS TO BE NOTIFIED TO ARCHITECT IMMDEDIATLEY.

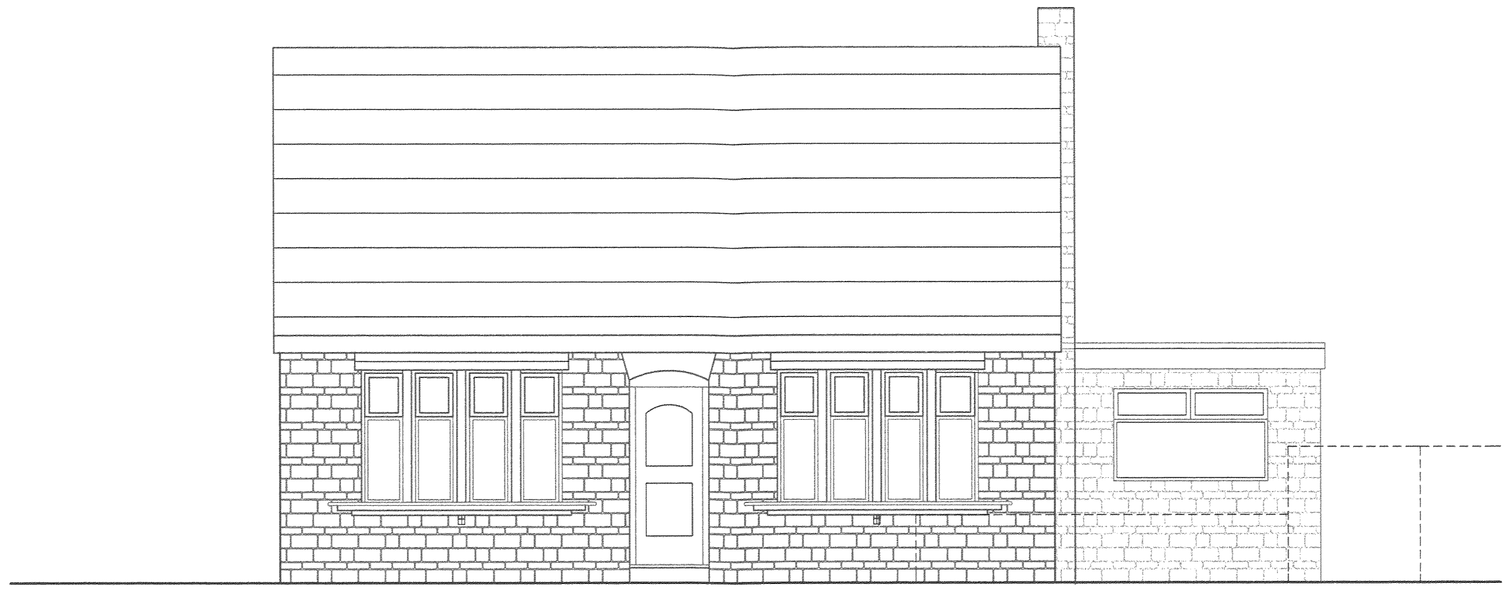

EXISTING FRONT ELEVATION

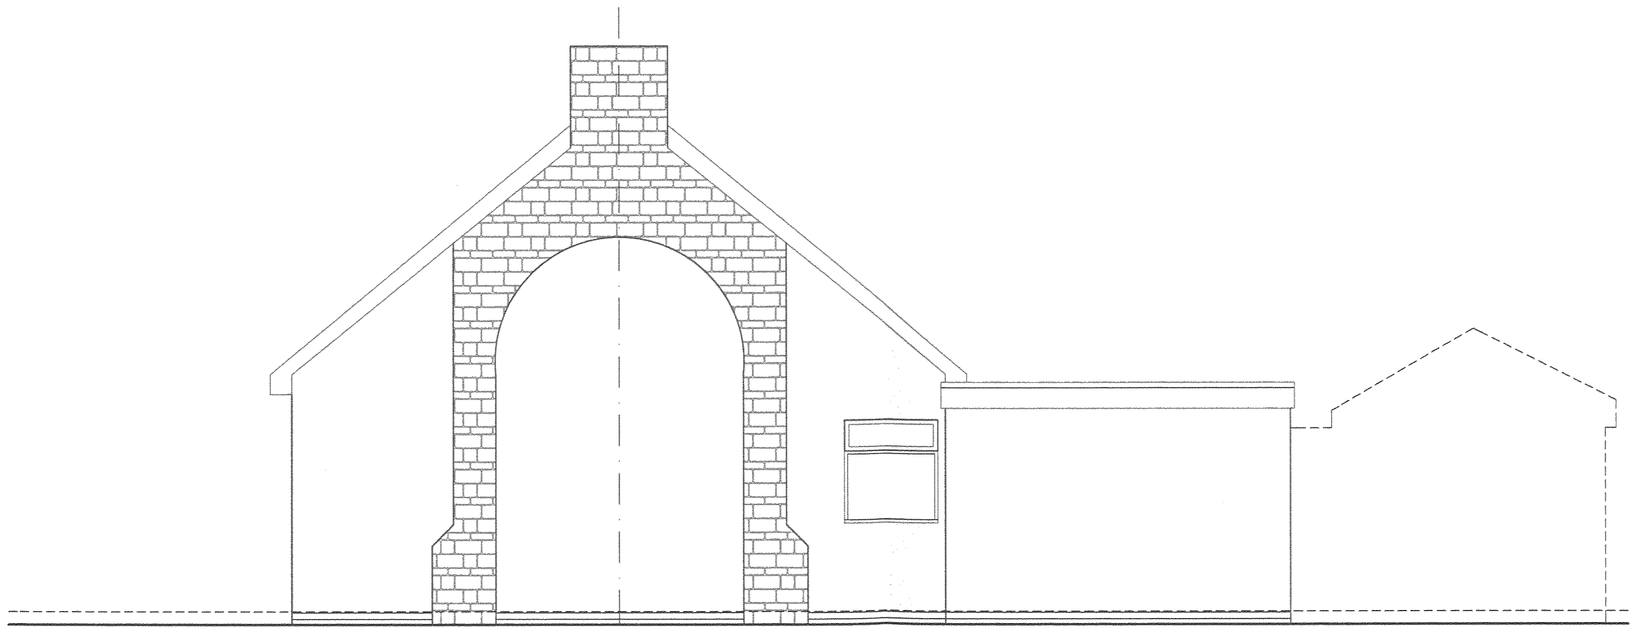

EXISTING SIDE ELEVATION

DEVELOPMENT SERVICES
16 FEB 2009
RECEIVED

Code Date

MAS architecture Limited
Chartered Architects
28, De Montfort Street, LEICESTER. LE1 7GD.
TEL: (0116) 254 5347 / FAX: (0116) 255 1138
E-MAIL masarchitecture@yahoo.co.uk
WEB: www.masarchitecture.co.uk
Copyright MAS architecture Ltd, registered in England & Wales no, 6218573

Job Title
40 WALLACE DRIVE
WALLACE DRIVE
GROBY
LEICESTERSHIRE
LE6 0GQ

Drawing Title
Existing Elevations

Drawing Status
PRELIMINARY ISSUE

Drawn by	Checked by	Date
MAS	MAS	09.01.2009

Scale
1:100@A1

Drawing Number — Status — Revision
4106 (08)102 — / —