
THIS DRAWING IS THE PROPERTY OF SIME SOLUTIONS PLC AND IS NOT TO BE REPRODUCED, DISCLOSED OR COPIED WITHOUT WRITTEN CONSENT. THIS DRAWING SHOULD NOT BE SCALED - WORK TO GIVEN DIMENSIONS ONLY.

NOTE:
1. THIS DRAWING TO BE READ IN CONJUCTION WITH DRAWING 02.
2. THIS DRAWING MUST BE READ ON A3 PAPER SCALE

DEVELOPMENT SERVICES
16 FEB 2009
RECEIVED

ASUC CONTRACTOR TO ALLOW FOR SITE INVESTIGATIONS TO CHECK SUITABILITY OF EXISTING FOOTING TO BE DOWELED TO NEW TIE BEAM AND TO SUPPORT NEW LOAD. CONTRACTOR TO PROVIDE DETAILS PRIOR TO PILING.

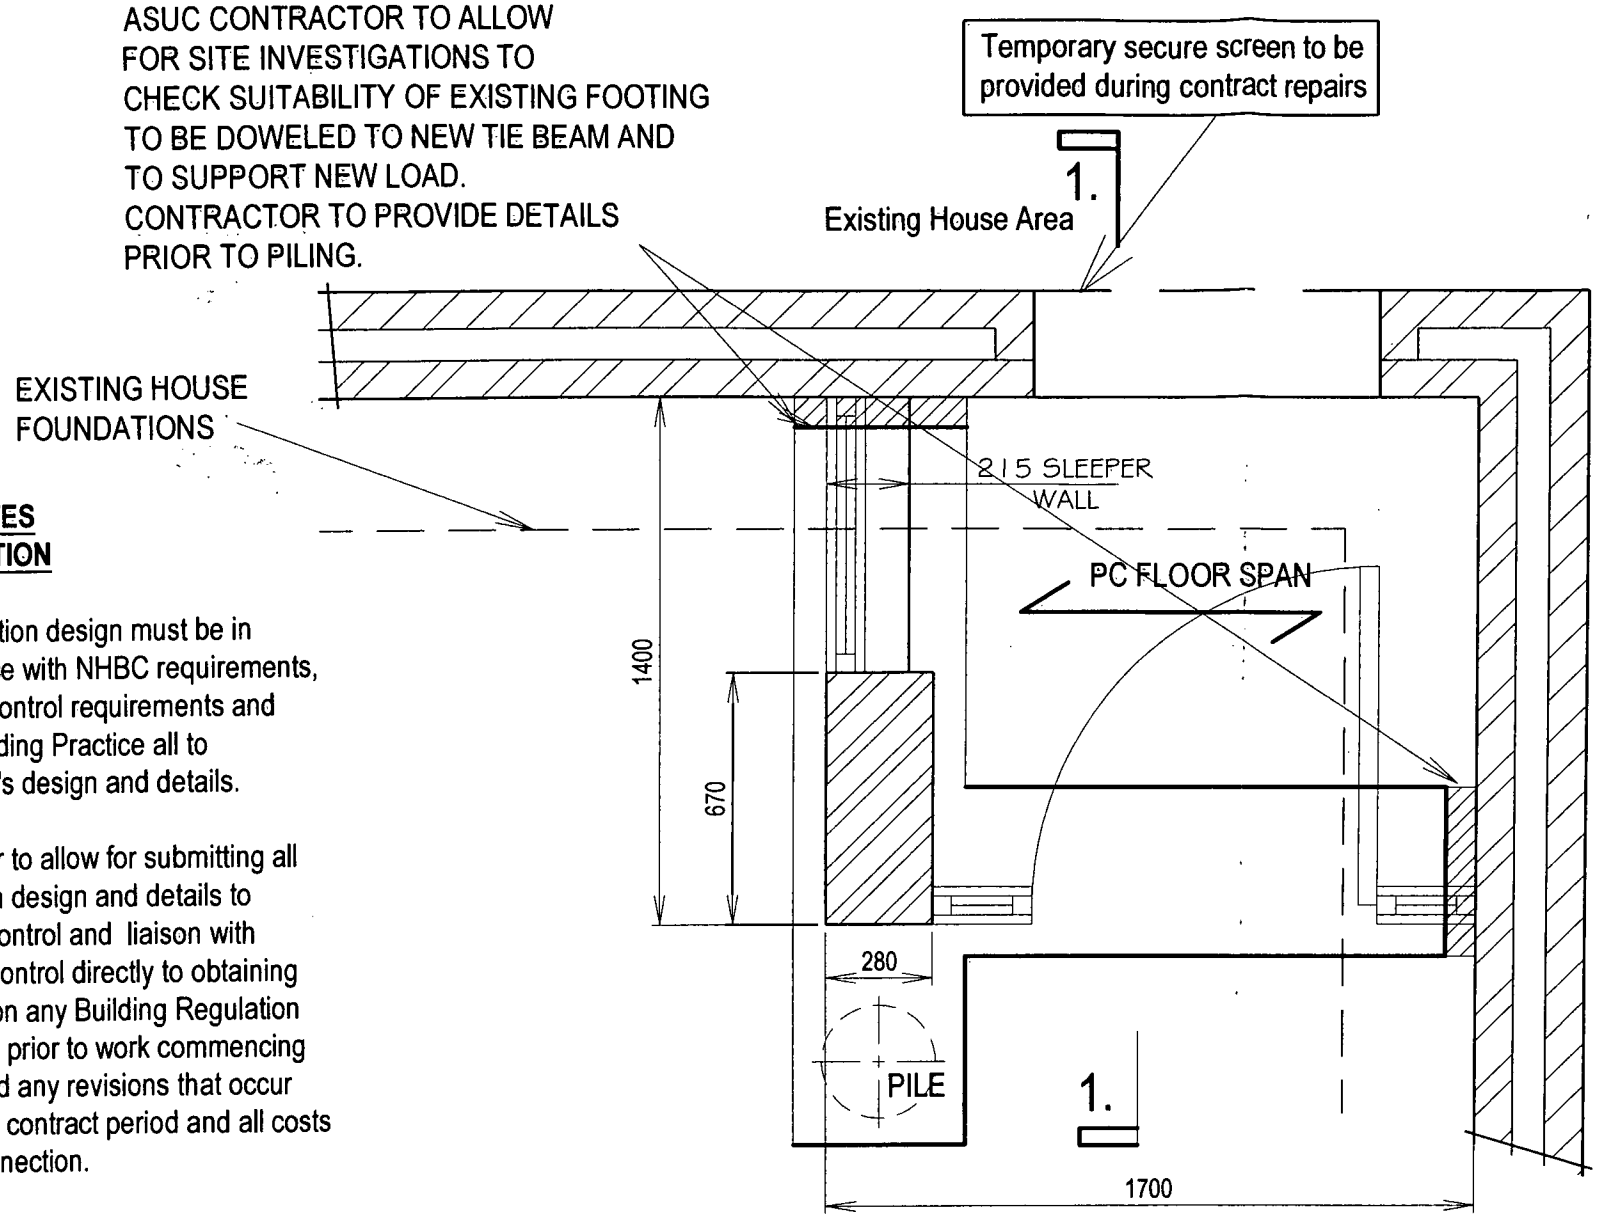

Front Patio Area

GENERAL NOTES NEW FOUNDATION

1. All foundation design must be in accordance with NHBC requirements, Building Control requirements and Good Building Practice all to contractor's design and details.

2. Contractor to allow for submitting all foundation design and details to building Control and liaison with Building Control directly to obtaining approval on any Building Regulation conditions prior to work commencing on site and any revisions that occur during the contract period and all costs in this connection.

3. All foundation works to be in accordance with B.S. 8004.

4. The main contractor is to be responsible for and be aware of existing and proposed site levels. Primarily site strip levels are not to undermine any existing foundations or structures on or adjacent to the site.

5. The main contractor shall be responsible for the stability of existing structures and earthworks on the site and adjoining sites and shall take all necessary precautions to safeguard this stability.

FLOOR PLAN OF PORCH

1:20

Sime Solutions

Phoenix House
Christopher Martin Road
Basildon
Essex
SS14 3EZ
Tel no: 01268 530440
Fax no: 01268 289570
Email: admin@simesolutions.com

CONTRACT TITLE
57 Burbage Road,
Hinckley,
Leicestershire
LE10 2TS

DRAWING TITLE
Porch Floor Plan
and Elevations

Sheet 1 of 2

SCALE 1:50 @ A3

DRAWN	RG	JOB NO.	DRAWING NO.
DATE	July 08	SC1328T/RG	01
CHECKED			

A3