
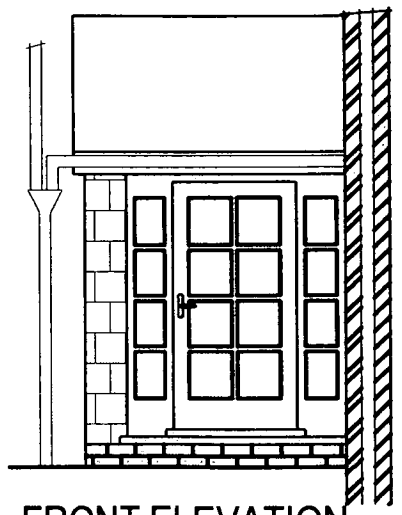


FRONT ELEVATION


1:50

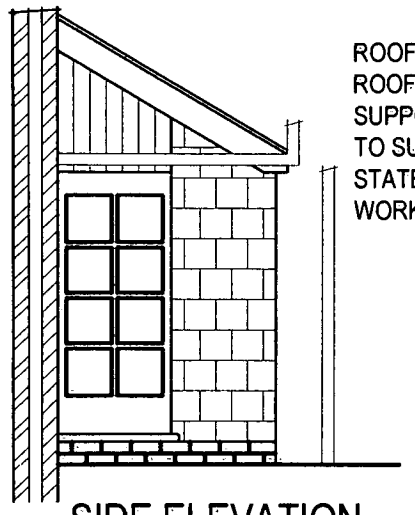

SIDE ELEVATION

1:50

ROOF TILES REMOVED AND ROOF TEMPORARY SUPPORTED. CONTRACTOR TO SUPPLY METHOD STATEMENT BEFORE WORKS PROCEED.

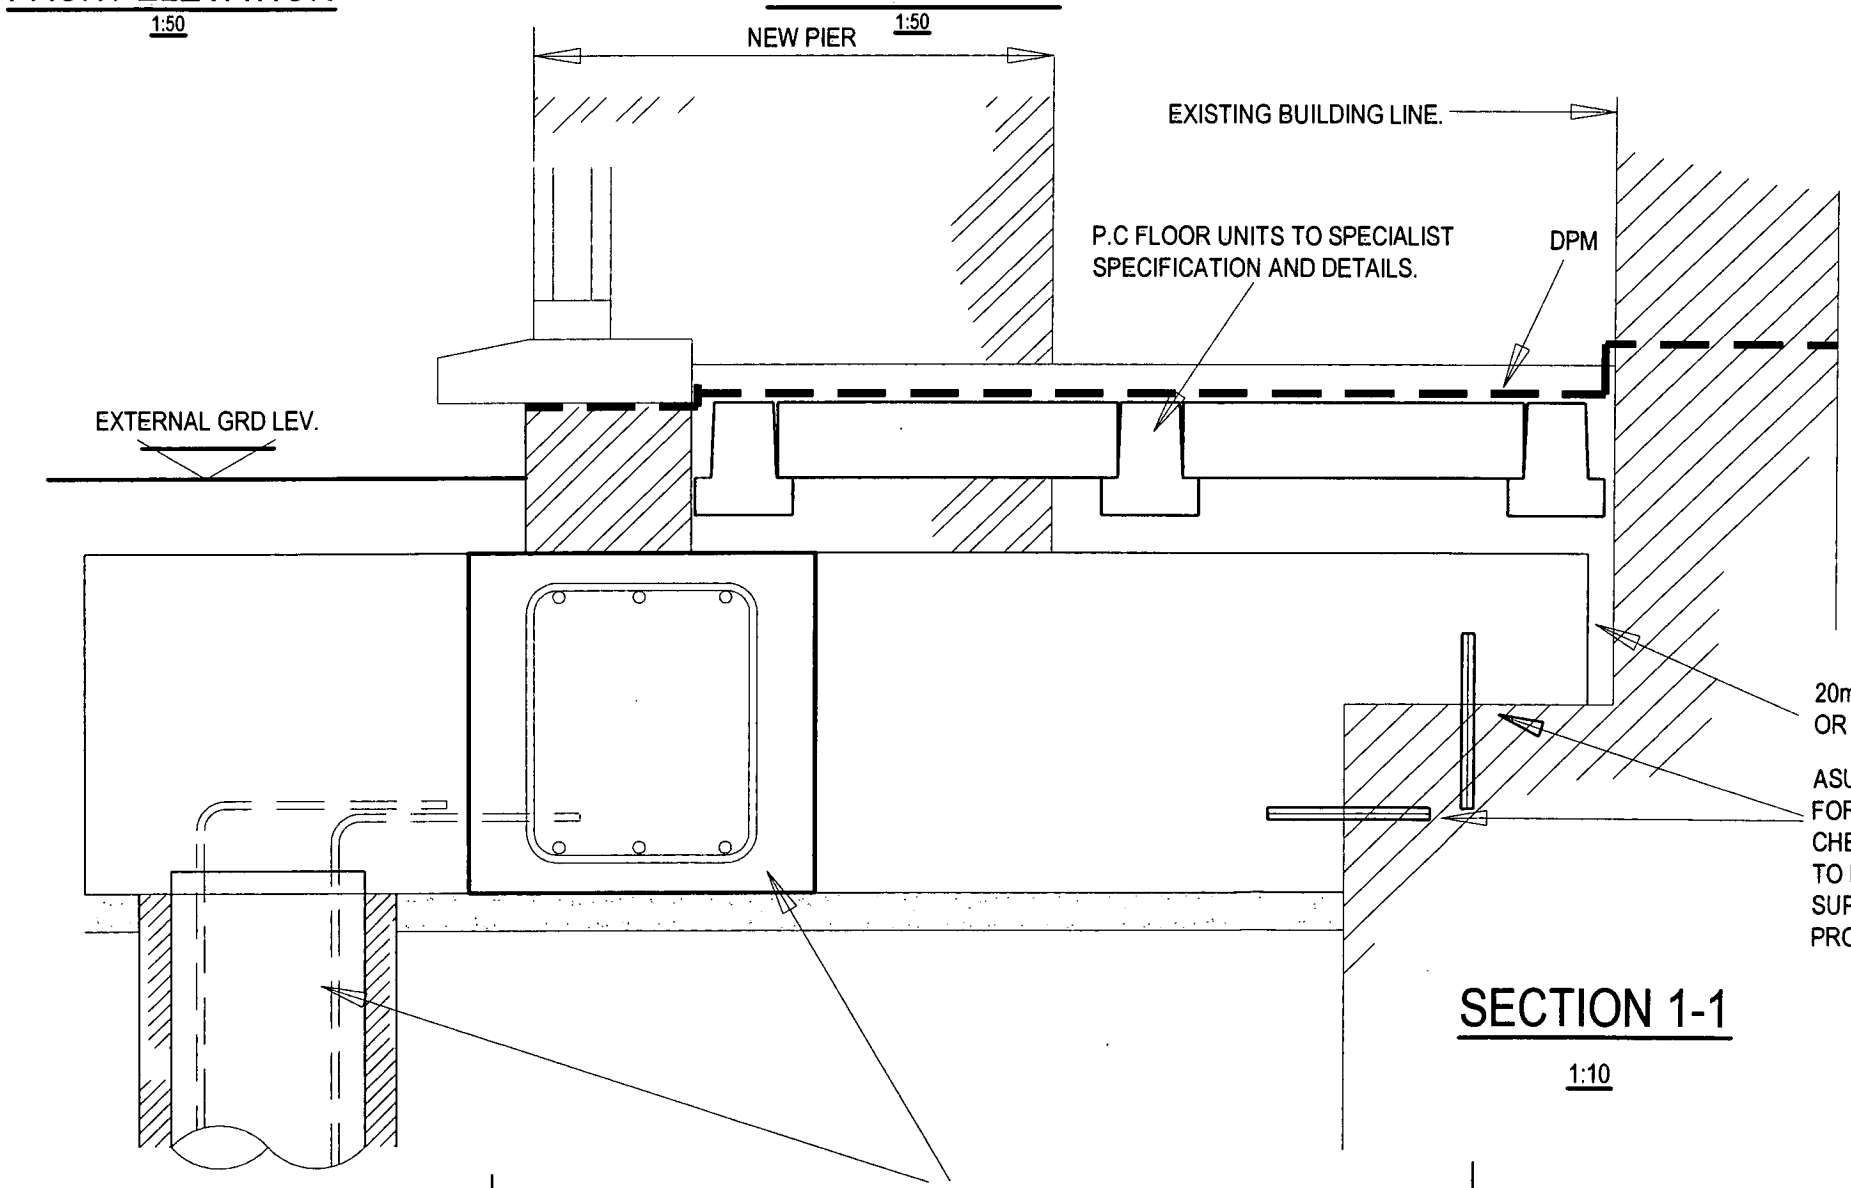

SECTION 1-1

1:10

PILE AND GROUND BEAM FOUNDATION TO CONTRACTOR DESIGN, DETAIL AND SPECIFICATION TAKING INTO ACCOUNT NHBC REQUIREMENTS, BUILDING REGULATIONS AND GOOD BUILDING PRACTICE.

THIS DRAWING IS THE PROPERTY OF SIME SOLUTIONS PLC AND IS NOT TO BE REPRODUCED, DISCLOSED OR COPIED WITHOUT WRITTEN CONSENT. THIS DRAWING SHOULD NOT BE SCALED - WORK TO GIVEN DIMENSIONS ONLY.

NOTE:
1. THIS DRAWING TO BE READ IN CONJUCTION WITH DRAWING 01.
2. THIS DRAWING MUST BE READ ON A3 PAPER SCALE

DEVELOPMENT SERVICES
16 FEB 2009
RECEIVED

Sime Solutions
Phoenix House
Christopher Martin Road
Basildon
Essex
SS14 3EZ
Tel no: 01268 530440
Fax no: 01268 289570
Email: admin@simesolutions.com

CONTRACT TITLE
57 Burbage Road,
Hinckley,
Leicestershire
L10 2TS

DRAWING TITLE
Foundation
Design and Detail

Sheet 2 of 2

SCALE Not to Scale

DRAWN	RG	JOB NO.	DRAWING NO.
DATE	July 08	SC1328T/RG	02
CHECKED			

A3