



LEGEND

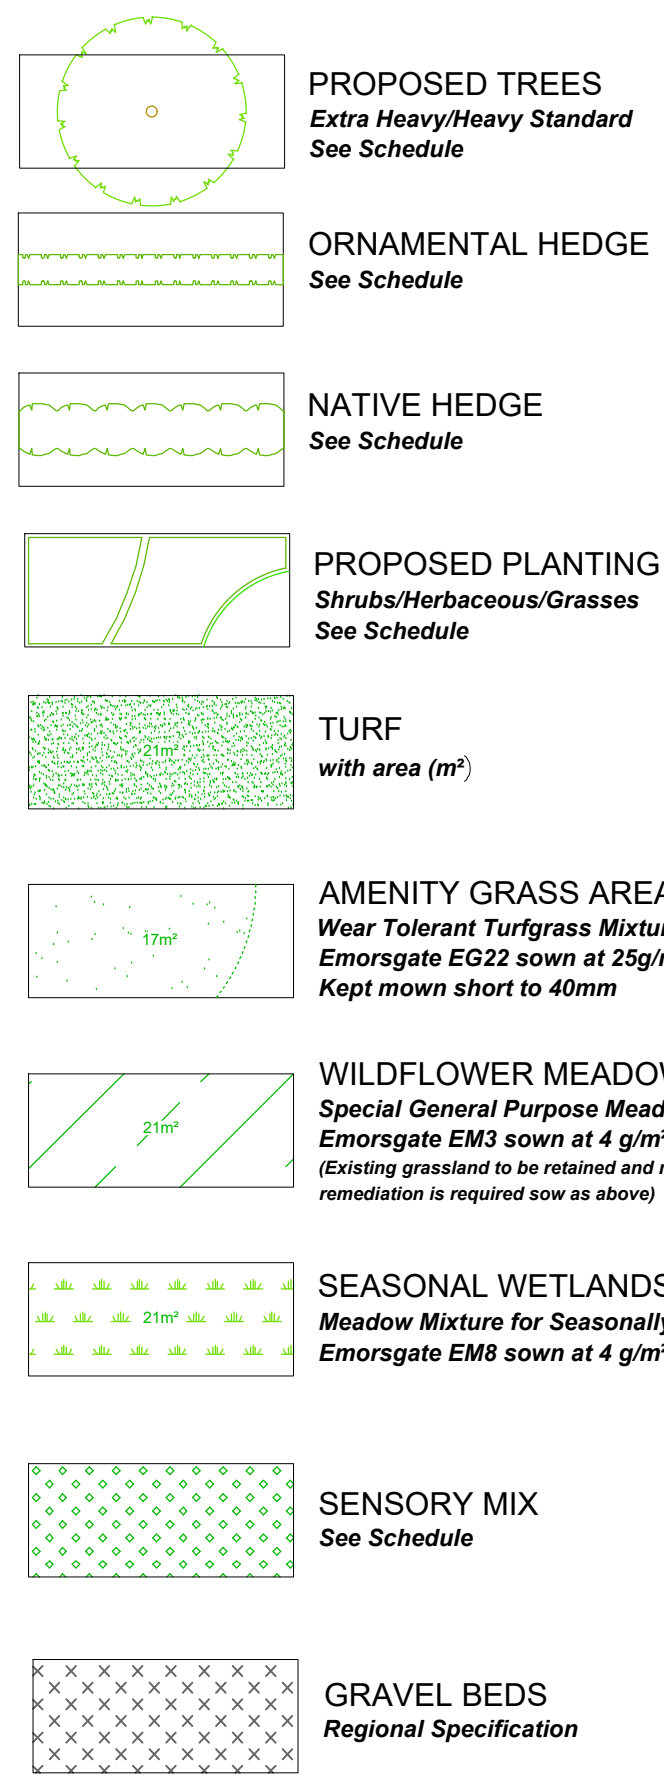

PLAY AREA LEGEND

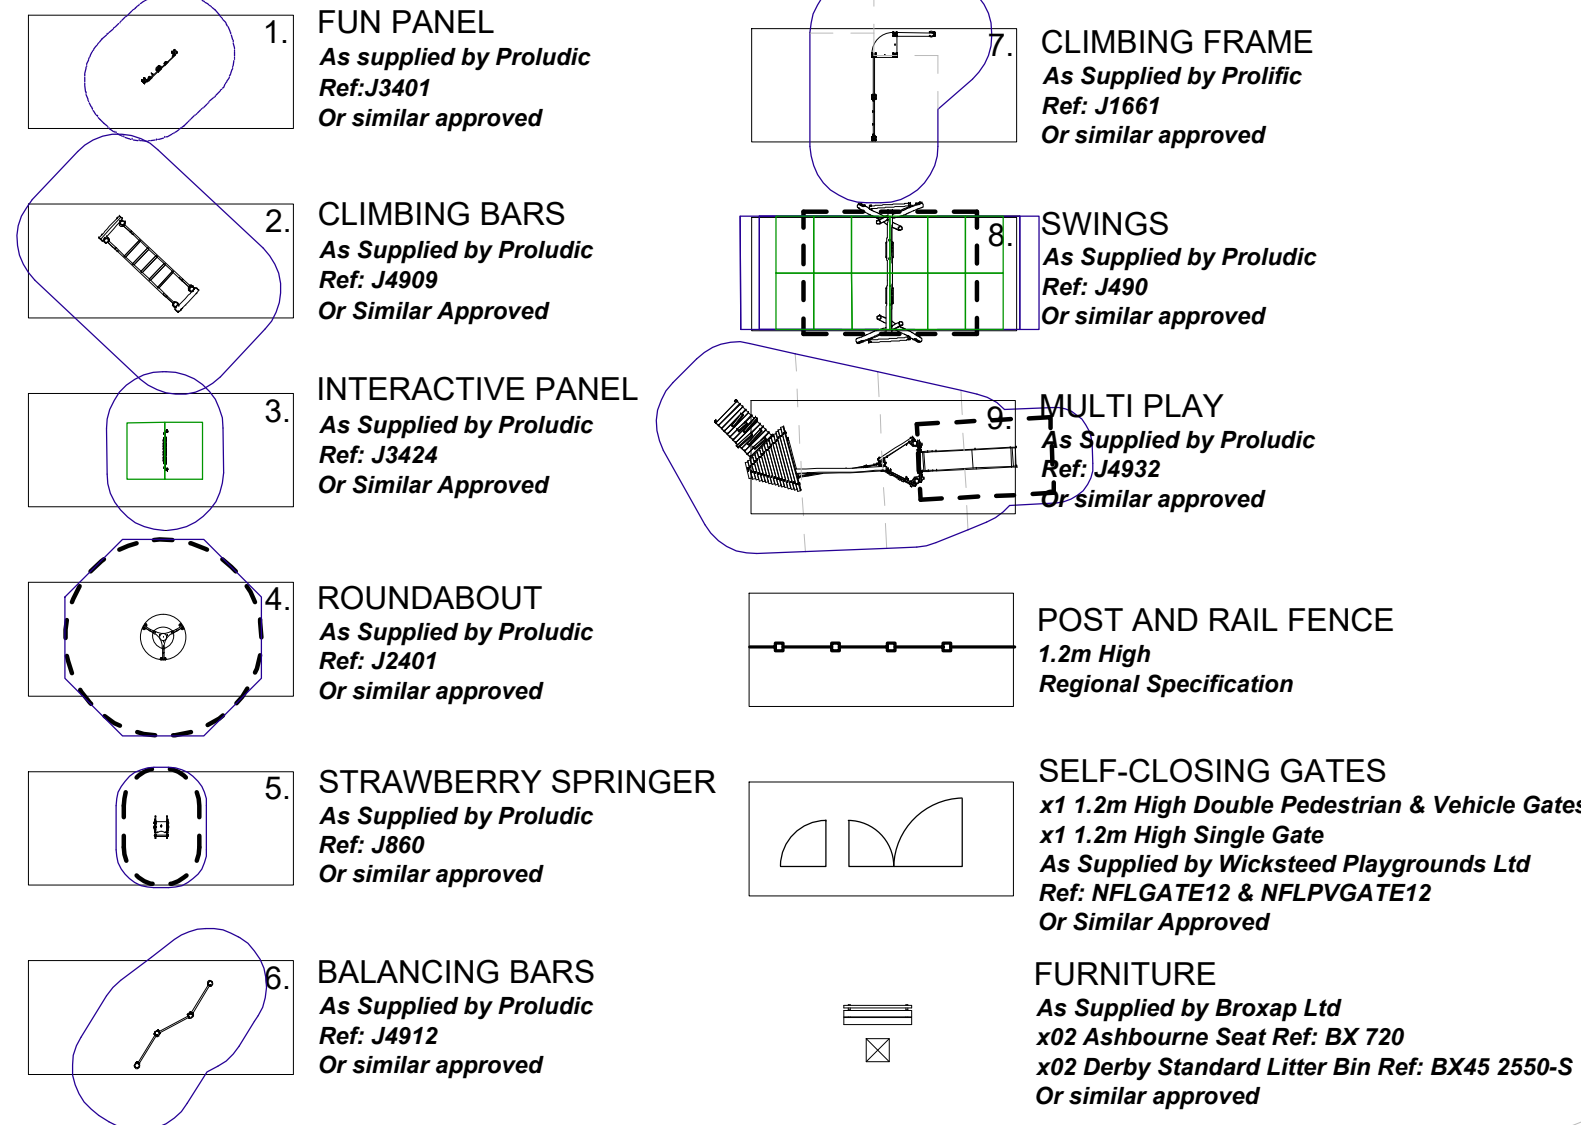

Thumbnails



THIS DRAWING IS TO BE READ IN CONJUNCTION WITH SEPARATE GROUP / SITE SPECIFIC CONSTRUCTION NOTES AND MATERIALS SPECIFICATION.


DRAWING NOTES

All tree and shrub locations and species must be taken into consideration by the project Structural Engineer to ensure that foundation design accords with the specifications set out in Chapter 4 of the NHBC Standards. The Landscape Contractor must ensure that plant material is planted in the locations shown and with NO SUBSTITUTIONS made without consulting the Group Landscape Design Department. It is the Landscape Contractor's responsibility to ensure that all underground services have been located and identified in advance of tree pit excavation so that no services are damaged or compromised by tree planting. Any changes to tree positions, species or specifications must be approved by the Group Landscape Design Department. Underground service strips are to be kept free of all plant material. Contractors must comply with all Health and Safety regulations and be aware of project/site specific information including referring to the information set out in the CDM drawings.


SHEET LAYOUT

LOCATION PLAN

NOT TO SCALE

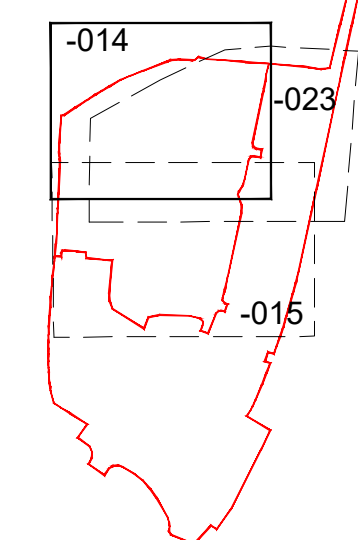

CDM LEGEND

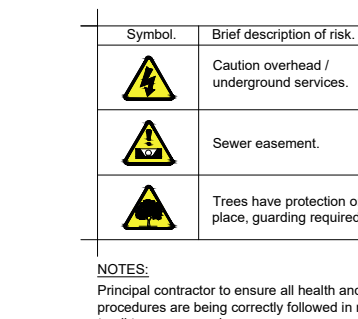

PLOT NUMBER

SHEET REF.

EM100-LS-014 (Plots 1-48)

EM100-LS-015 (Plots 49-97)

FOR SPECIFICATION,
PLANTING DETAILS &
SCHEDULE SEE DRAWING
EM100-LS-016

Revision	Date
a	Updated to the most recent layout and boundary. 24.01.23
b	Updated to the most recent layout. 02.05.23
c	Planting added around the LEAP. 09.05.23
d	Updated to the most recent boundary. 23.05.23
e	Updated to the most recent boundary. 31.05.23
f	Plot 43 boundary updated. 08.06.23
g	Updated to the most recent layout. 11.06.23
h	Updated to the most recent layout. 20.09.23
i	Updated to the most recent layout. 01.11.23

Job: Hinckley West

Title: POS/Plot/Site Landscaping

Scale: 1:200 @A0

Date: Jan 2023

Checked: FmJ

THIS DRAWING AND THE BUILDING WORKS DEPICTED ARE THE COPYRIGHT OF J S BLOOR (SERVICES) LIMITED. NO PART MAY BE REPRODUCED OR TRANSMITTED IN ANY FORM OR BY ANY MEANS, ELECTRONIC OR MECHANICAL, WITHOUT PERMISSION. NO LIABILITY WILL BE ACCEPTED FOR ANY DAMAGE OR LOSS OF PROFITS OR OTHER CONSEQUENCES ARISING FROM THE USE OF THIS DRAWING.



Drawing No: EM100-LS-014i

HINCKLEY WEST PH4