DEVELOPMENT SERVICES
18 JAN 2008
RECEIVED

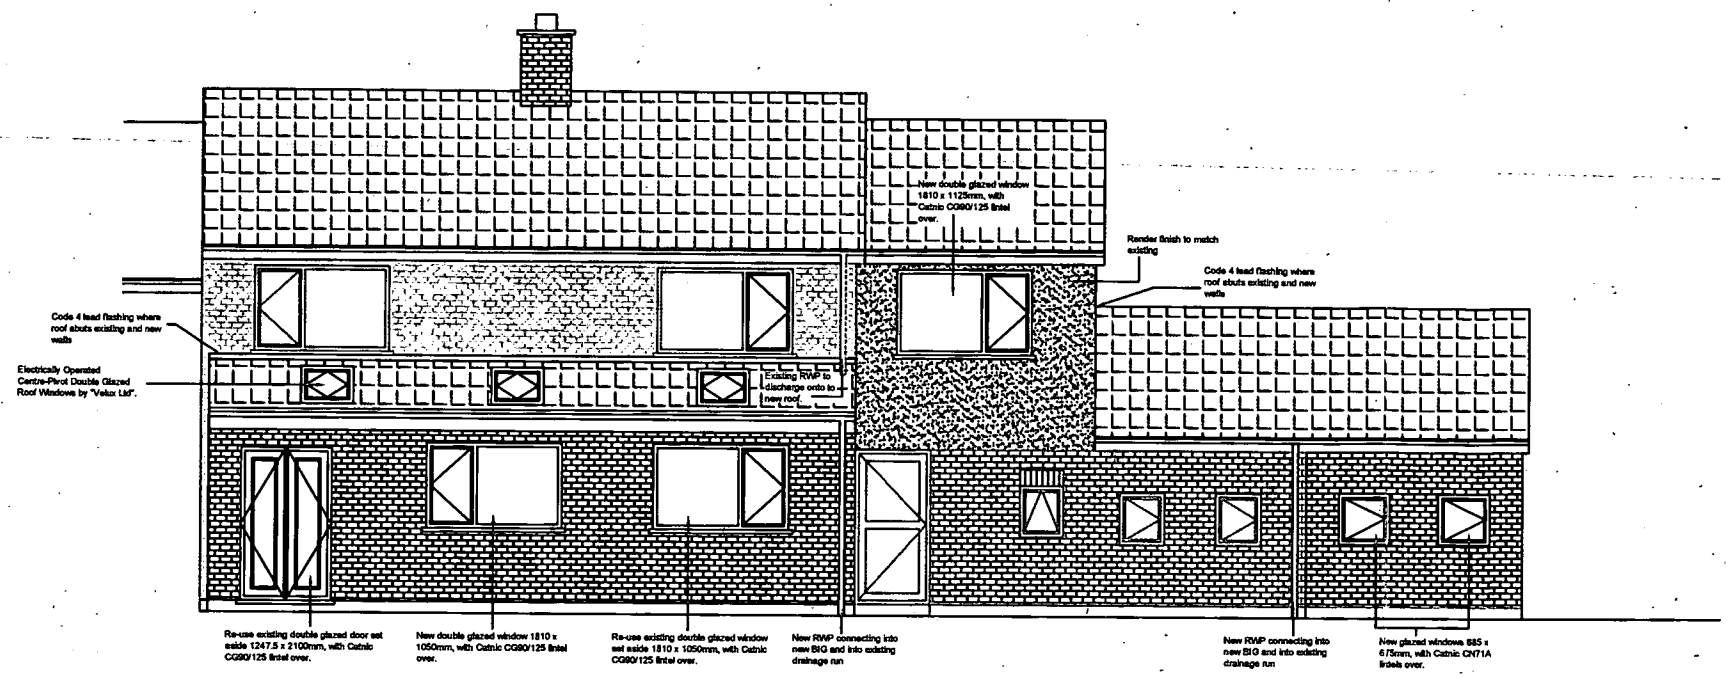

PROPOSED REAR ELEVATION SCALE 1:100

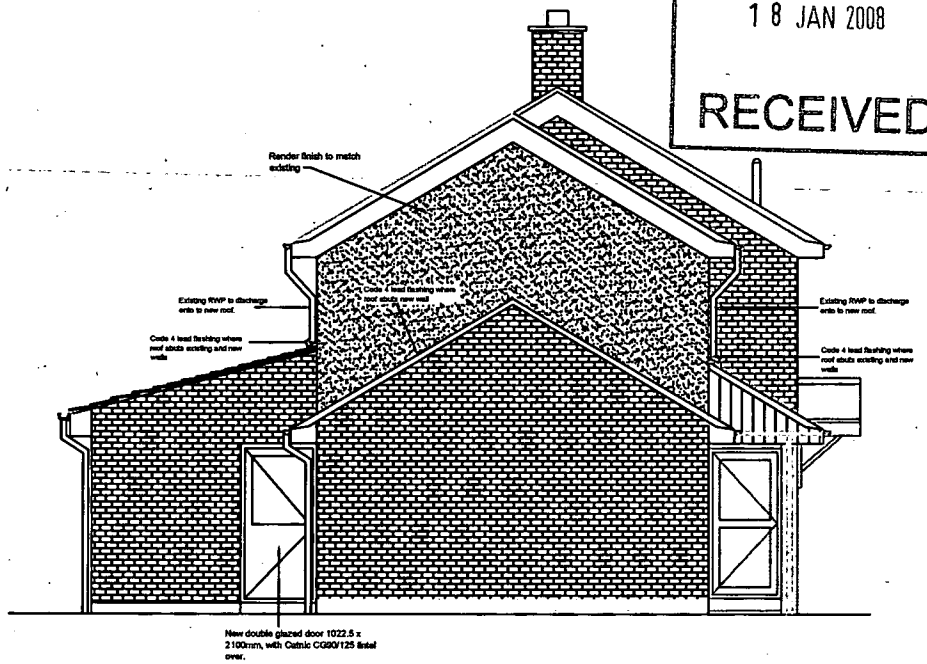

PROPOSED SIDE ELEVATION SCALE 1:100

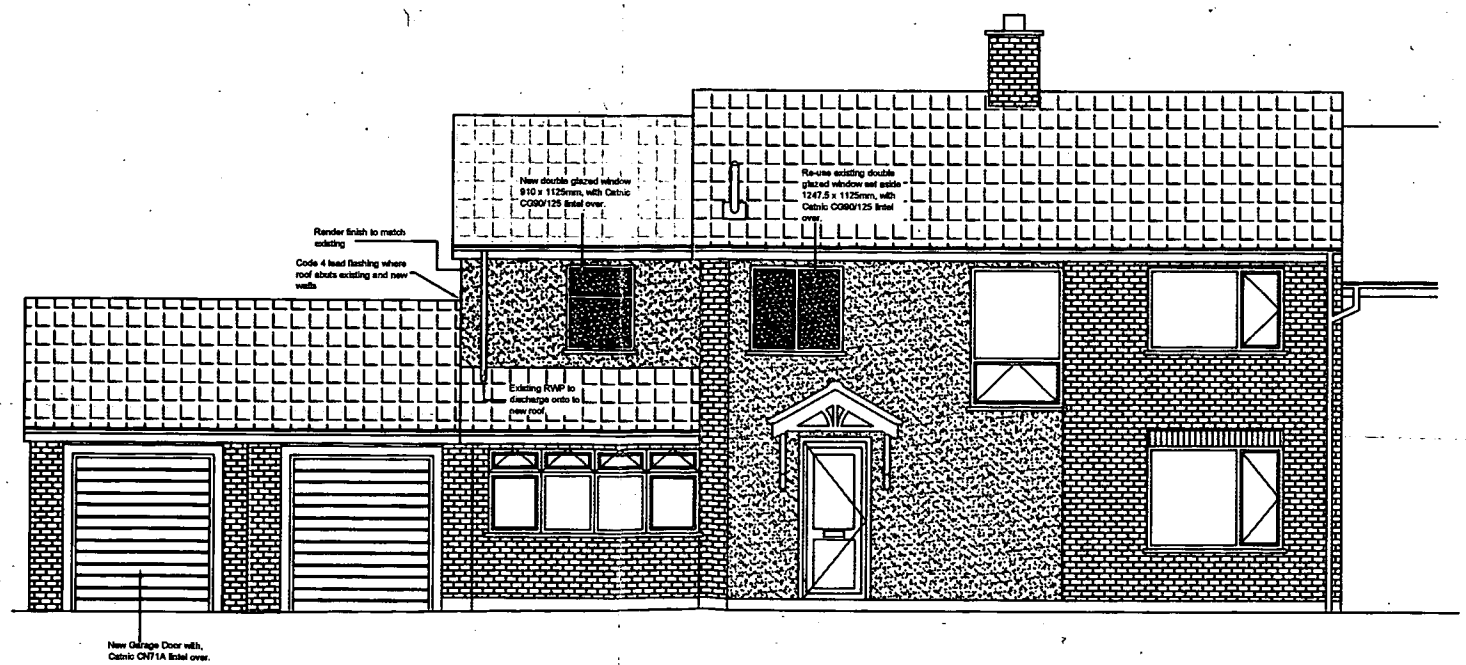

PROPOSED FRONT ELEVATION SCALE 1:100

NOTES:

1. NO PART OF THE EXTENSION TO ENCROUCH INTO THE NEIGHBOURING PROPERTY.

2: ROOF:
CONCRETE INTERLOCKING TILES TO MATCH EXISTING.

3: WALLS:
FACING BRICKWORK TO MATCH EXISTING.

4: WINDOWS & DOORS:
WHITE PVCu. FRAME DOUBLE GLAZED, CLEAR, WITH OBSCURE TO BATHROOM.

5: STORM & FOUL GOODS:
ALL UNDERGROUND DRAINAGE RUNS FOR FOUL AND STORM TO CONNECT INTO EXISTING COMBINED SYSTEM, AND GUTTER AND DOWNPIPES IN BLACK PVCu. TO MATCH EXISTING.

6: FASICA/SOFFIT BOARDS:
WHITE PVCu.

REVISION:

A: ROOF LINE ABOVE PROPOSED FIRST FLOOR LEVEL AMENDED IN LINE WITH ACTUAL DETAILS.
16/01/08

Health & Safety Note
All personnel should be aware of the Health & Safety Plan, Which is retained with the Site Forman.

All Dimensions to be checked on site prior to commencement of works. Do NOT scale from Drawings.

PROJ
4 Hunts Close, Botcheston, Leicester

TITLE
Proposed Elevations

DRAWING No: *1/4/HC/04* REV: *A*

DATE: *02/12/07* SCALE: *See Dwg*

E:\OAK\4 Hunts Close\hunts close planning.dwg, Prop Elev, 16/01/2008 14:21:56