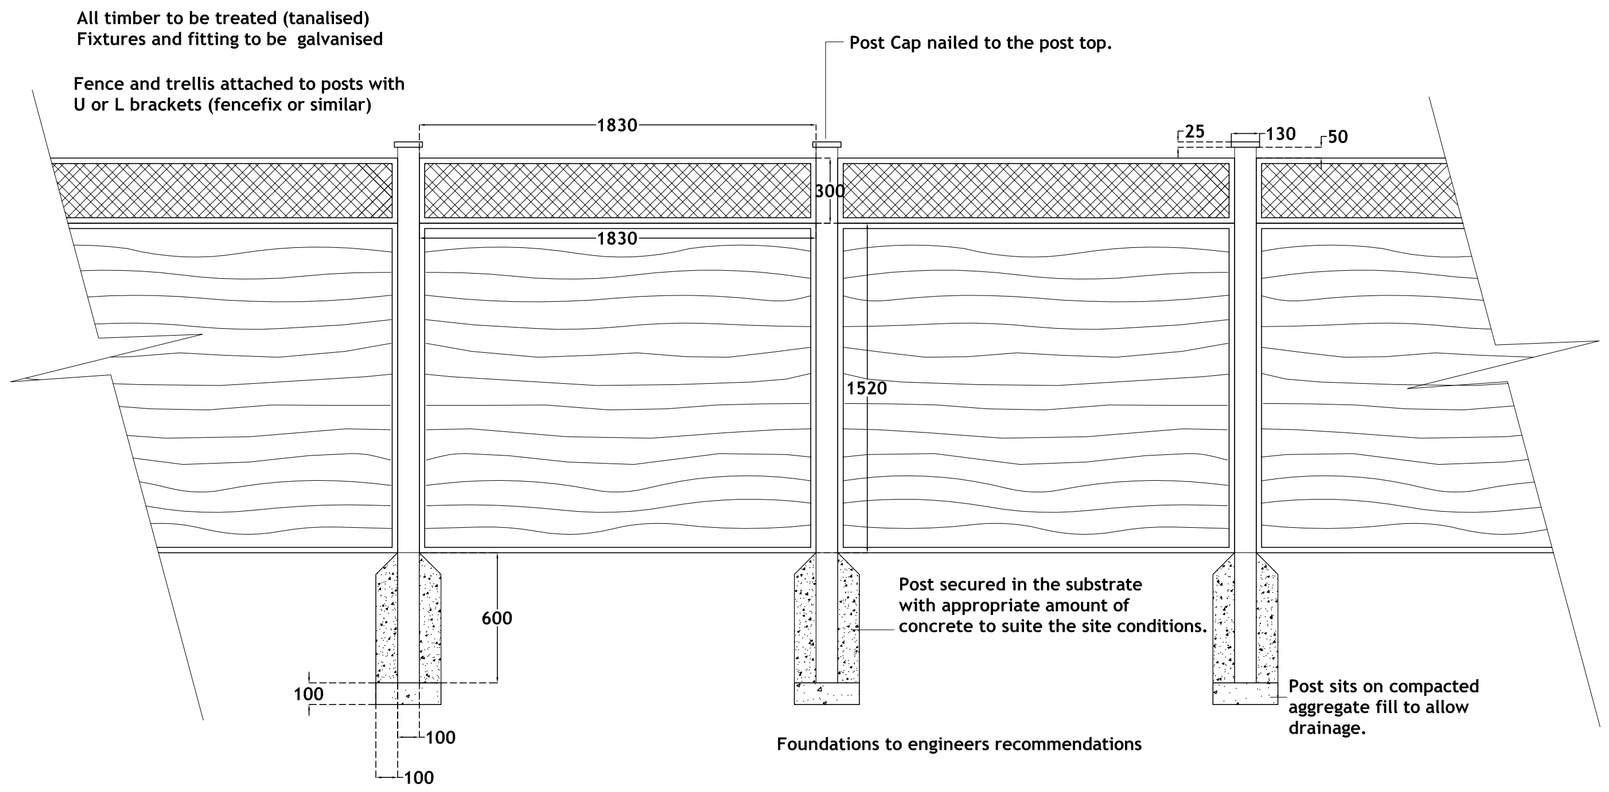

LARCH LAP FENCE WITH TRELLIS- ELEVATION - SCALE 1:20

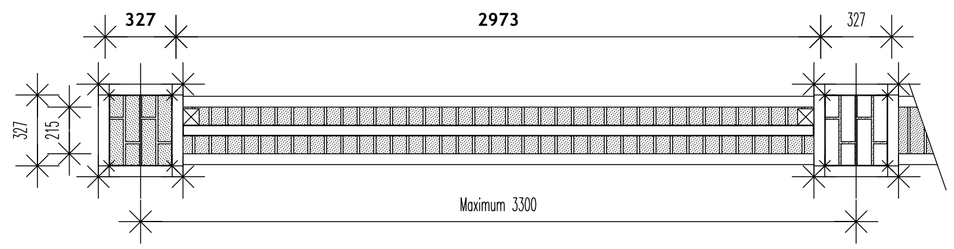

Plan On Wall / Fence Panel (1:20 scale).

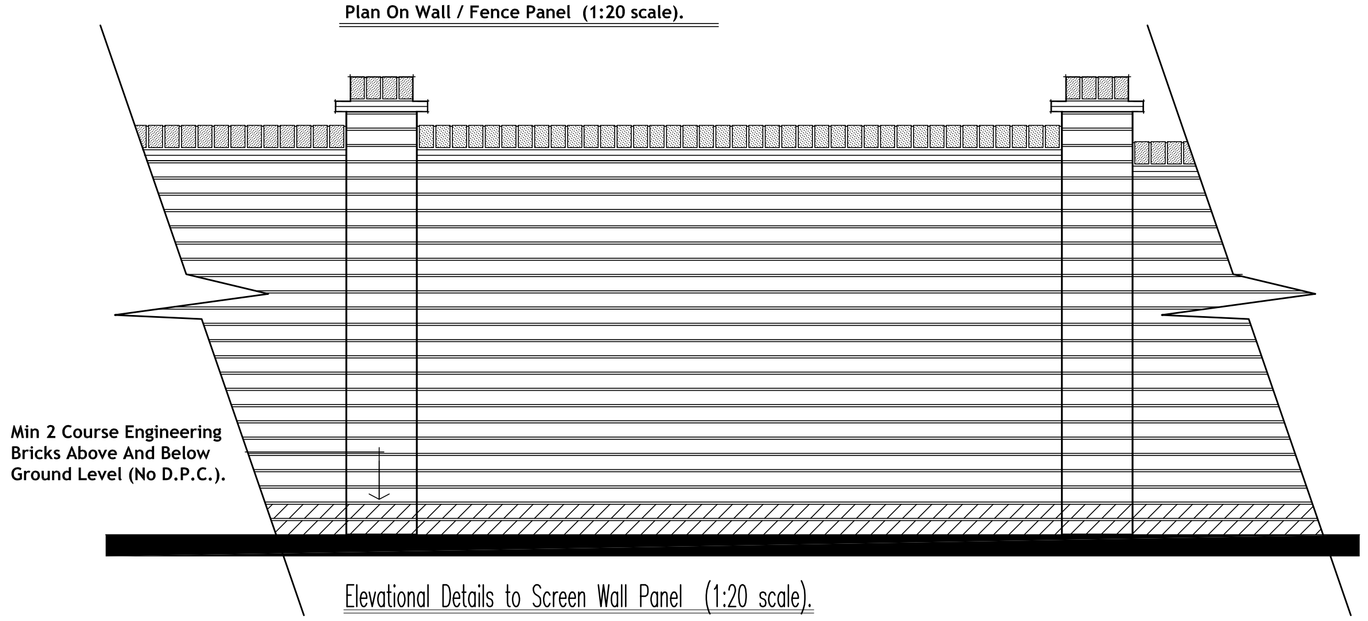

Elevational Details to Screen Wall Panel (1:20 scale).

SCREEN WALL PANEL ELEVATION SCALE 1:20

Posts 100 x 100
Rails 75 x 50
Boards 125 x 15 x 5 Tapered At 100 C/C.

Note - In Exposed Locations, position of
Posts To Be Reduced To 1800 C/C.

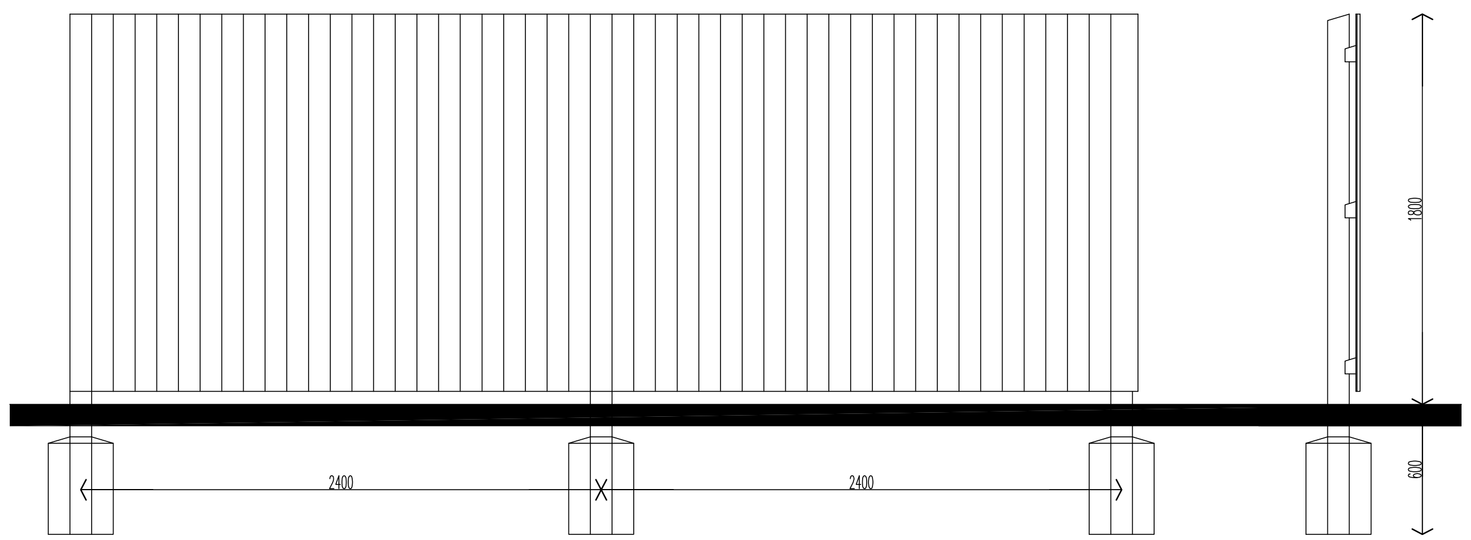

1.8M HIGH CLOSE BOARD FENCE ELEVATION SCALE 1:20

REVISIONS

JOB
PROPOSED RESIDENTIAL DEVELOPMENT
SWORD DRIVE
HINCKLEY

DRAWING
BOUNDARY DETAILS

DATE: 13.01.11	DRAWN: CG	SCALE: VARIOUS

©THIS DRAWING AND THE BUILDING WORKS DEPICTED ARE THE COPYRIGHT OF J.S.BLOOR (MEASHAM) LIMITED AND MAY NOT BE REPRODUCED OR AMENDED EXCEPT BY WRITTEN PERMISSION. NO LIABILITY WILL BE ACCEPTED FOR AMENDMENTS MADE BY OTHER PERSONS.

BLOOR HOMES®
EAST MIDLANDS DIVISION.
BLOOR HOMES EAST MIDLANDS DIVISION
14 CHARTER POINT WAY, ASHBY BUSINESS PARK,
ASHBY-DE-LA-ZOUCH, LEICESTERSHIRE LE65 1NF
TELEPHONE 01530 565050 FACSIMILE 01530 565051

DRAWING No: M109_D_03