DCPLAN. 11/00448/FUL

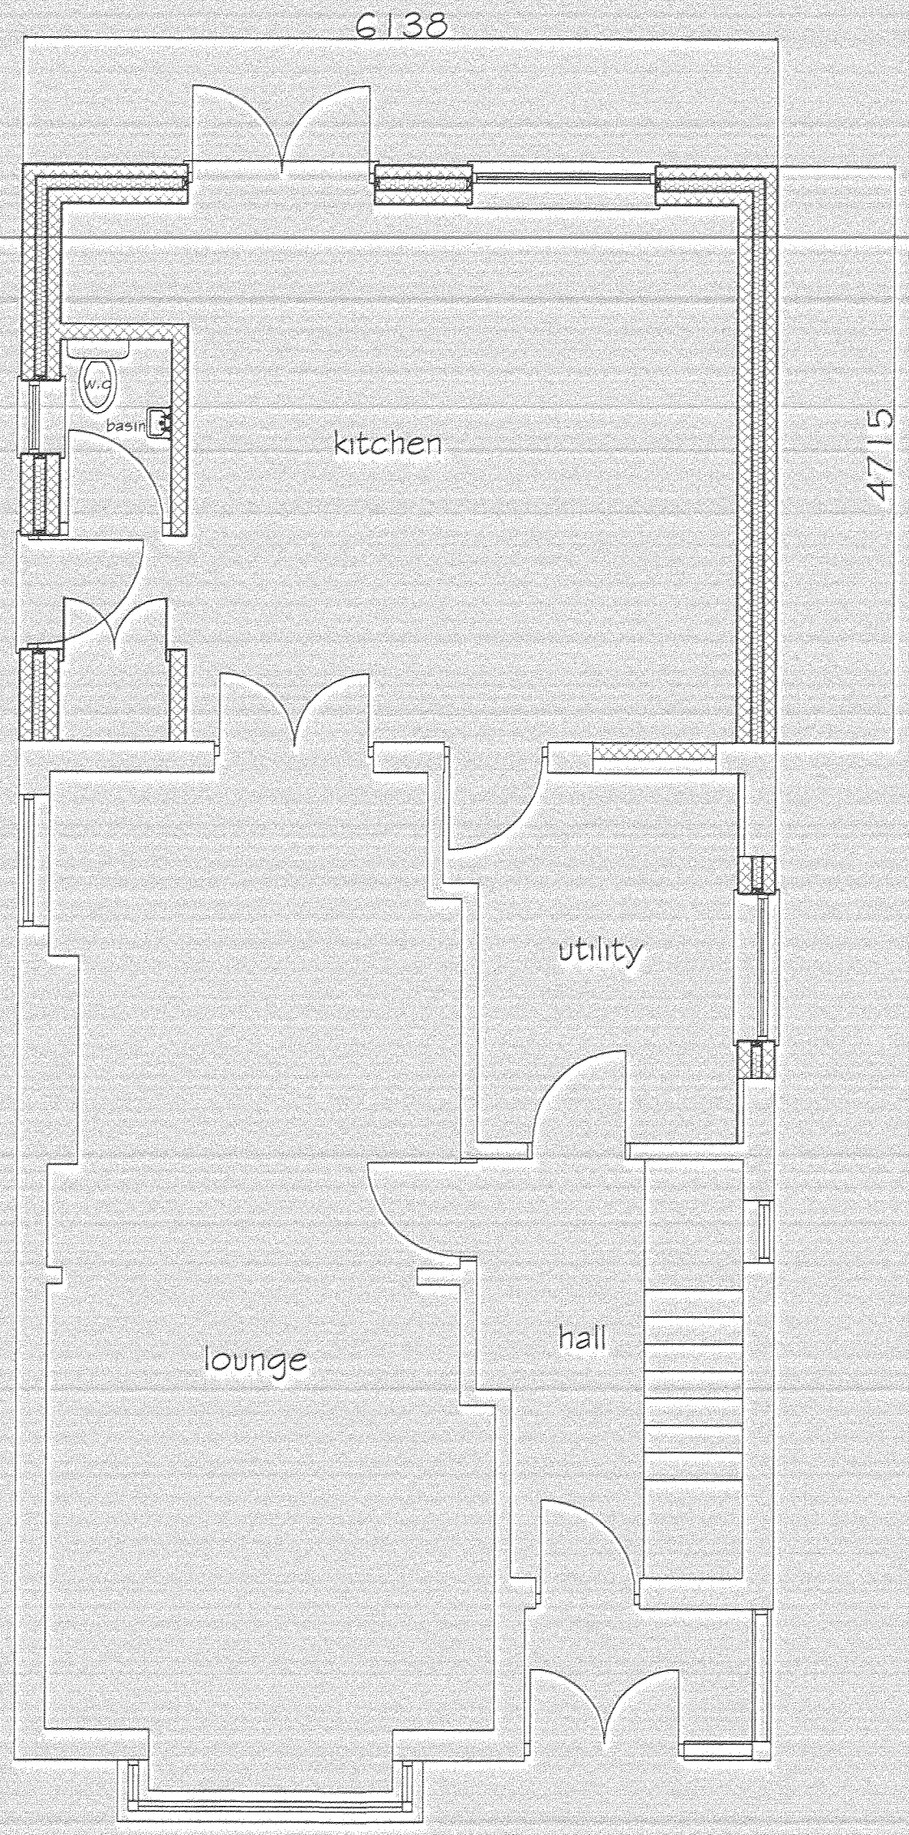

PROPOSED GROUND FLOOR PLAN

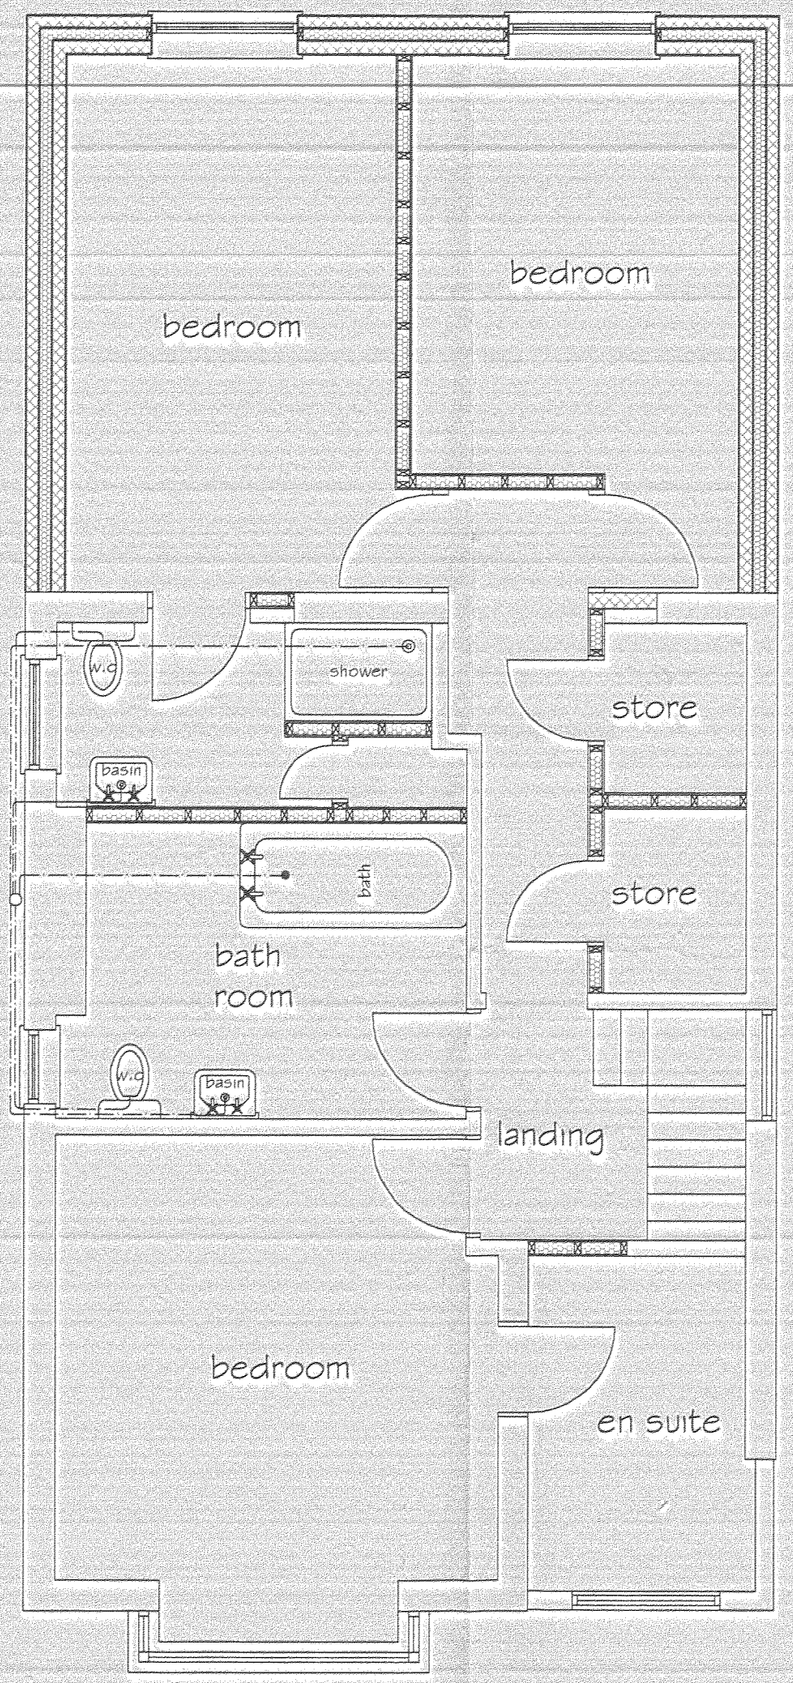

PROPOSED FIRST FLOOR PLAN

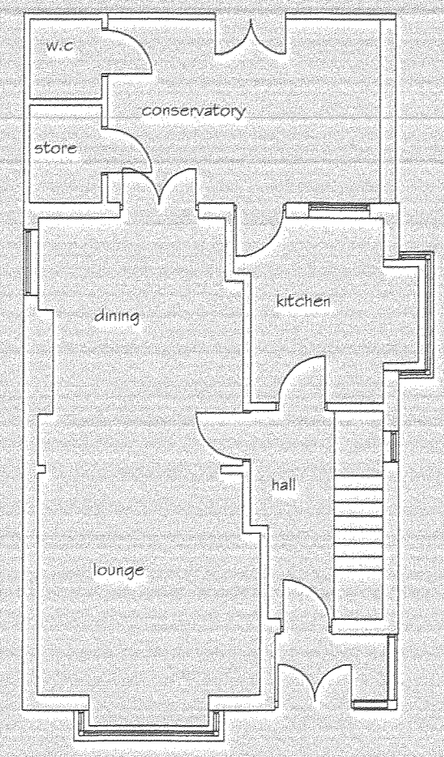

EXISTING GROUND FLOOR PLAN

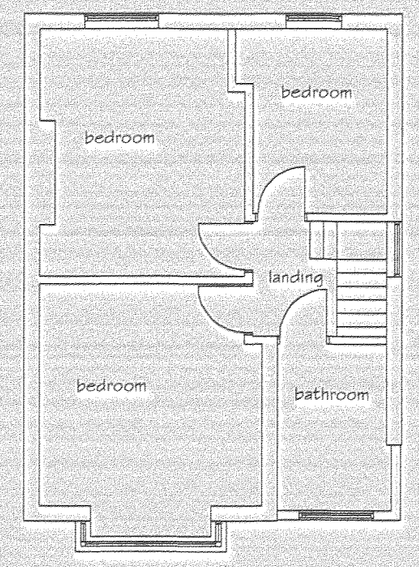

EXISTING FIRST FLOOR PLAN

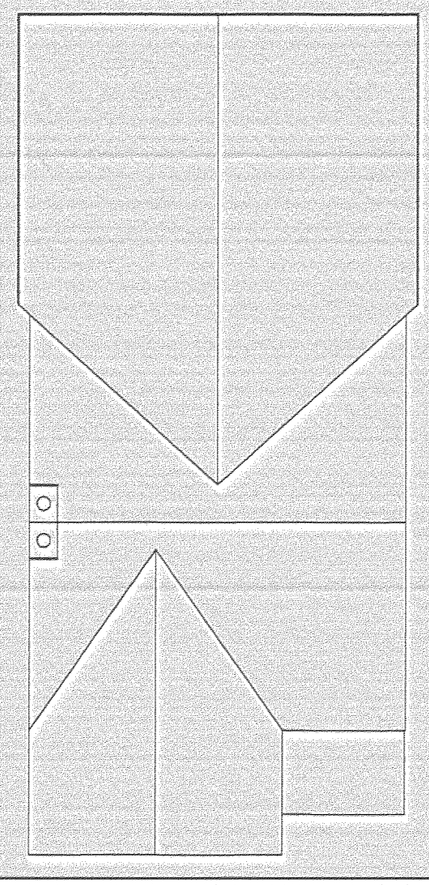

PROPOSED ROOF PLAN

PP-01504933

Proposed Extension and Alteration at
44 Equity Road East
Earl Shilton
For Mr. & Mrs.J.Baker

Drawing Number	Scales
11/006/01/1	1:50 & 1:100
	March 2011