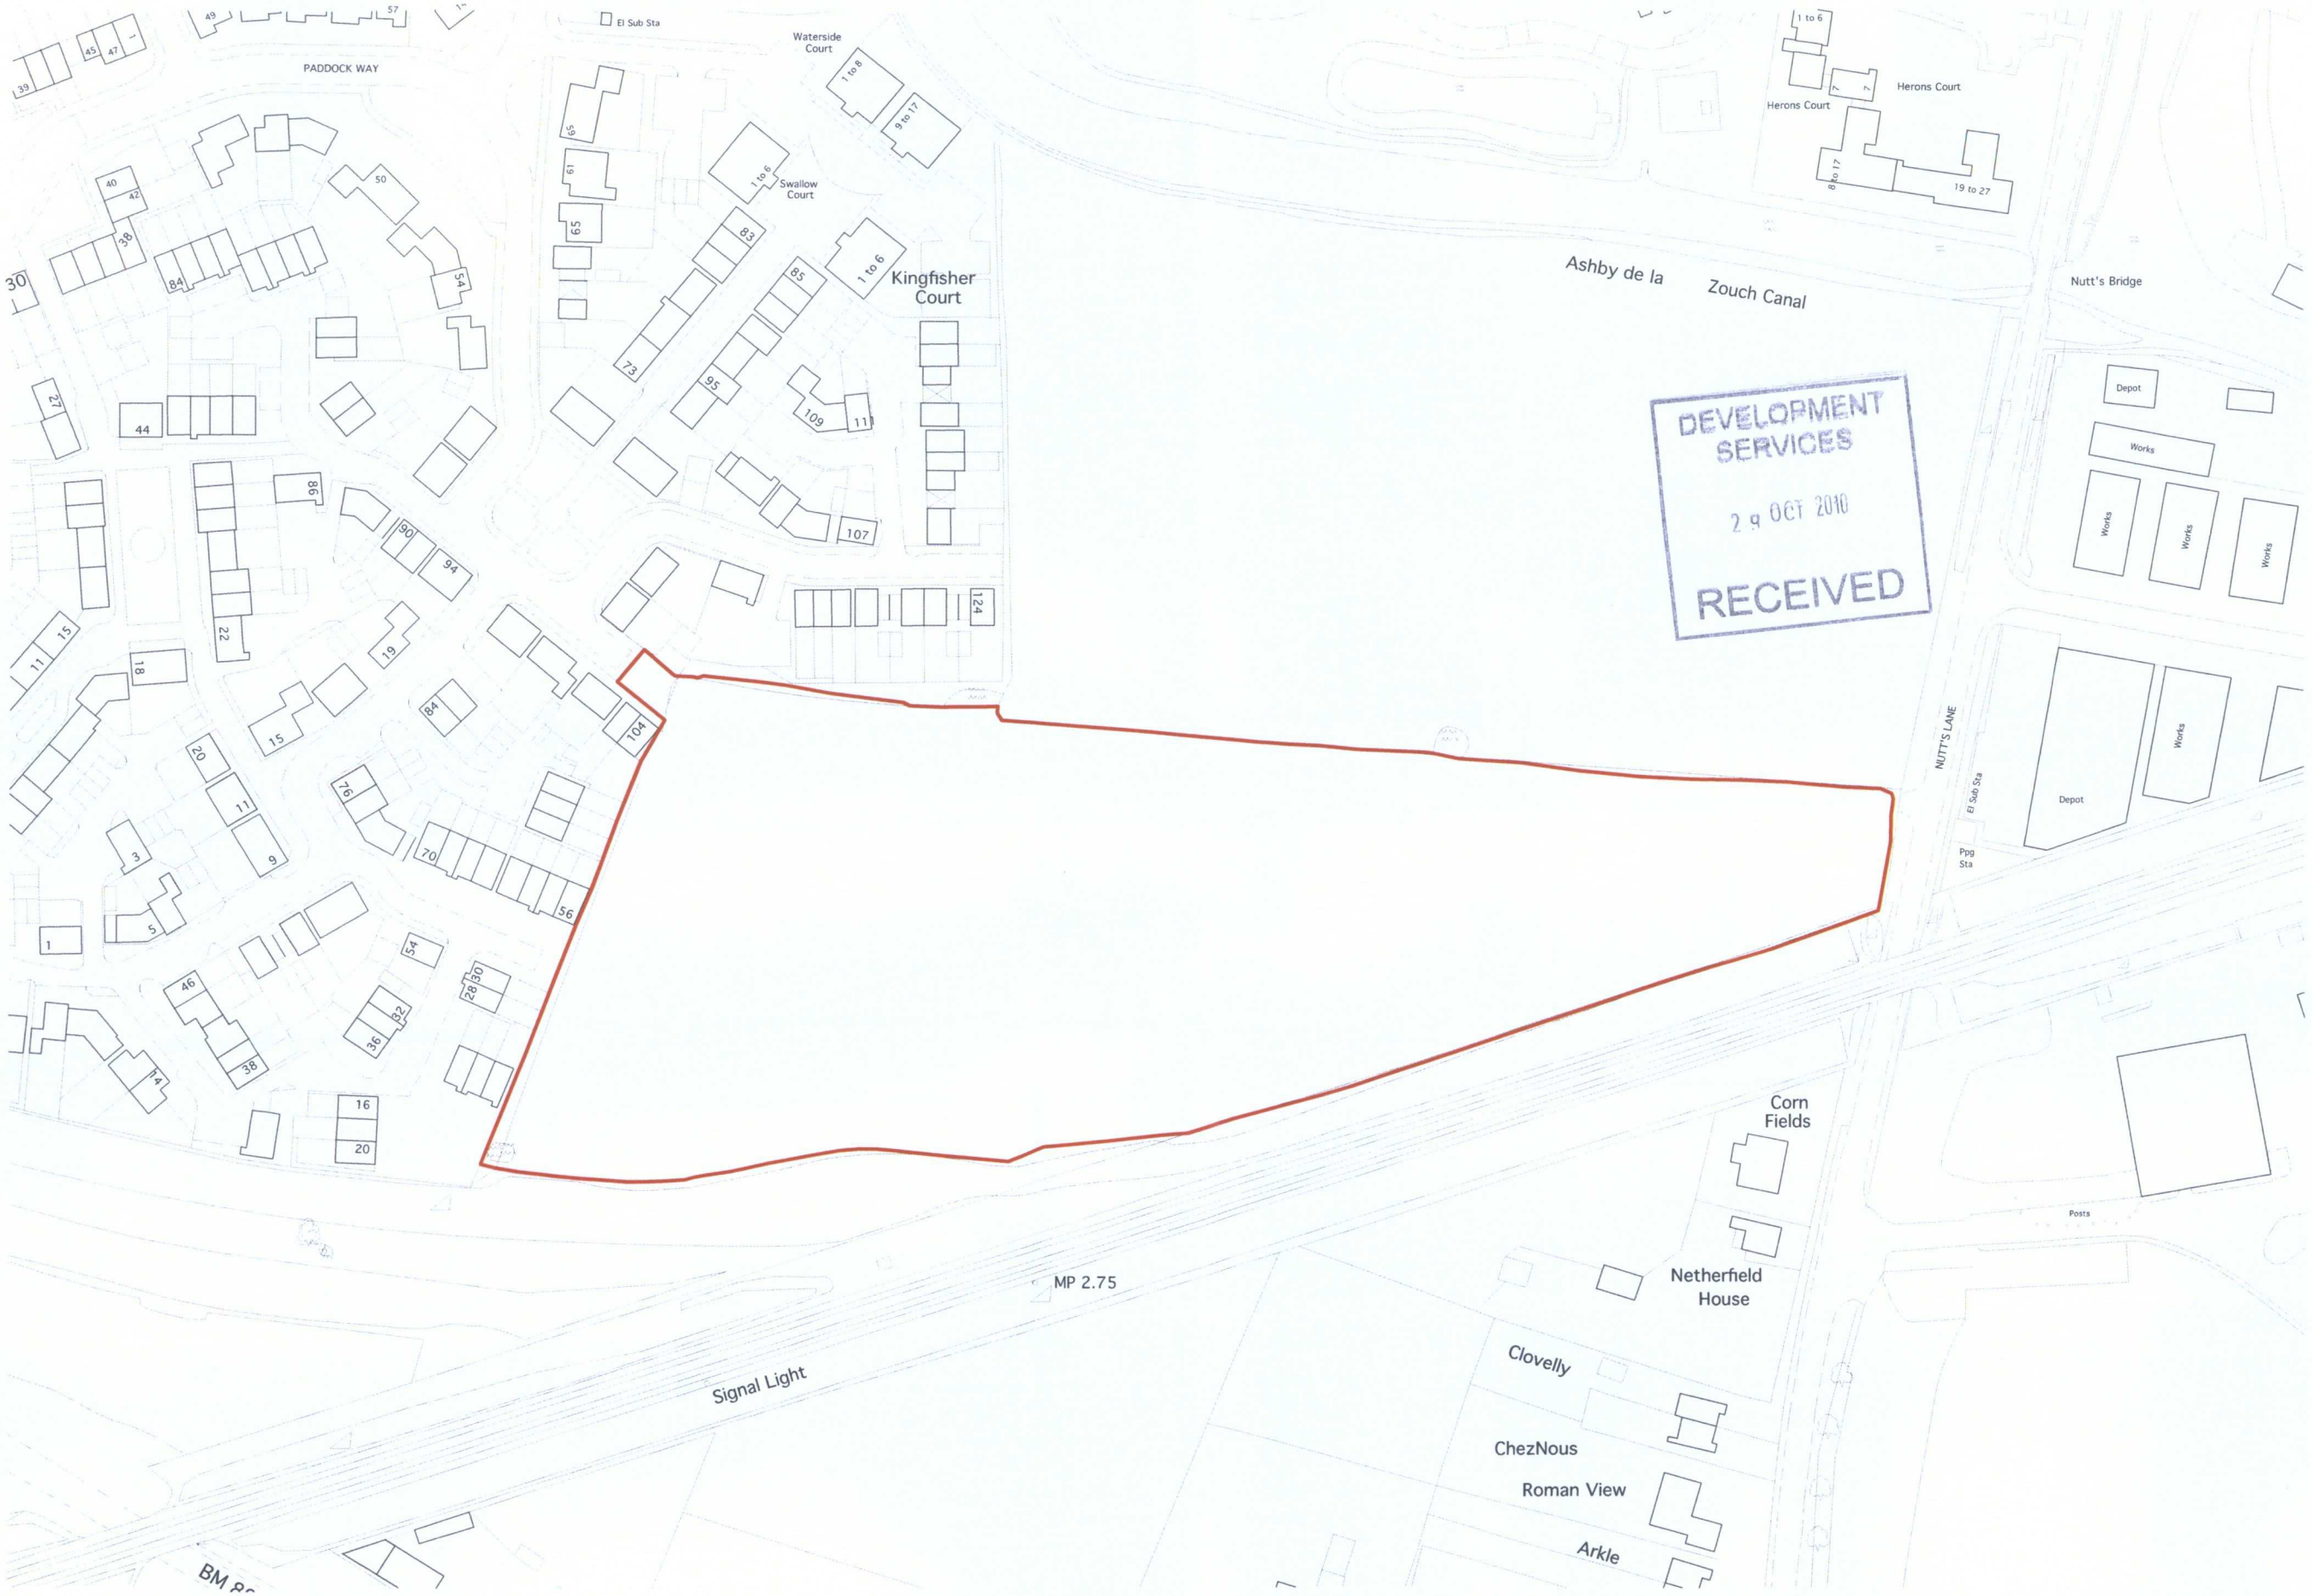


North

0 25 50m

© Copyright Pegasus Planning Group llp. © Crown copyright. All rights reserved. Ordnance Survey Copyright Licence number 100042093 | Promap Licence number 100020449 . Drawings prepared for planning application purposes and can be scaled (drawings are not to be used for construction or sales documents). Drawing based on survey data with OS Data shown as context. Please refer to (client) for development design risk assessment documents. Pegasus Urban Design is part of Pegasus Planning Group LLP. Any queries to be reported to Pegasus for clarification.

Hinckley, Nutt's Lane (former Greyhound Stadium) - **Site Location Plan**

| T 01285 641717 | F 01285 885115 | www.ppg-llp.co.uk | Team MCC/SH | October 2008 | 1:1500@A3 | drwg. C.0255_09 | Client: **Crest Nicholson Operations Ltd.**

Pegasus Urban Design