



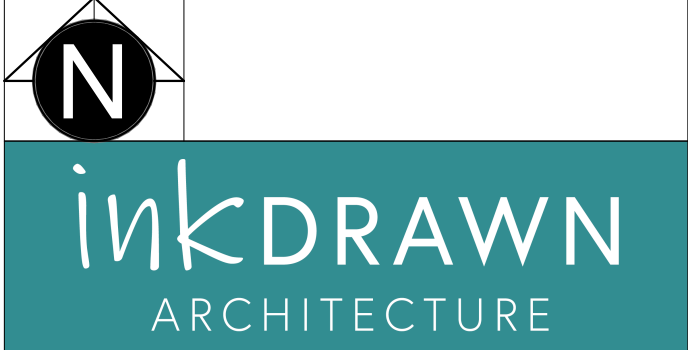
Approved Block Plan



Proposed Block Plan
[New Chimney & Porch]



Planning Approved & Proposed Block Plan

REV	DATE	NOTES	Site Ref:	 Windermere House, 47 New Walk, Leicester, LE1 6TE ☎ 0116 2555114 🌐 www.inkdrawn.com ✉ mail@inkdrawn.com All dimensions to be checked on site. Do not scale off drawing. This drawing is the copyright of ink/drawn Global Ltd, and not to be reproduced without their permission. ink/drawn Global Ltd trading as ink/drawn.		Project: Proposed New Build Domestic Development on Land to Rear of 122 Station Road, Market Bosworth Drawing Title: Approved & Proposed Block Plan Drawing Reference: 1111-INK-STN-ZZ-DR-A-01503	
						Scale: 1:500@A2	Drawn by: DN
						Status/Revision: S2 / P01	Checked by: -
						Date: January 2025	Issued by: DN