DEVELOPMENT SERVICES
01 JUL 2009
RECEIVED

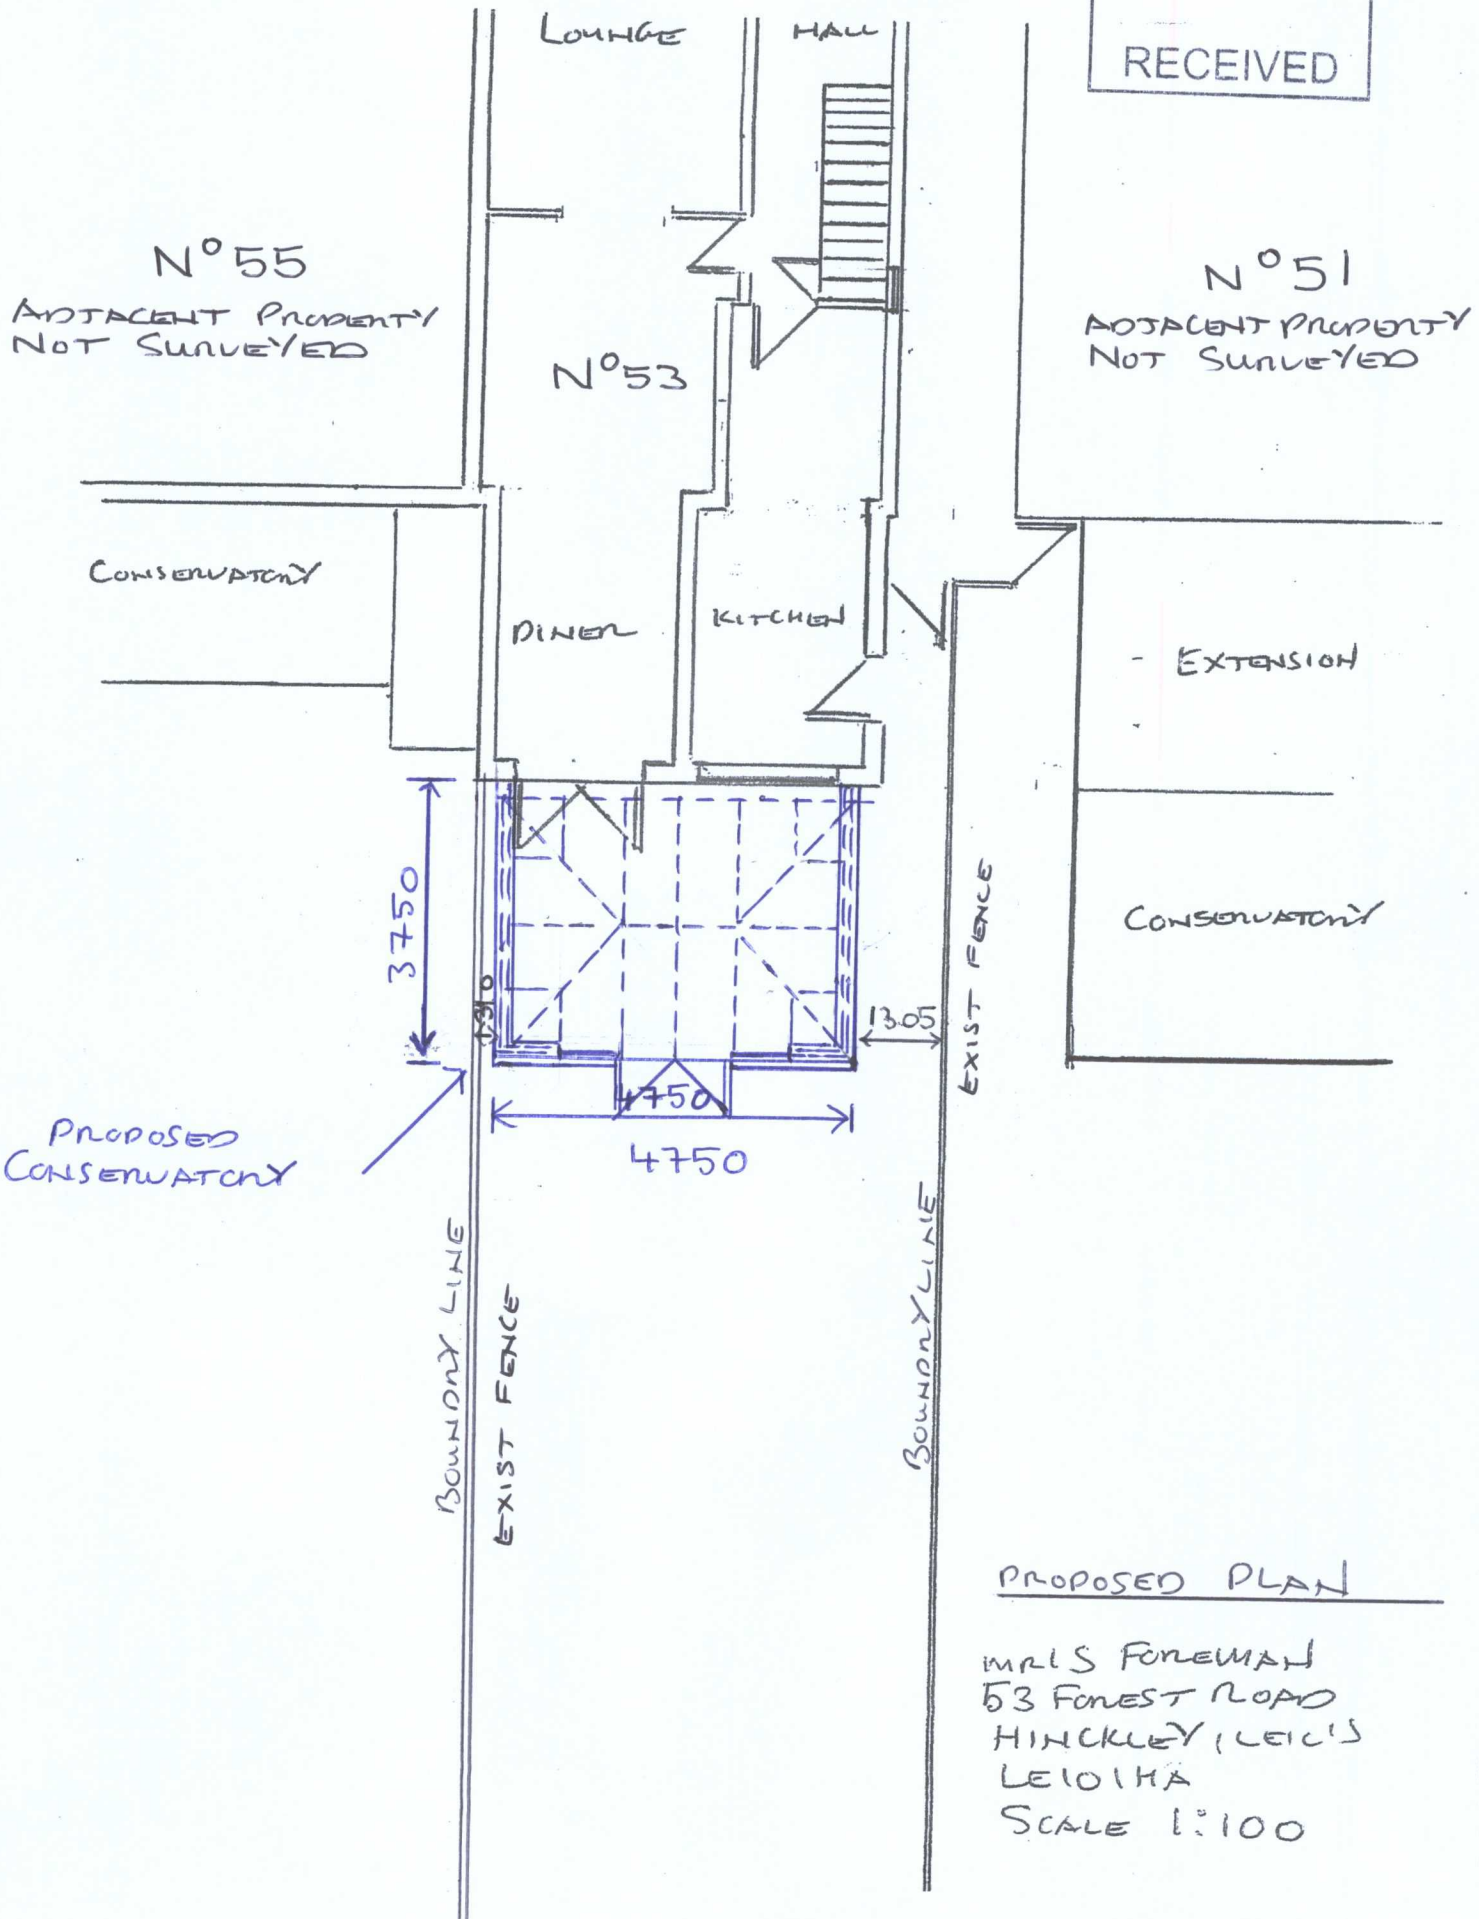

PROPOSED PLAN

MR L S FOREMAN
53 FOREST ROAD
HINCKLEY, LEICS
LE10 1HA
SCALE 1:100