ODSTONE BARN, HALL LANE, ODSTONE.

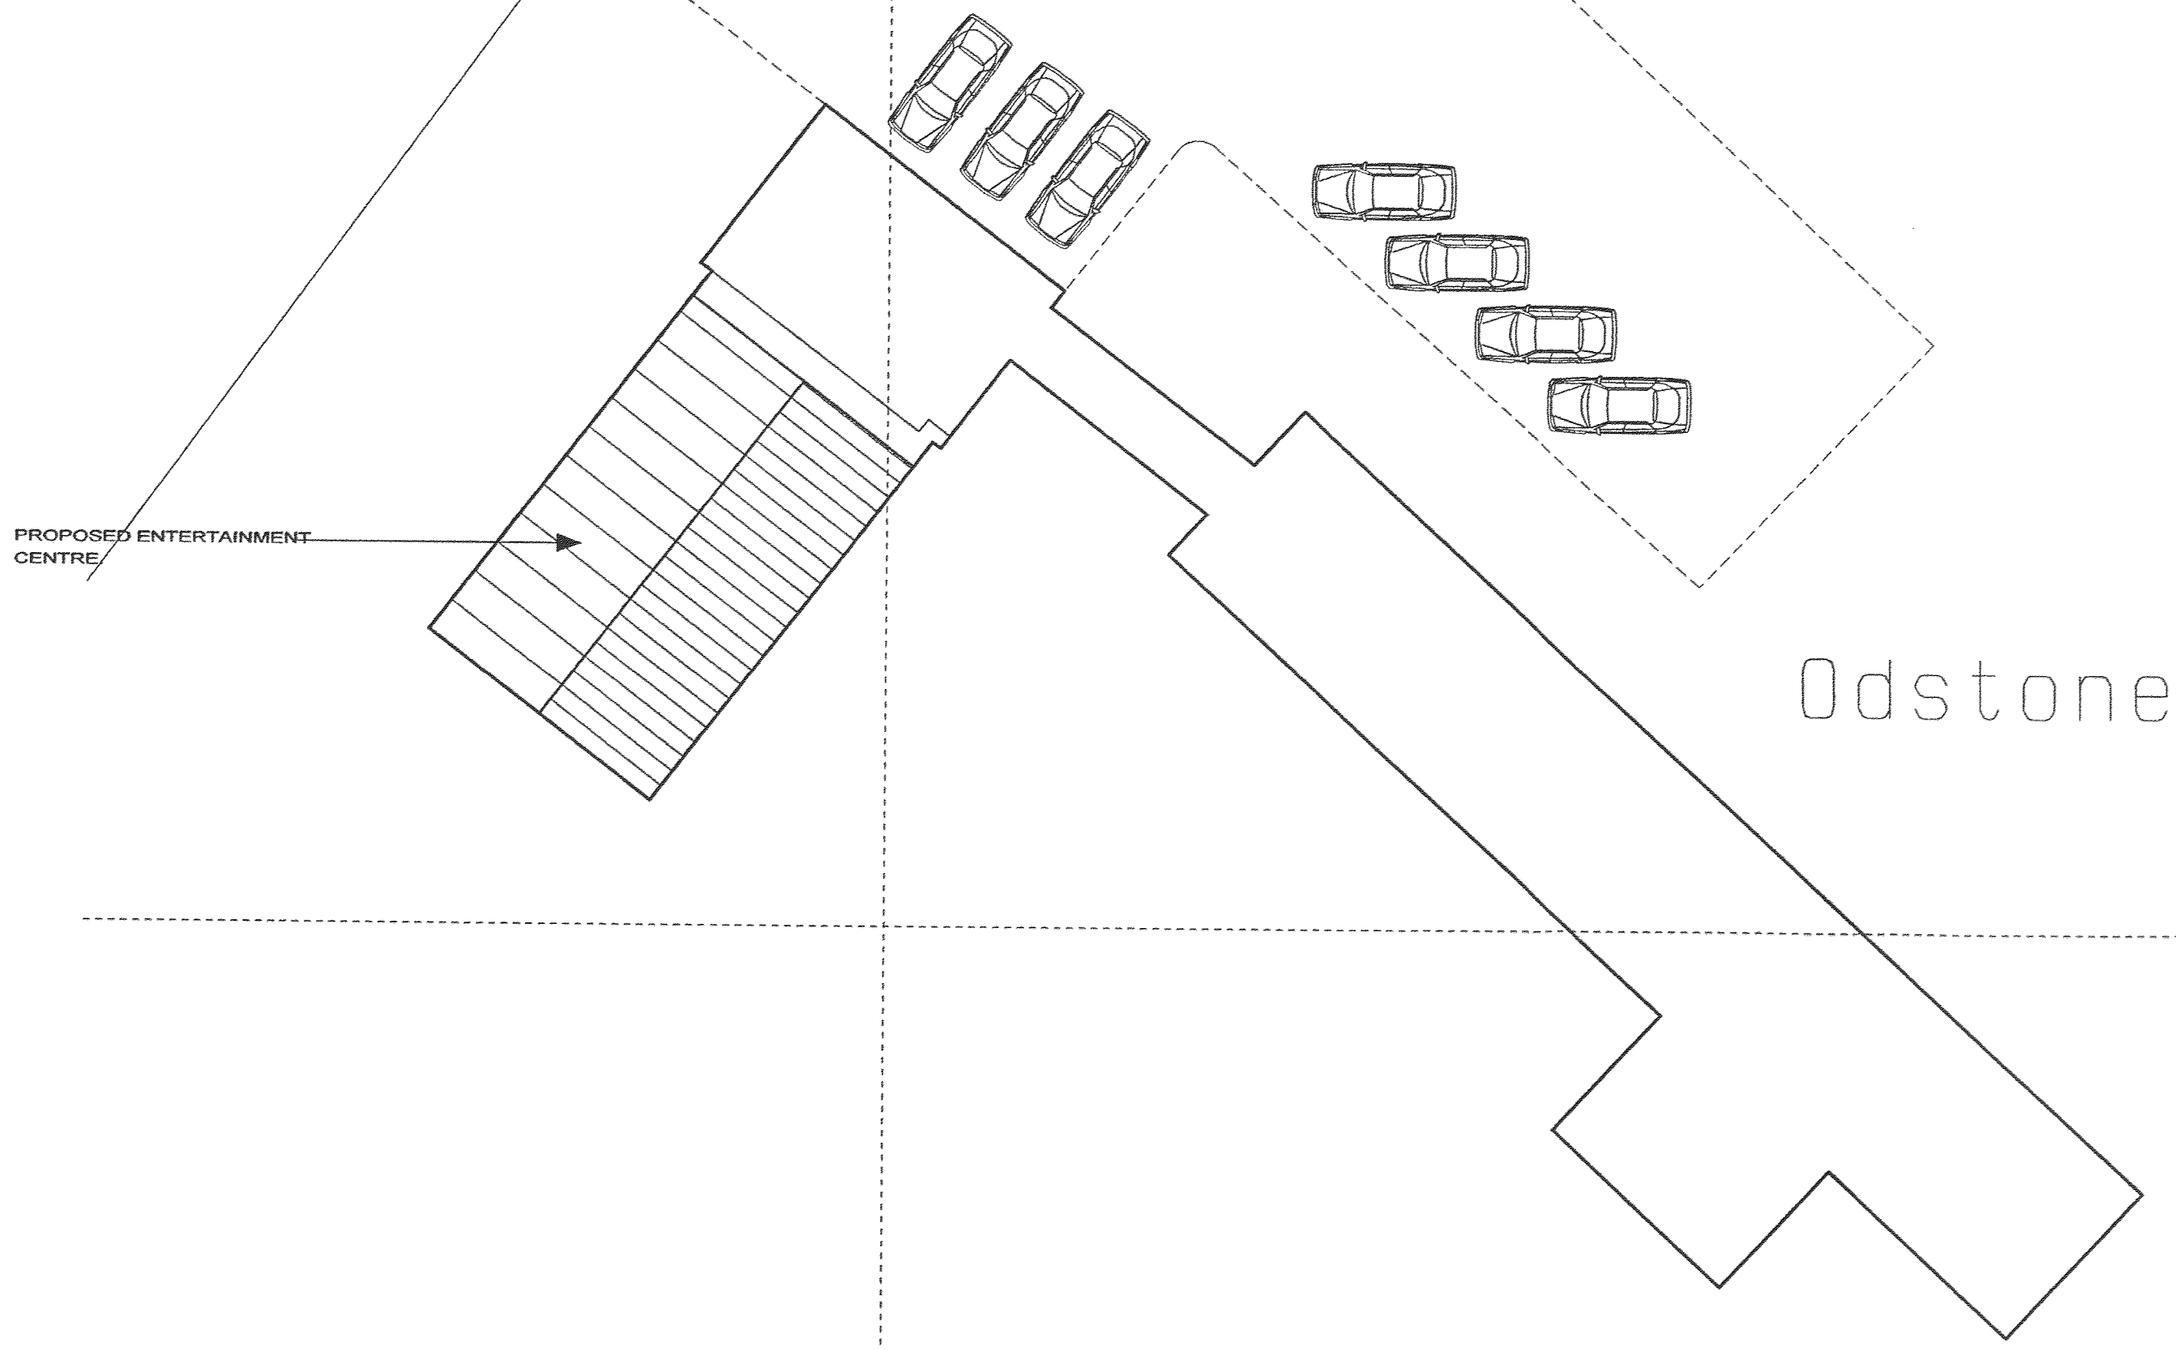

SITE LAYOUT.

SCALE 1/200.

DEVELOPMENT SERVICES
0 1 JUL 2009
RECEIVED

Mr. & Mrs.R. Hammonds
ODSTONE BARN
HALL LANE
ODSTONE
LEICESTERSHIRE

PROJECT
PROPOSED ENTERTAINMENTS ROOM AT
AT ODSTONE BARN, ODSTONE.

DRAWING
CAR PARKING.

DATE	SCALE	DRAWN BY
MAR.09	1/200.	

NUMBER	AMENDEMENT	ISSUED
2910.06		