


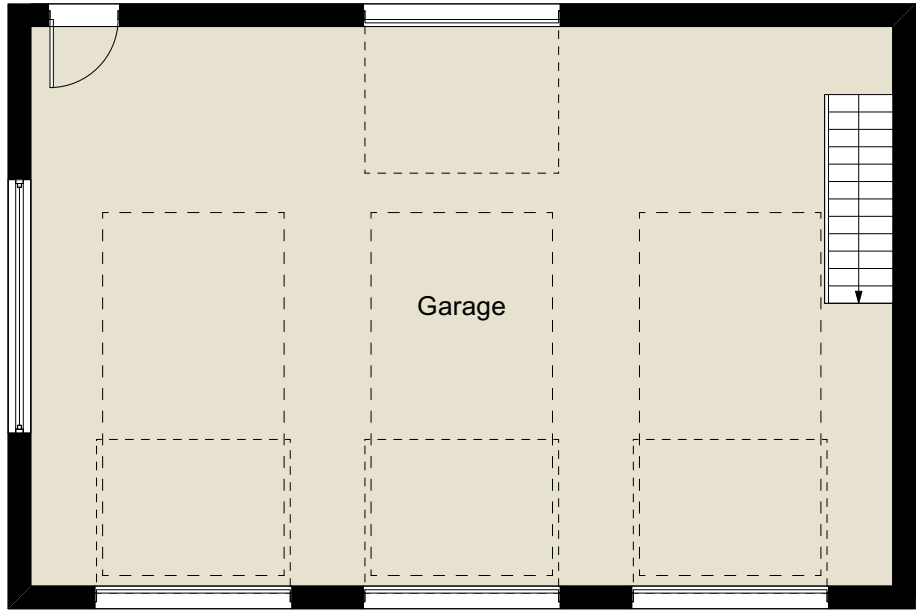


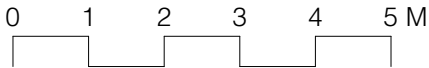

1 Proposed Ground Floor
Scale: 1:100

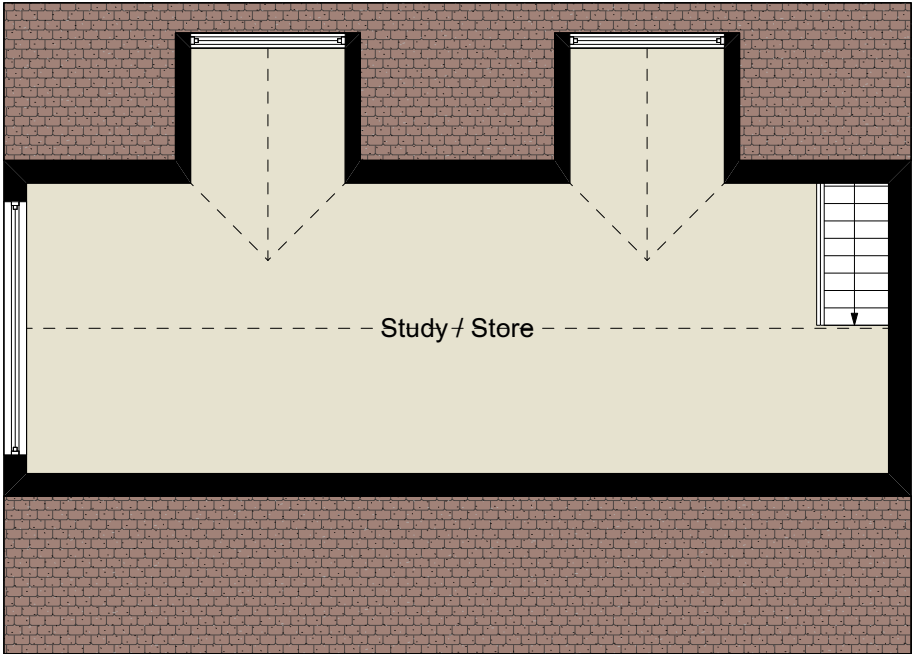

2 Proposed First Floor
Scale: 1:100

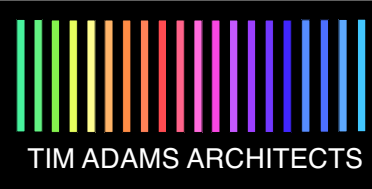

Client:
Mr. Ian Neale

Westwood Studios
59 Bitteswell Road
Lutterworth
Leicestershire LE17 4EP
Tel 01455 817217
www.timadamsarchitects.com



P04	09/06/2025	Design amended	FB
P03	21/05/2025	Design amended	ZA
P02	10/03/2025	Updated to client comment	MW
P01	13/02/2025	Initial Issue	MW

Rev	Date	Revision Details	Author
-----	------	------------------	--------

Job Ref.	Grove House, Burbage
Dwg. Title	Proposed Garage Plans

Drawn	Date	Scale	Drawing Size
MW	Feb 2025	1:100	A3
Job Number			Revision
199-TAA-XX-ZZ-DR-A-1202			P04

The copyright of this drawing is vested in the Architect/ Designer and must not be copied or reproduced without his written consent. Figured dimensions only to be taken from this drawing. All contractors and / or specialists must visit the site and be responsible for taking and checking all dimensions relative to this work.