

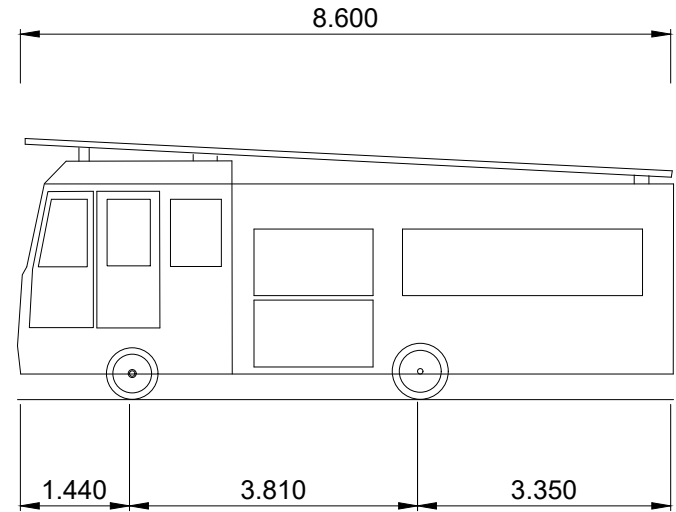


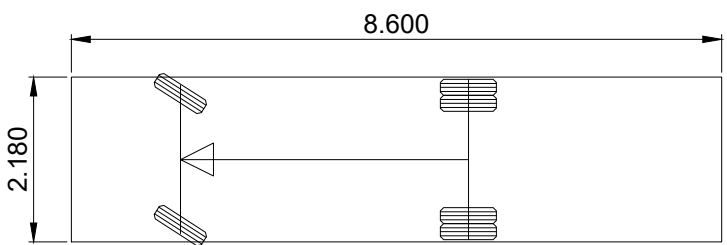

Fire Appliance Design Bulletin 32
Overall Length 8.600m
Overall Width 2.180m
Front Track Width 1.958m
Rear Track Width 2.121m
Lock to Lock Time 6.00s
Kerb to Kerb Turning Radius 7.910m

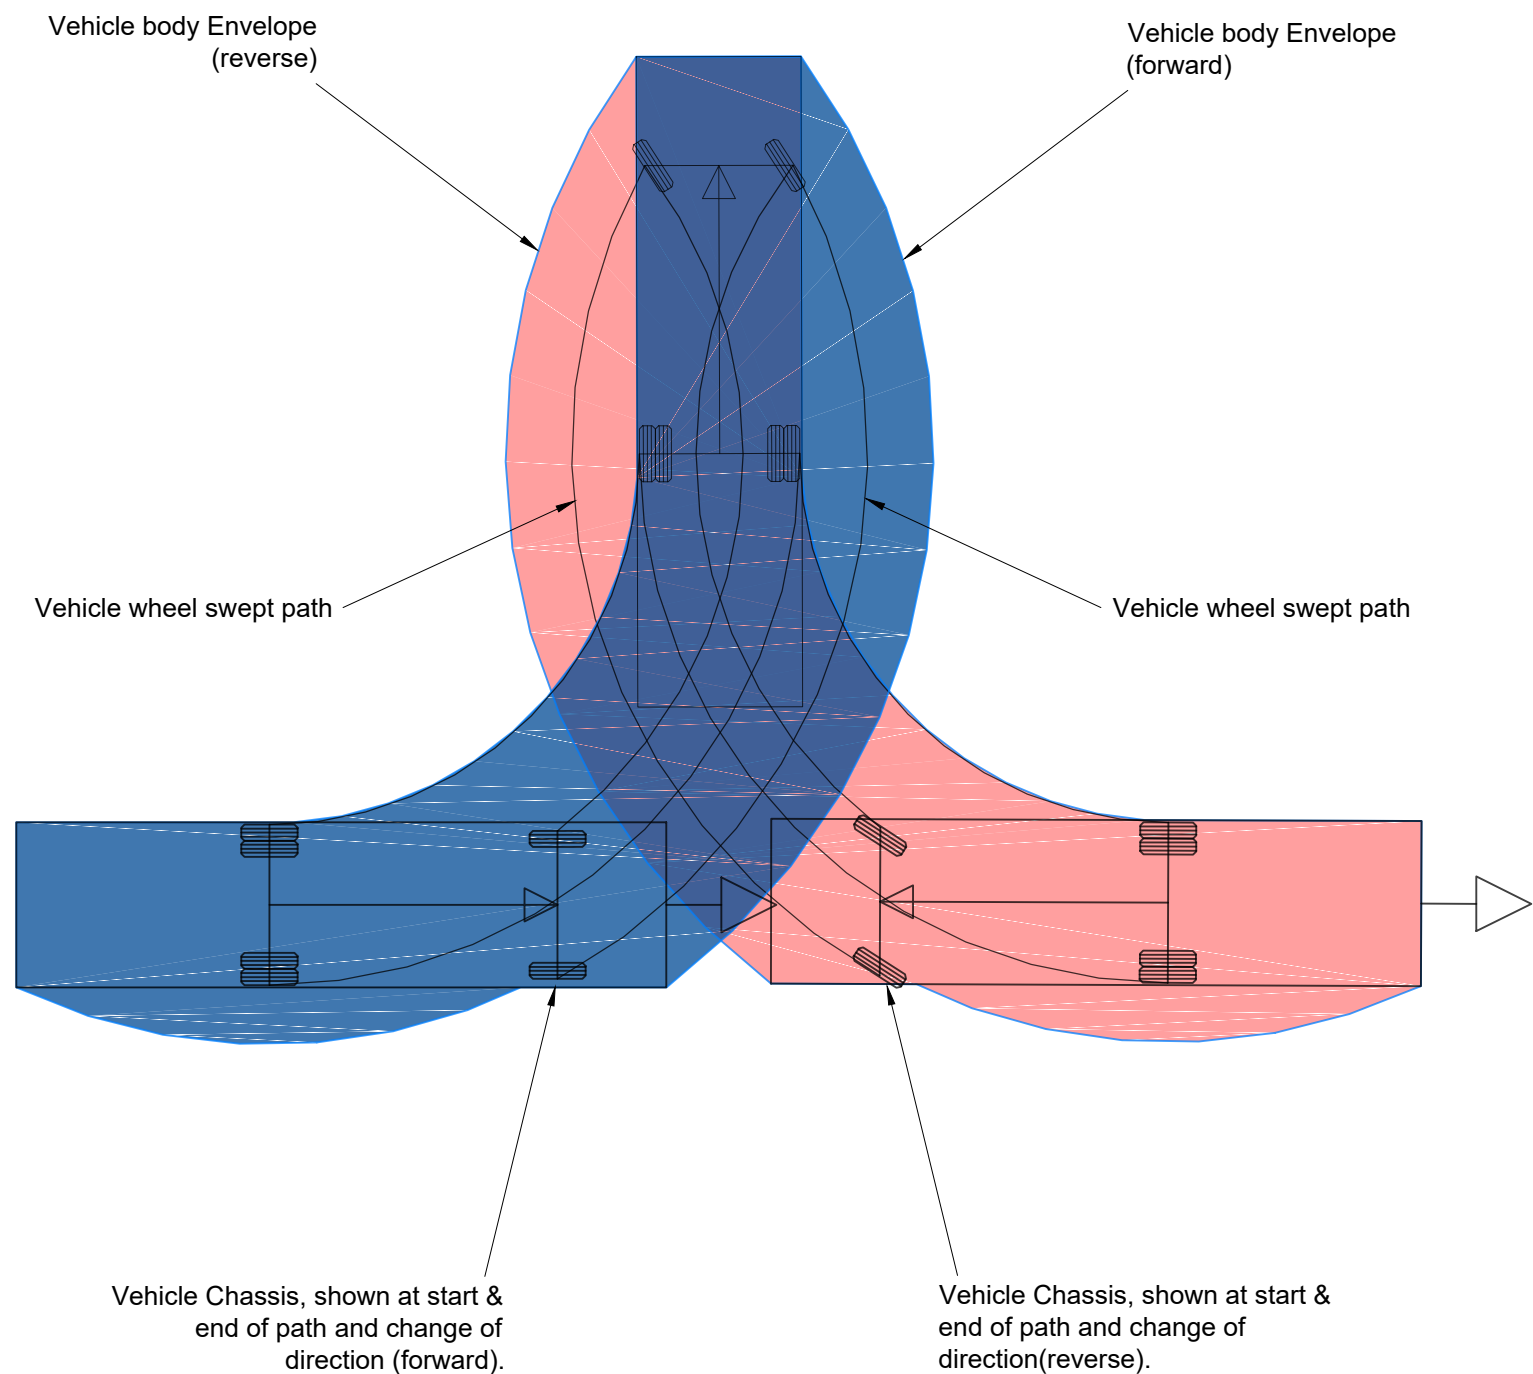

CONTRACTORS MUST CHECK ALL DIMENSIONS ON SITE. ONLY FIGURED DIMENSIONS ARE TO BE WORKED FROM. DISCREPANCIES MUST BE REPORTED TO THE DESIGN TEAM BEFORE PROCEEDING. © THIS DRAWING IS COPYRIGHT.	
REVISION NOTES:	
1.	Road markings at site access revised
2.	Architect layout updated

P4	Drawing updated	LW	13.06.23
P3	Amended to suit RSA1 comments	SDF	10.06.21
P2	Updated to suit extended survey	SDF	16.05.21
P1	Initial preliminary issue	SDF	21.04.21
REV:	DESCRIPTION:	BY:	DATE:

STATUS: **PRELIMINARY**

**EXPEDITE**

Exeter
The Design Studio
35 Southernhay East
Exeter
EX1 1NX
t: 01392 691 631
www.expediteps.com

CLIENT:	BARWELL MEDICAL CENTRE		
SITE:	BARWELL MEDICAL CENTRE BARWELL LEICESTERSHIRE		
TITLE:	VEHICLE TRACKING PLAN - ACCESS & TURNING - FIRE APPLIANCE (DB32)		
SCALE AT A3:	DATE:	DRAWN:	CHECKED:
1:100	Apr 2021	SDF	-
PROJECT NO:	DRAWING NO:	REVISION:	
ES19.125	SK07.10	P4	