
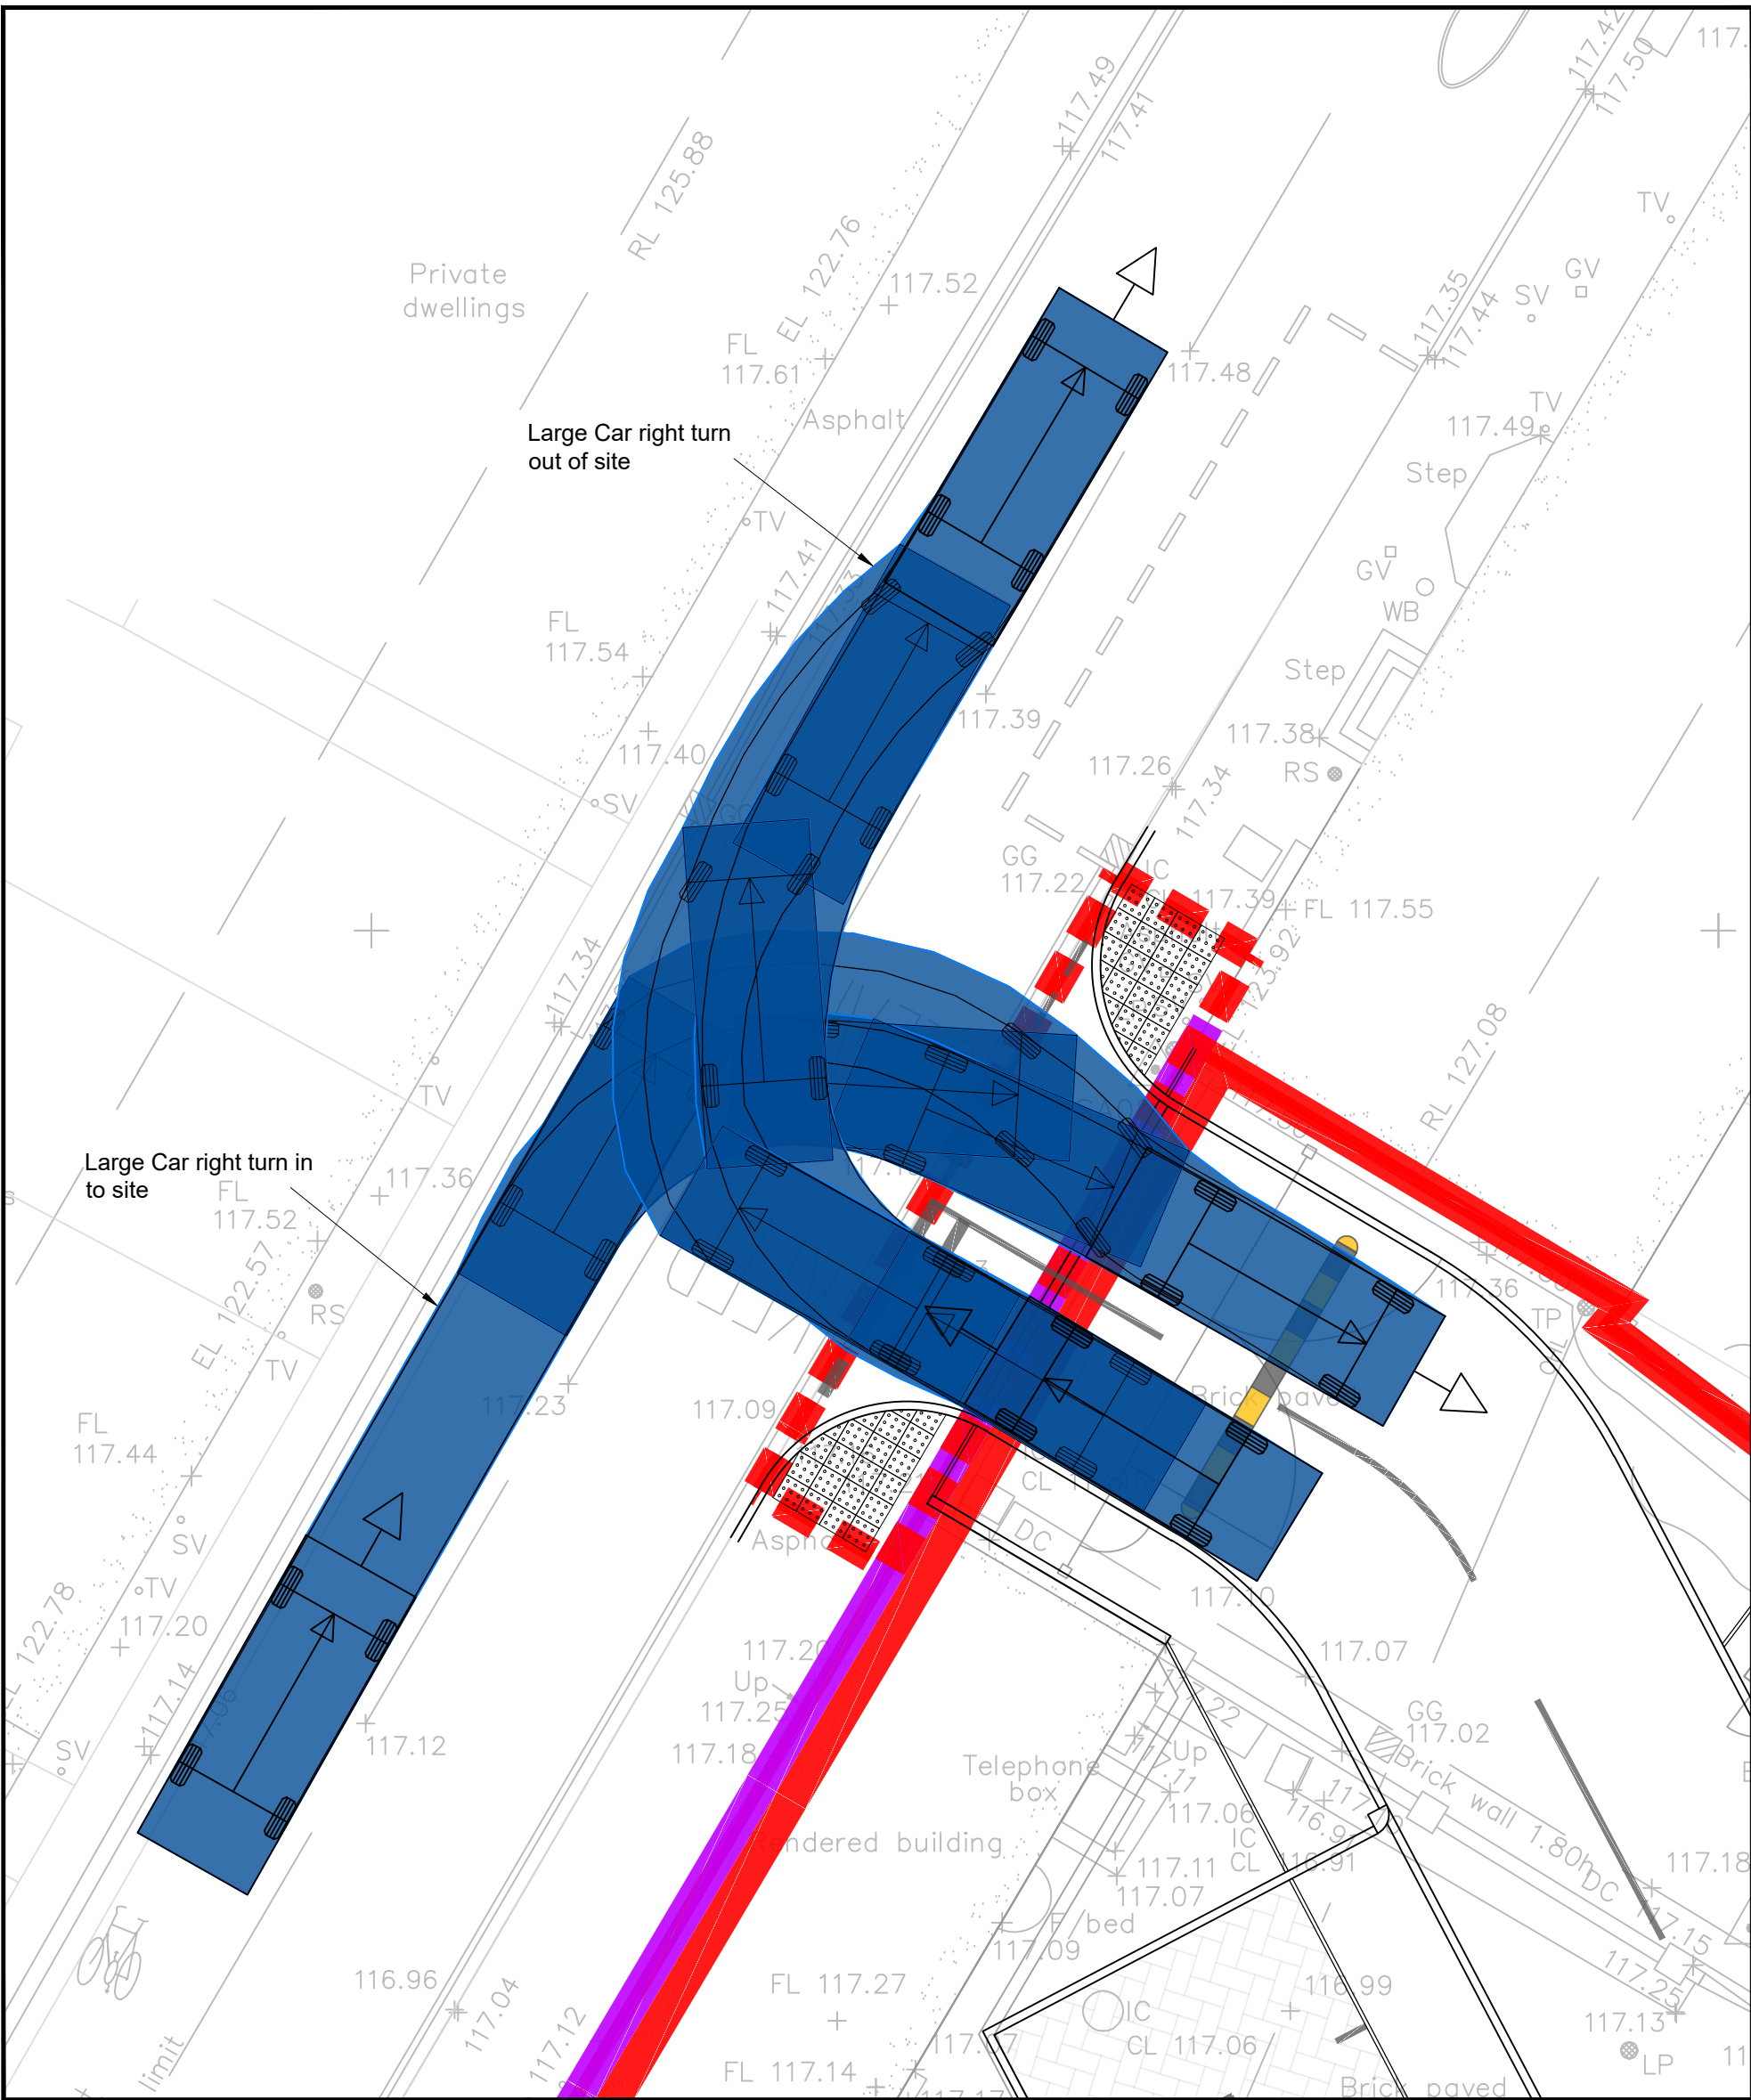
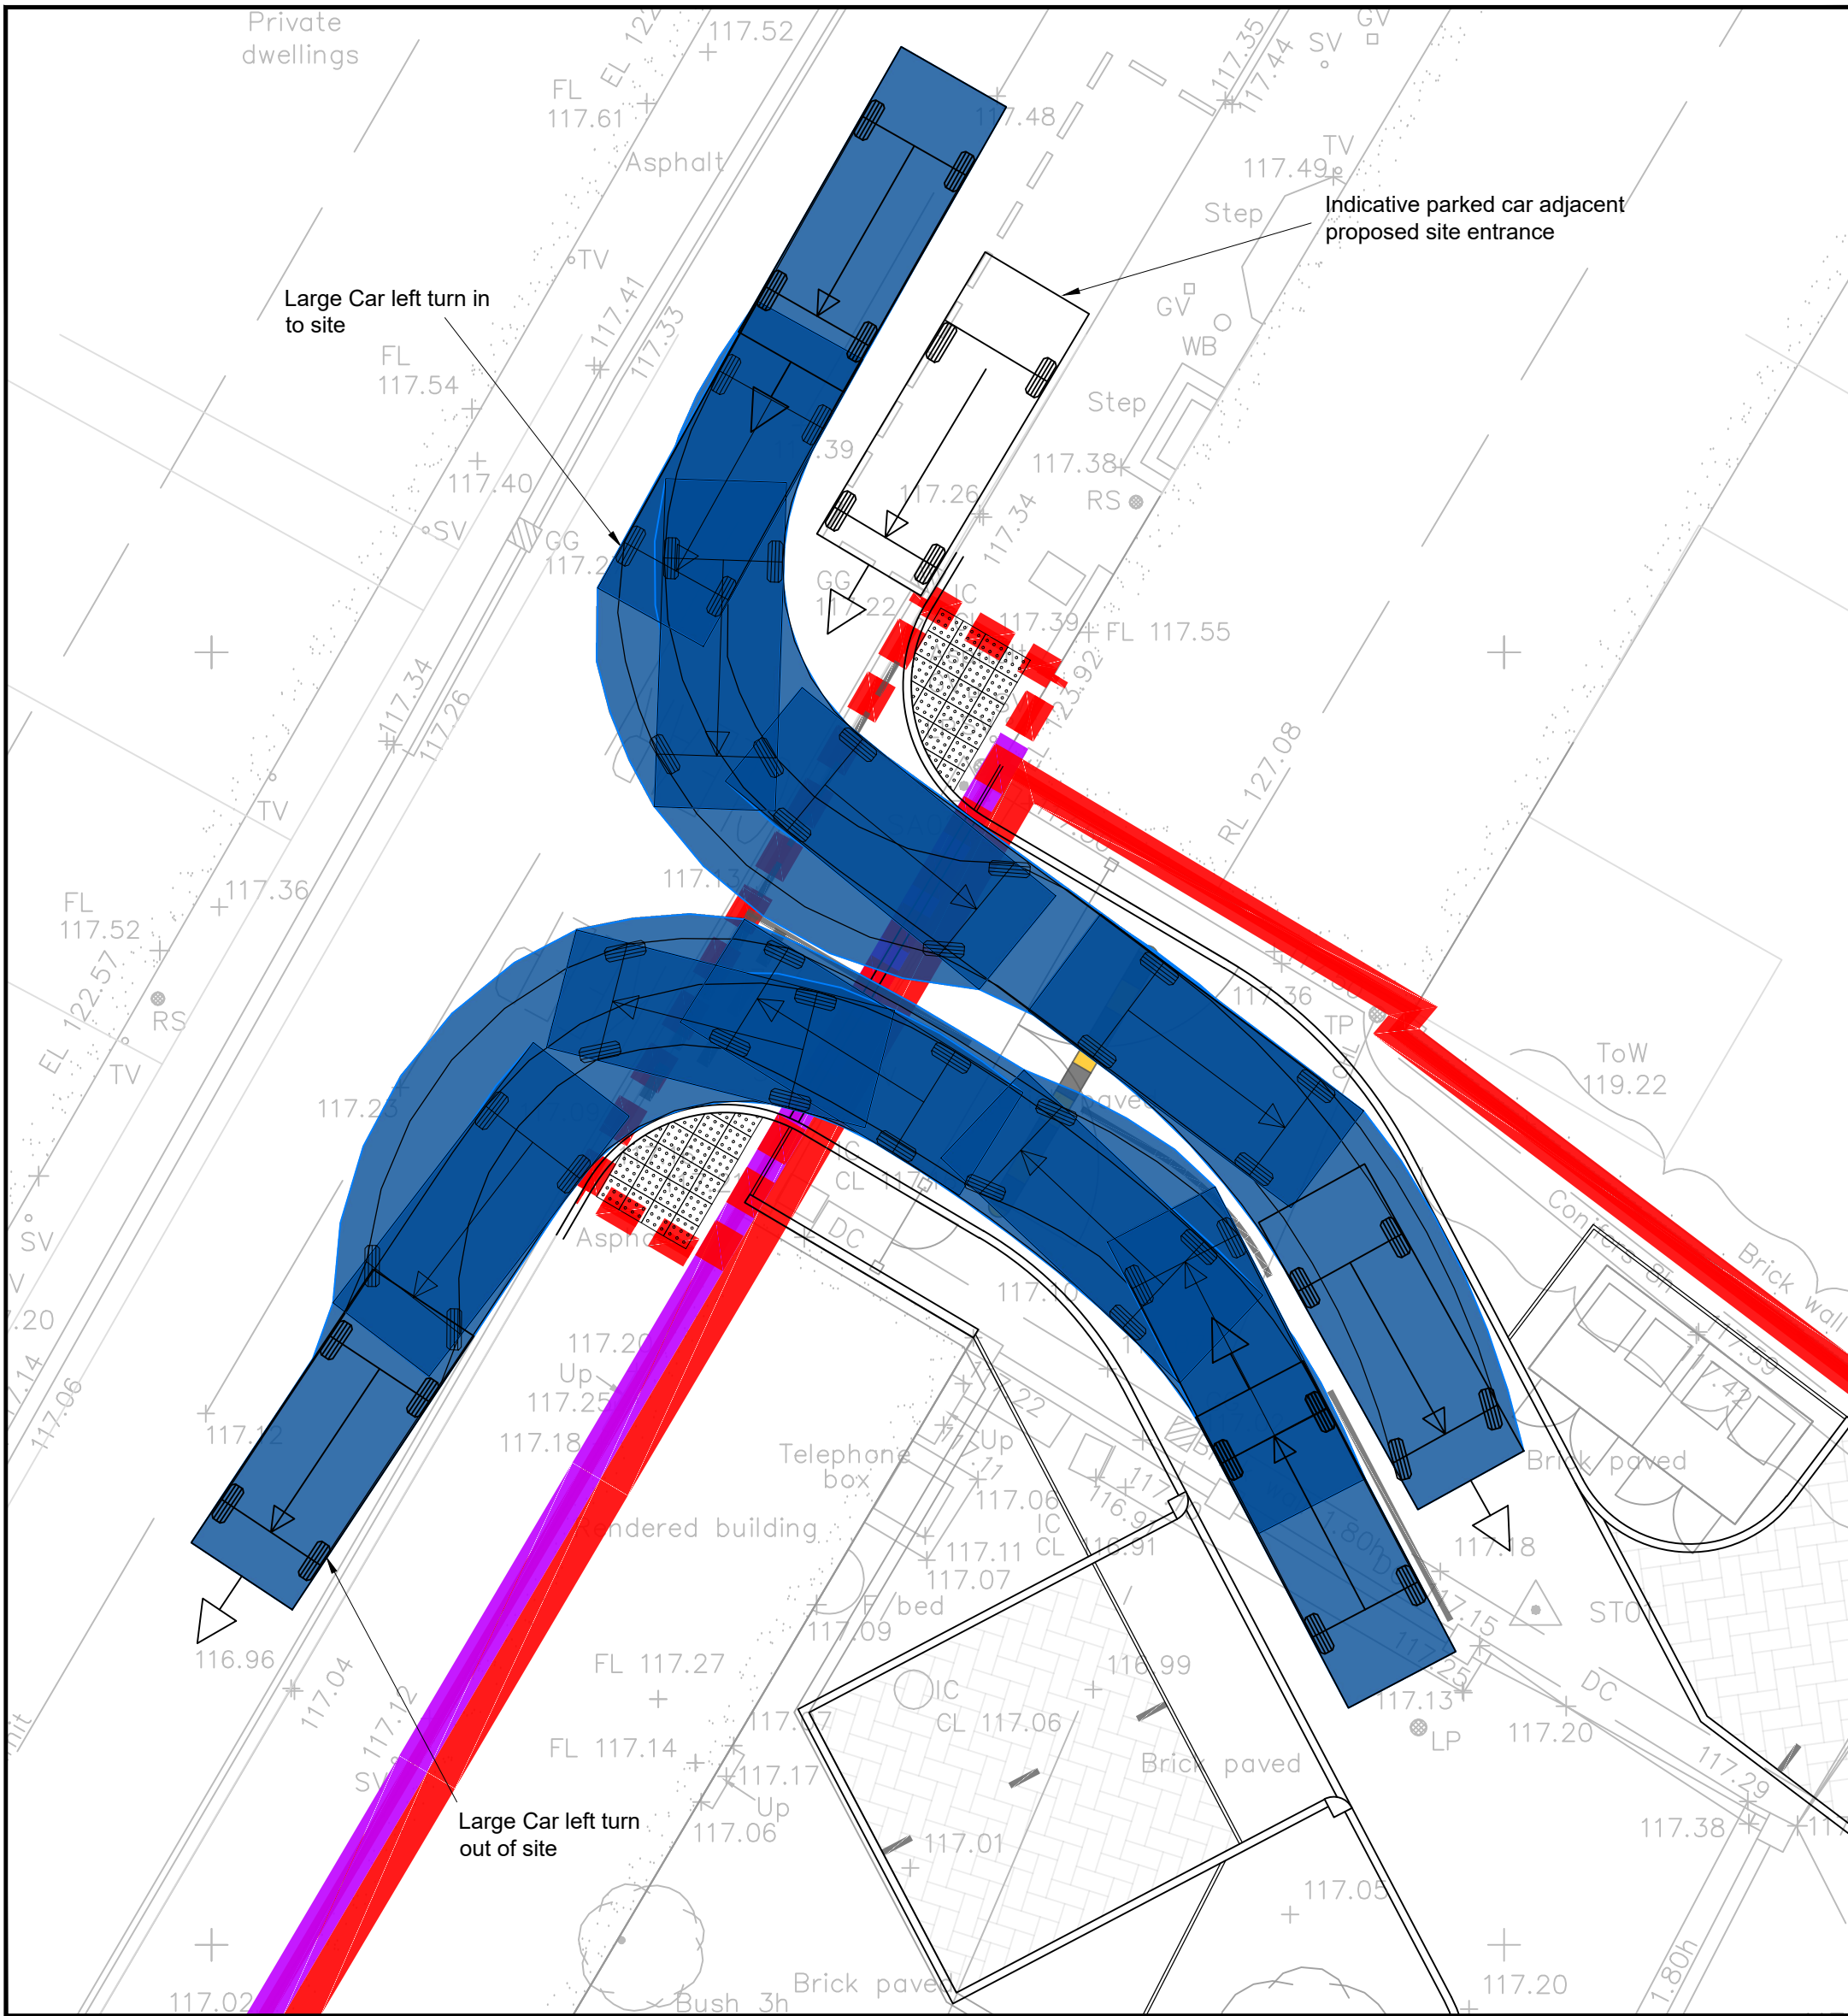
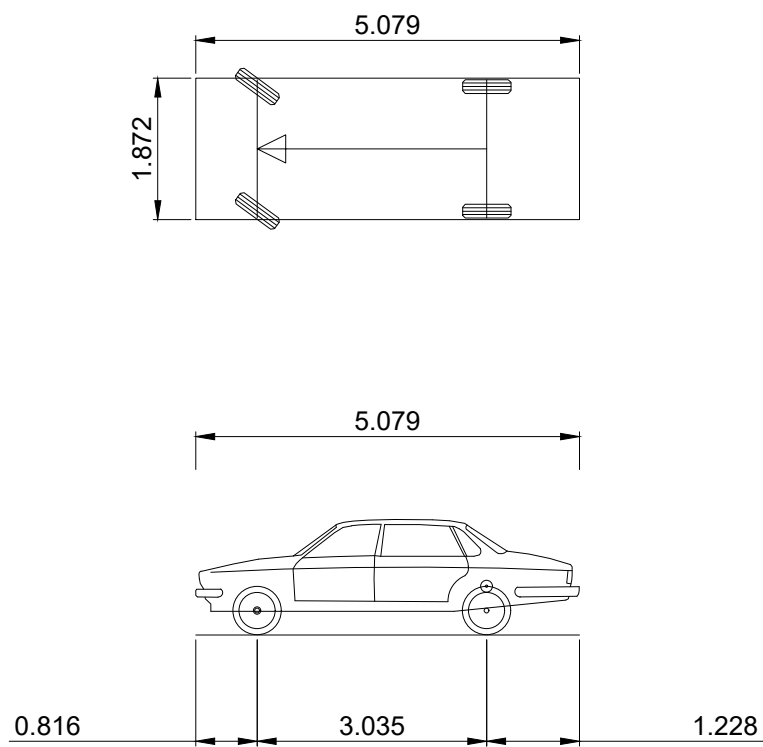


CONTRACTORS MUST CHECK ALL DIMENSIONS ON SITE. ONLY FIGURED DIMENSIONS ARE TO BE WORKED FROM. DISCREPANCIES MUST BE REPORTED TO THE DESIGN TEAM BEFORE PROCEEDING. © THIS DRAWING IS COPYRIGHT.	
REVISION NOTES:	
1.	Road markings at site access revised
2.	Architect layout updated

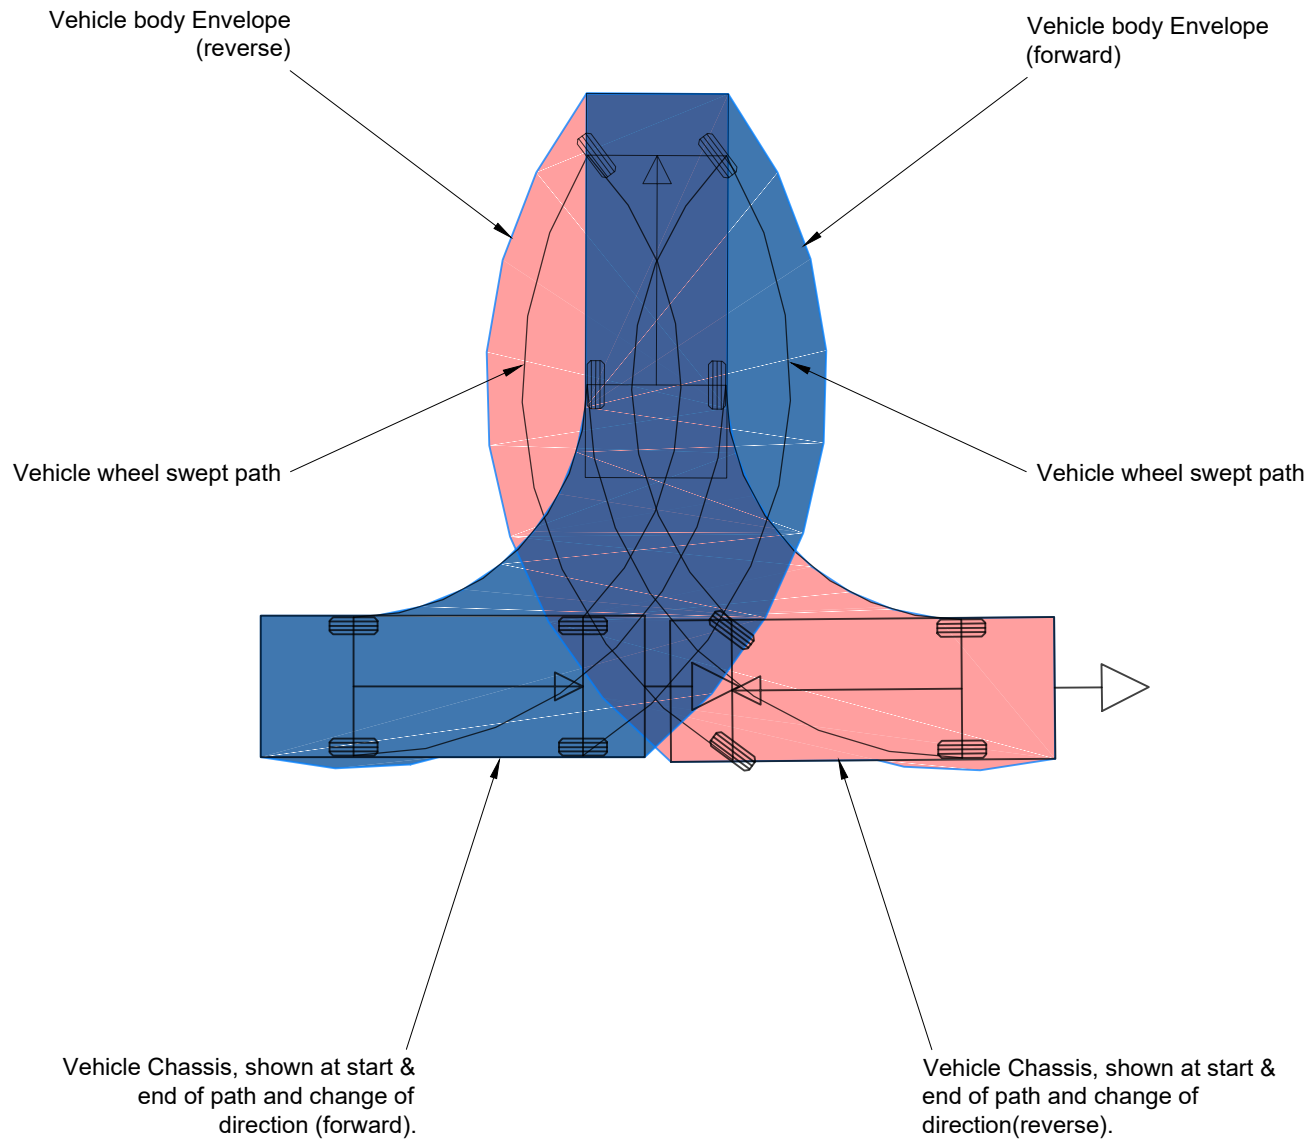

Large Car (2006)	5.079m
Overall Length	1.872m
Overall Width	1.795m
Front Track Width	1.831m
Rear Track Width	4.00s
Lock to Lock Time	5.900m
Kerb to Kerb Turning Radius	

P6	Drawing updated	LW	13.06.23
P5	Updated to suit comments	SDF	09.09.21
P4	Vehicle manoeuvres added	SDF	29.07.21
P3	Amended to suit RSA1 comments	SDF	10.06.21
P2	Updated to suit extended survey	SDF	16.05.21
P1	Initial preliminary issue	SDF	21.04.21
REV:	DESCRIPTION:	BY:	DATE:

STATUS: **PRELIMINARY**



CLIENT:	BARWELL MEDICAL CENTRE		
SITE:	BARWELL MEDICAL CENTRE BARWELL LEICESTERSHIRE		
TITLE:	VEHICLE TRACKING PLAN - ACCESS & TURNING - LARGE CAR (2006)		
SCALE AT A1:	DATE:	DRAWN:	CHECKED:
1:100	Apr 2021	SDF	-
PROJECT NO:	DRAWING NO:	REVISION:	
ES19.125	SK07.20	P6	