CTC Plan

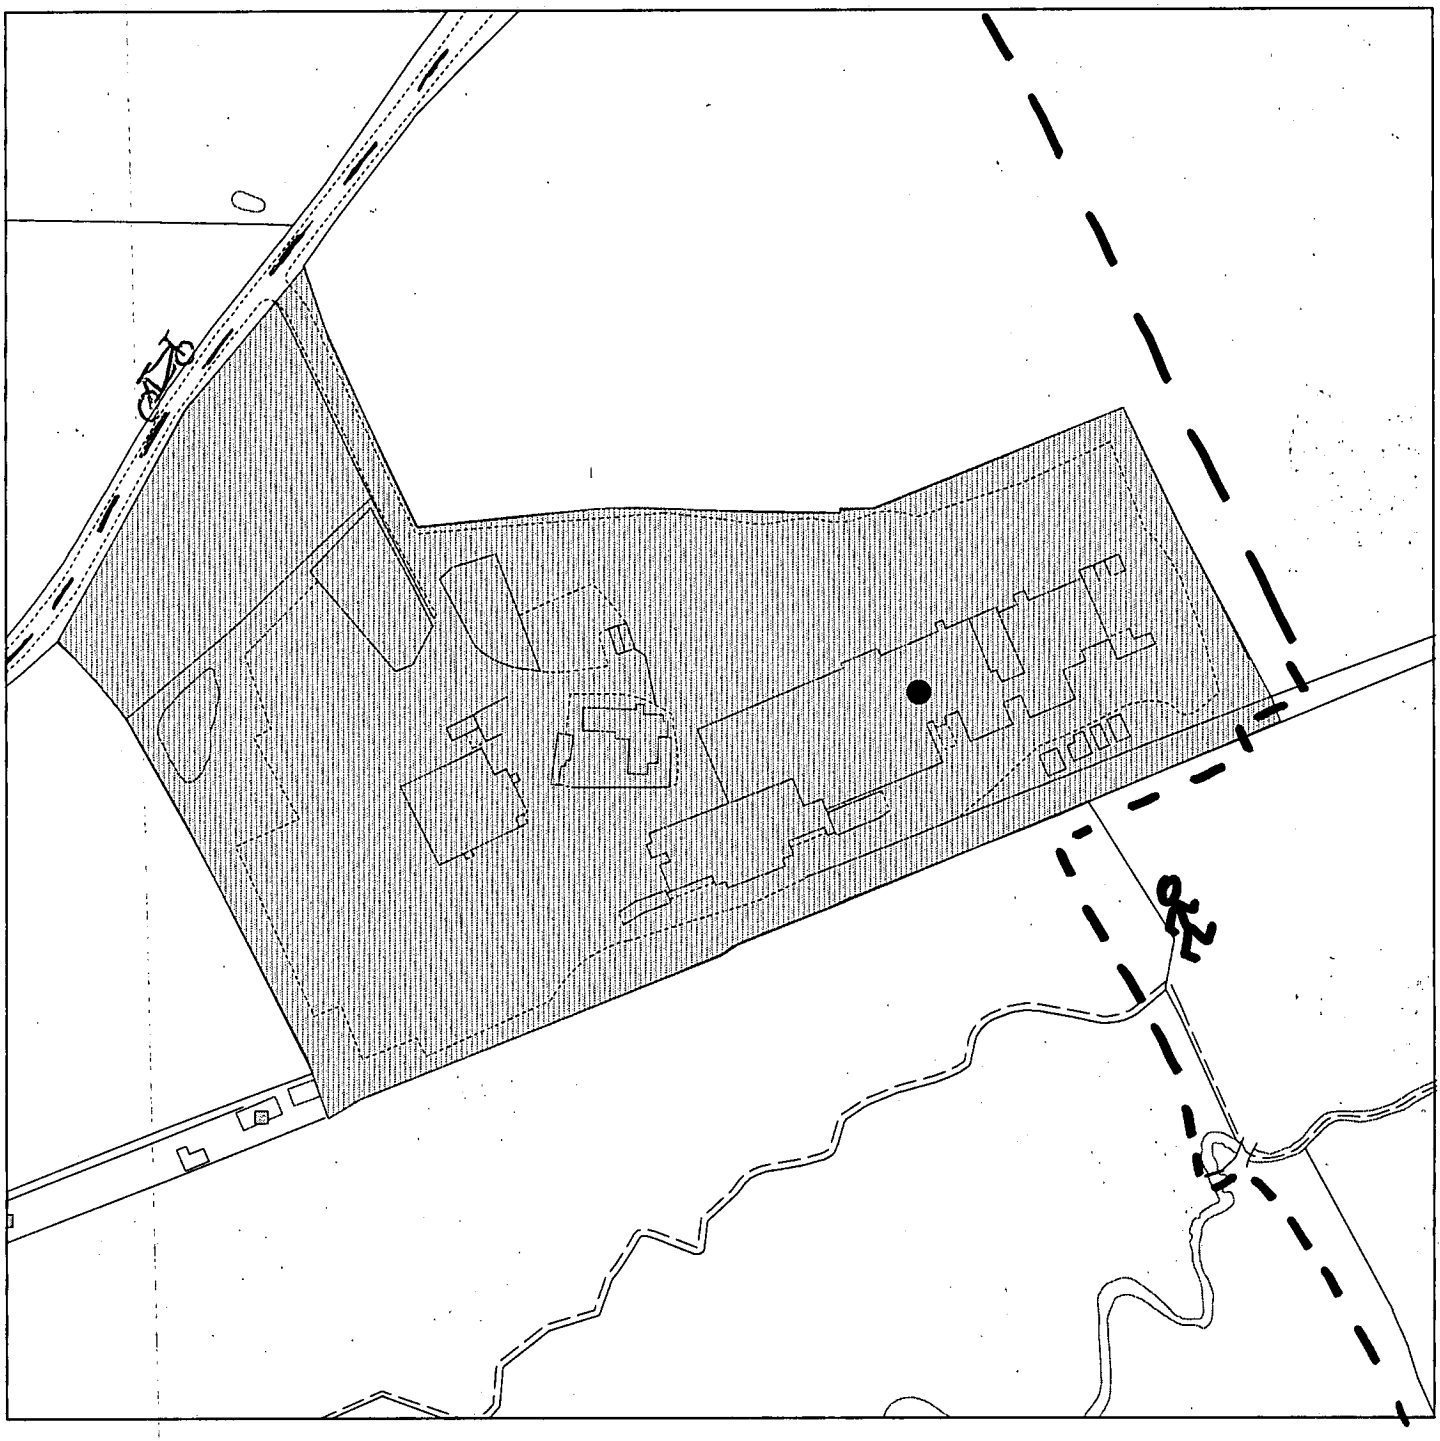

Scale : 1:2500

Reproduced from the Ordnance Survey map with the permission of the Controller of Her Majesty's Stationery Office © Crown Copyright 2000.

Unauthorised reproduction infringes Crown Copyright and may lead to prosecution or civil proceedings.

Organisation	Hinckley and Bosworth Borough Council
Department	
Comments	
Date	10 December 2007
SLA Number	100018489

*Produced using ESRI (UK)'s MapExplorer 2.0 - **http://www.esriuk.com***

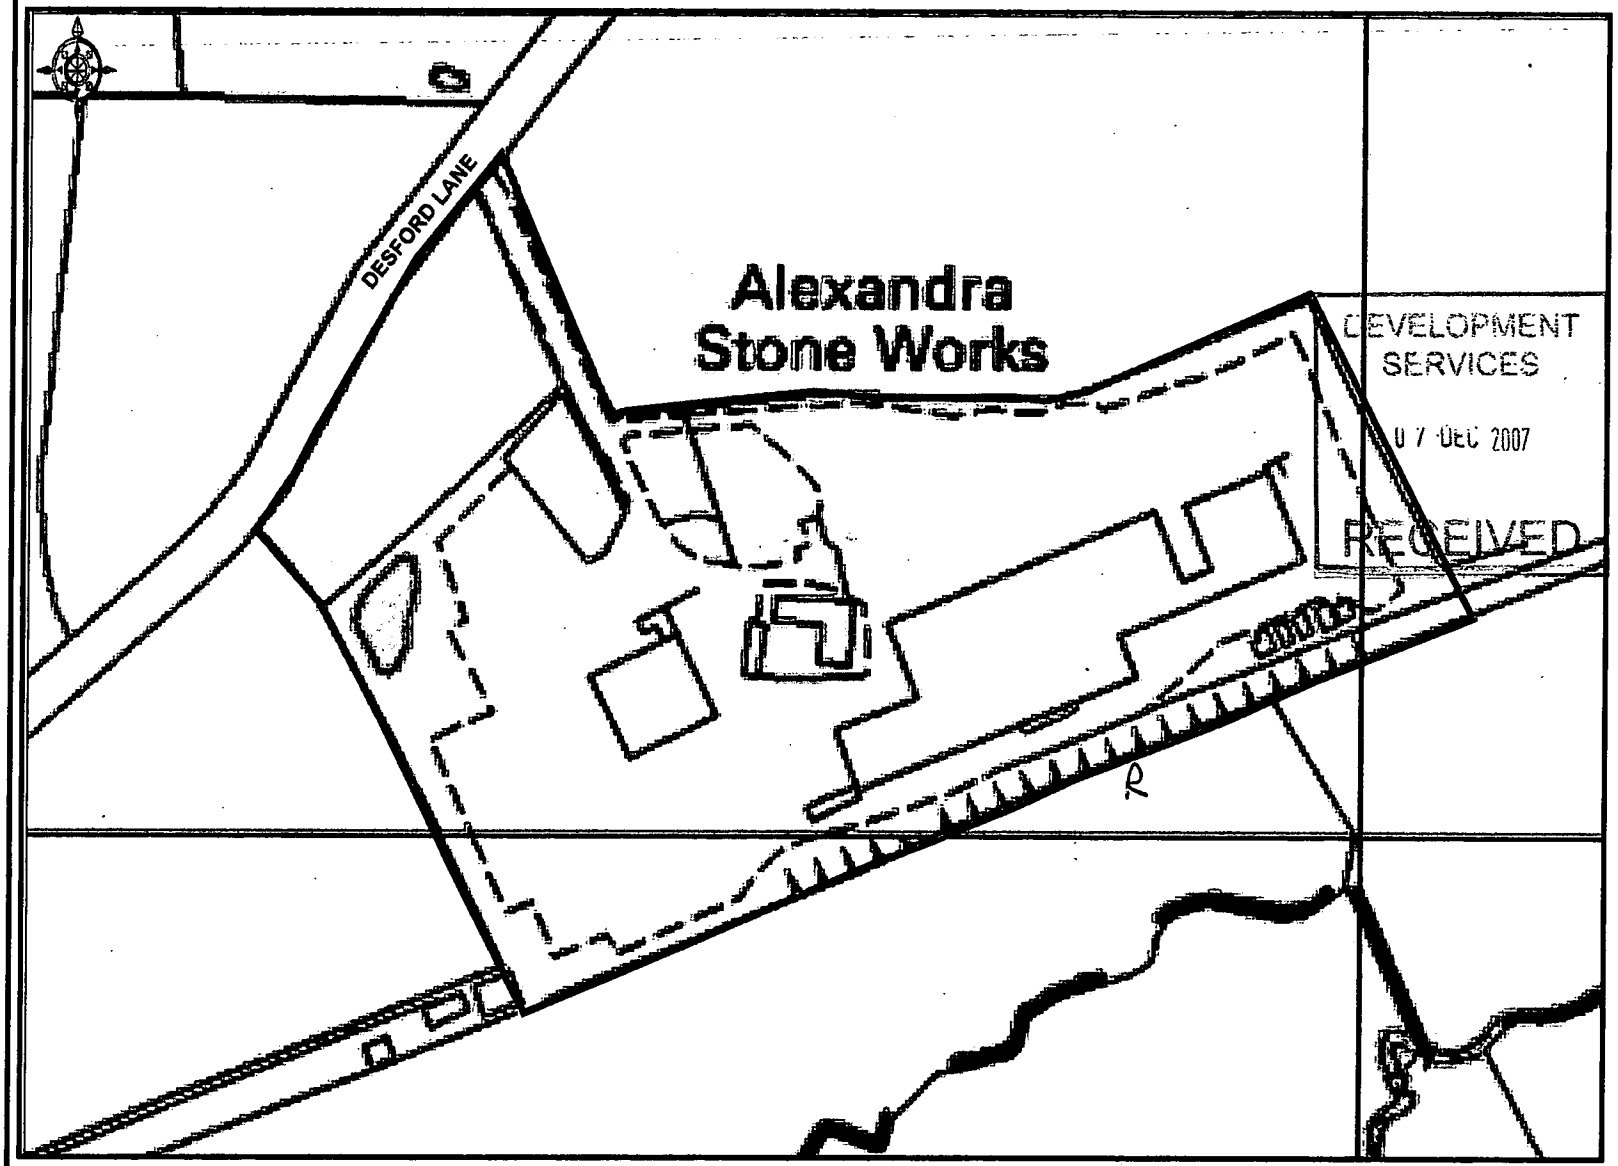

ALEXANDRA STONE COMPANY LTD

RED LINE PLAN

KEY

LAND IN APPLICANTS OWNERSHIP

Ref : **A030840**

Scale : **1:2500**

Date : **NOVEMBER 2007**

Based on Ordnance Survey map with the permission of the Controller of the HMSO Crown Copyright reserved

White Young Green Planning
Ropemaker Court
12 Lower Park Row
Bristol BS1 5BN

Tel: 0117 925 4393
Fax: 0117 925 4239
Email : bristol.planning@wyg.com