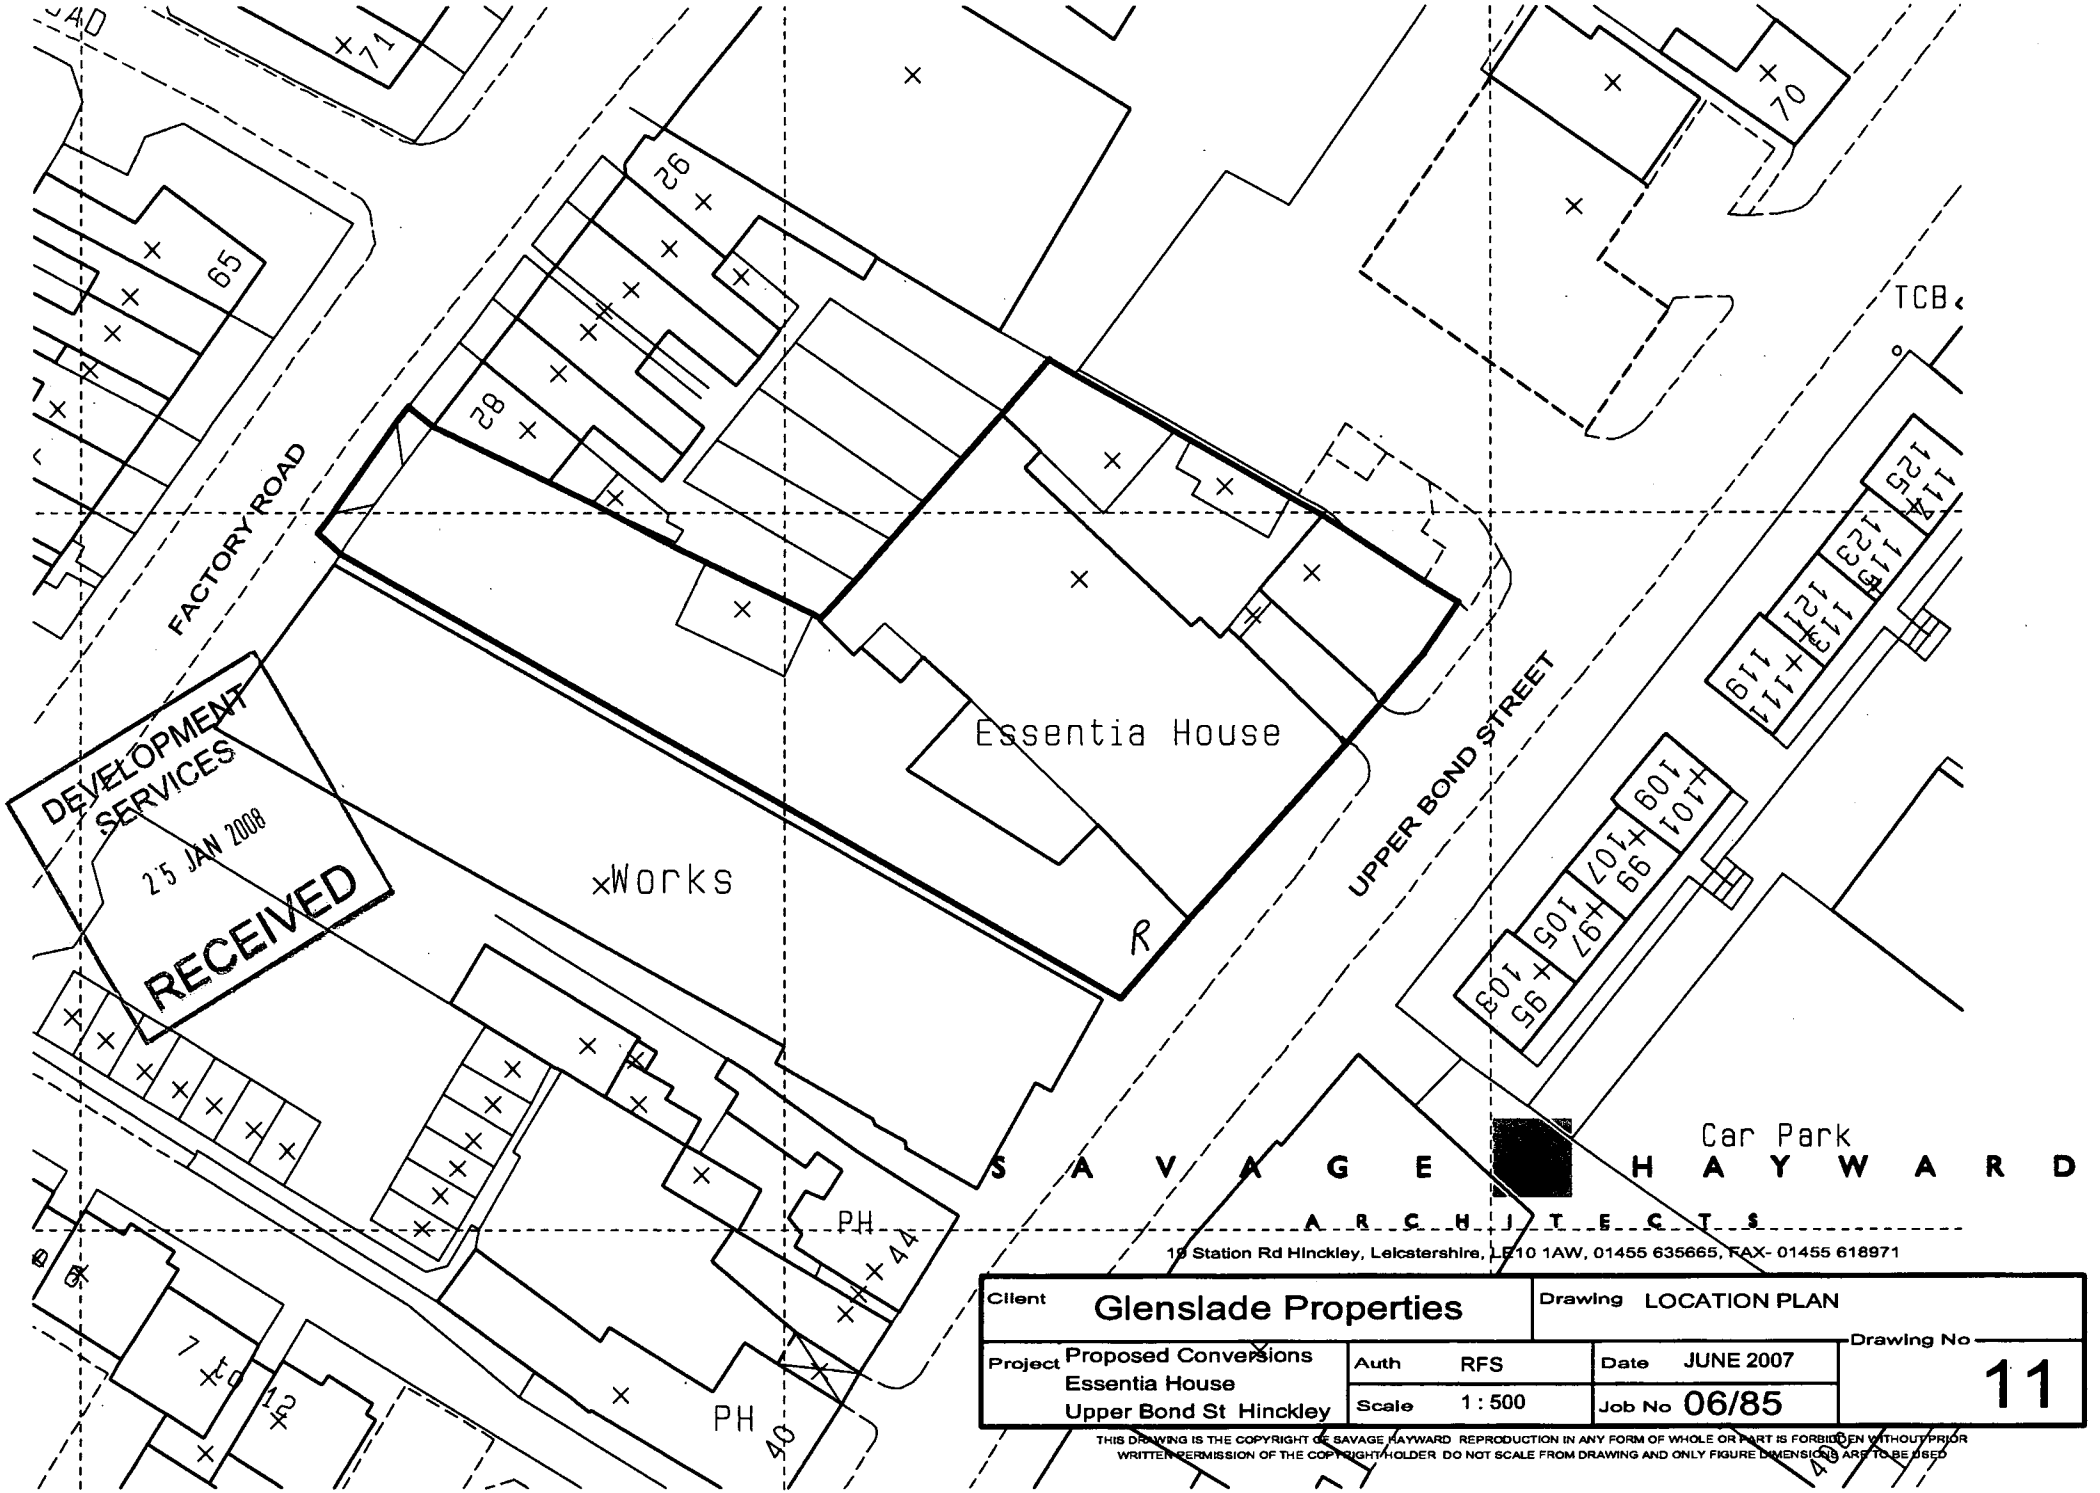


S A V A G E H A Y W A R D
A R C H I T E C T S
19 Station Rd Hinckley, Leicestershire, LE10 1AW, 01455 635665, FAX- 01455 618971

Client	Glenslade Properties	Drawing	LOCATION PLAN
Project	Proposed Conversions Essentia House Upper Bond St Hinckley	Auth RFS Scale 1 : 500	Date JUNE 2007 Job No 06/85
			Drawing No 11

THIS DRAWING IS THE COPYRIGHT OF SAVAGE HAYWARD REPRODUCTION IN ANY FORM OF WHOLE OR PART IS FORBIDDEN WITHOUT PRIOR WRITTEN PERMISSION OF THE COPYRIGHT HOLDER DO NOT SCALE FROM DRAWING AND ONLY FIGURE DIMENSIONS ARE TO BE USED