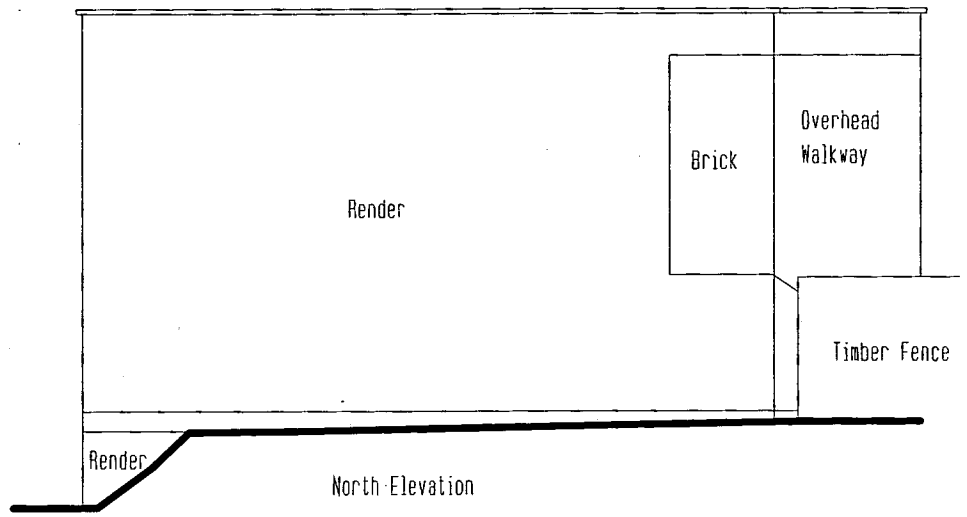

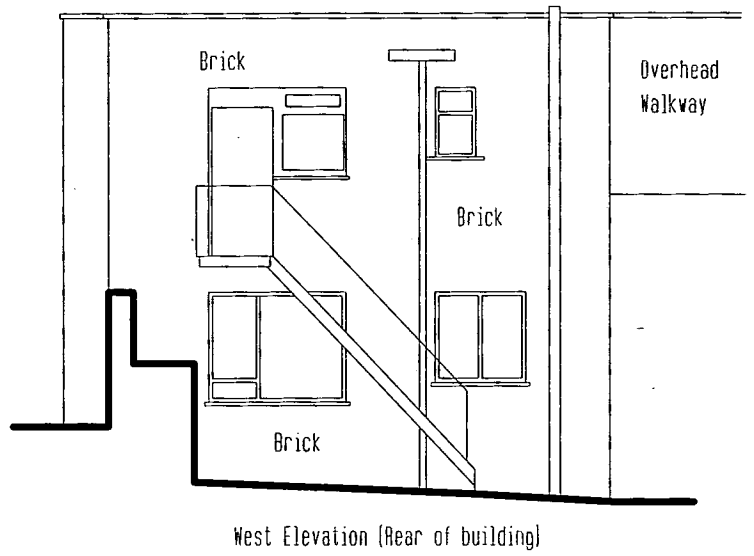

West Elevation (Rear of building)

Datum = 125.00m

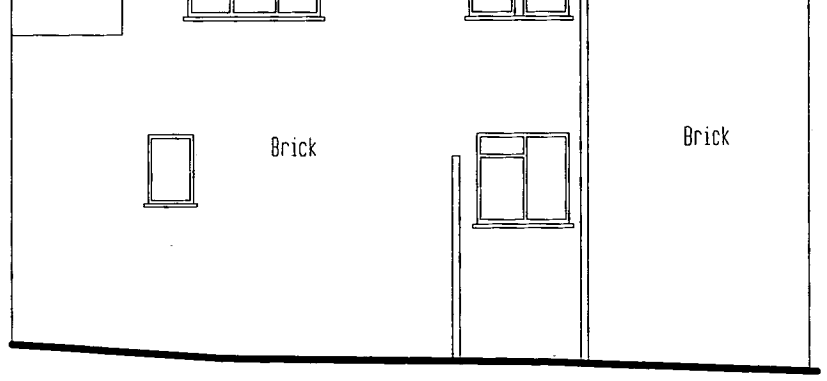

South Elevation

Datum = 125.00m

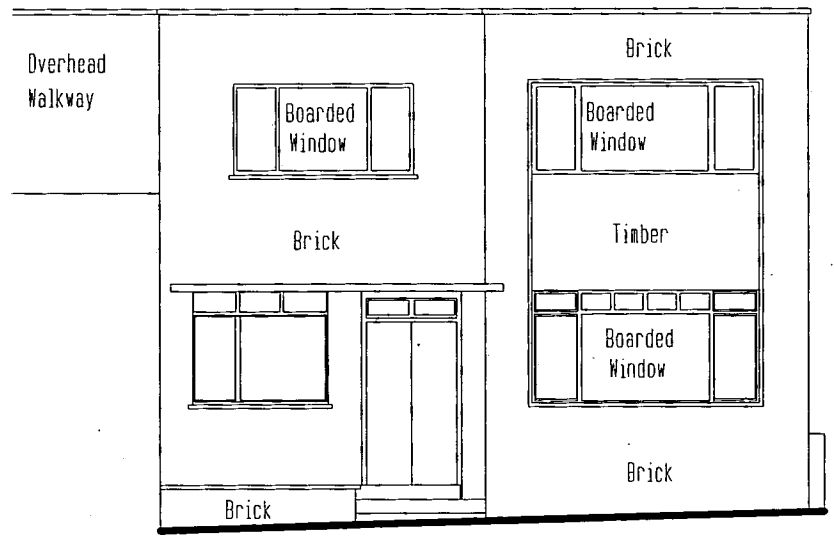

East Elevation (Front of building)

DEVELOPMENT SERVICES
25 JAN 2008
RECEIVED

S A V A G E H A Y W A R D
A R C H I T E C T S
19 Station Rd Hinckley, Leicstershire, LE10 1AW, 01455 635665, FAX- 01455 618971

Client	Glenslade Properties Ltd.		Drawing xxxxxx	
Project	Conversion, Essentia House, Upper Bond St.	Auth MEJA	Date 30.09.07	Drawing No 13
		Scale 1:100	Job No 06 85	

THIS DRAWING IS THE COPYRIGHT OF SAVAGE HAYWARD REPRODUCTION IN ANY FORM OF WHOLE OR PART IS FORBIDDEN WITHOUT PRIOR WRITTEN PERMISSION OF THE COPYRIGHT HOLDER DO NOT SCALE FROM DRAWING AND ONLY FIGURE DIMENSIONS ARE TO BE USED