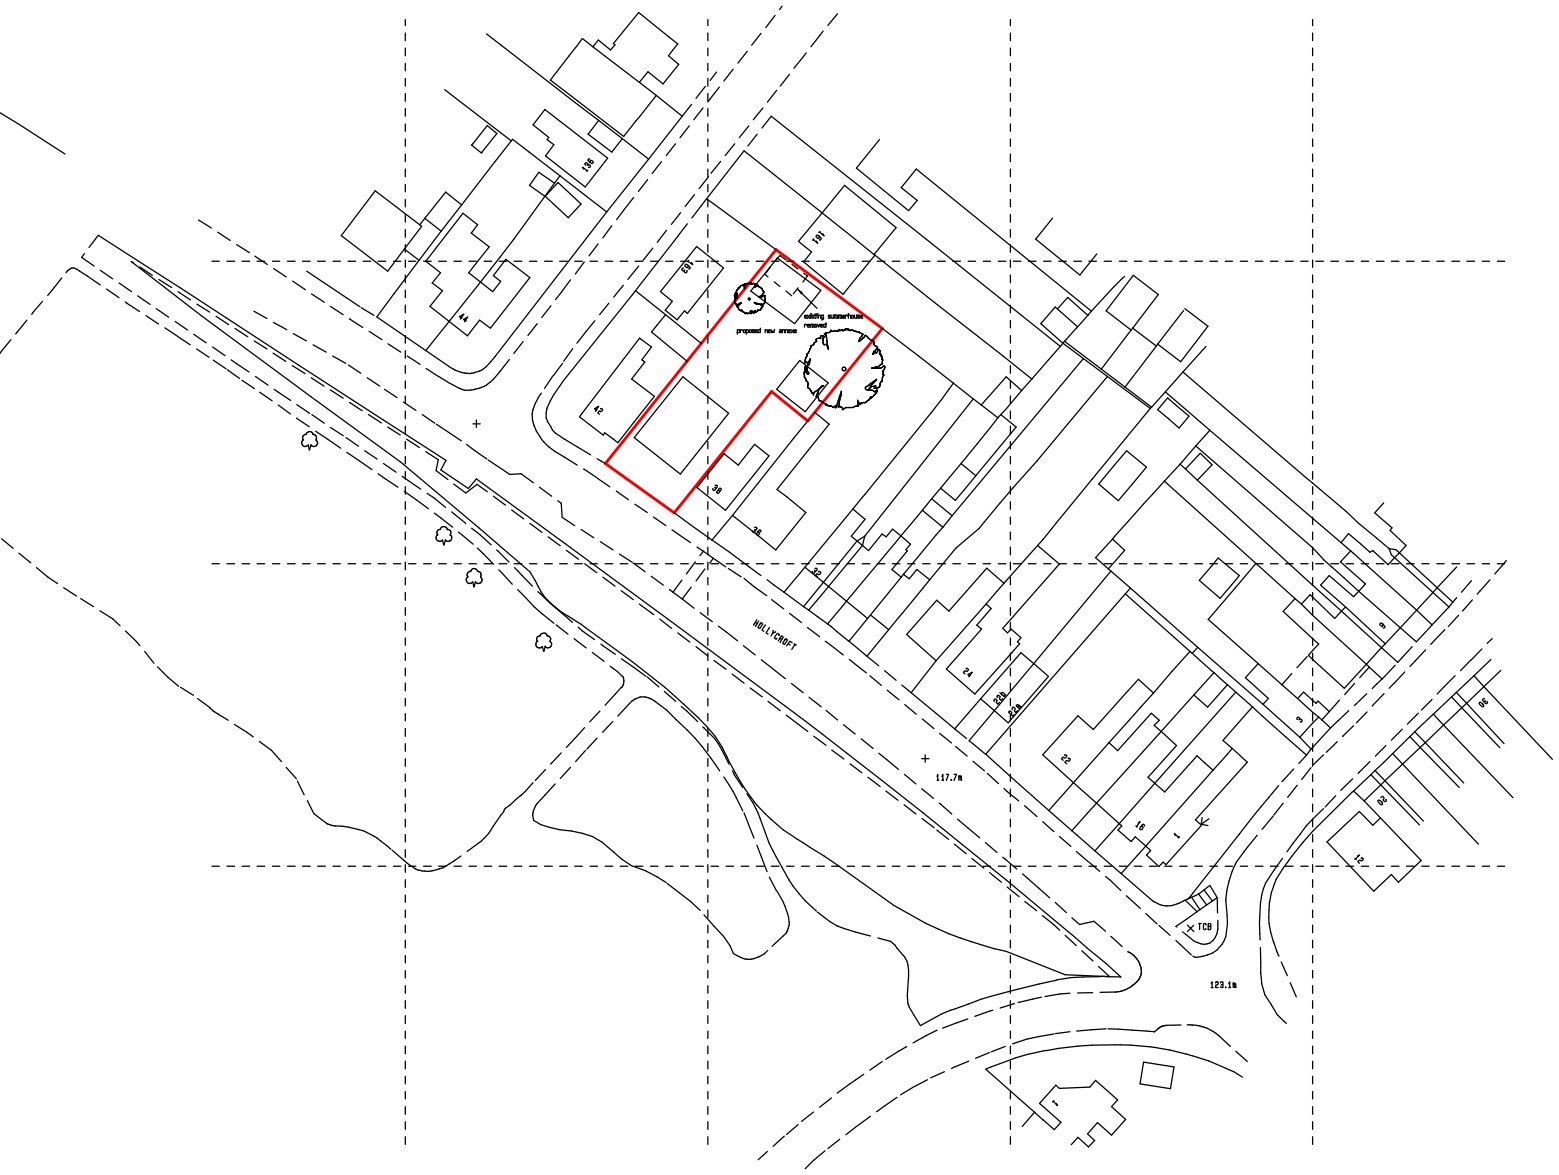


25 20 15 10 5 0 25

scale 1:1250

PROJECT PROPOSED ANNEXE Mr Mrs K Hetherington 40 Hollycroft Hinckley - Leicestershire	DATE August 2026 CODE 26 07 01	**CHAPMAN** ARCHITECTURAL &ASSOCIATES Mount Pleasant Farm West Haddon Road Crick Northants N N 6 7 S Q Tel/Fax:(01788) 823819
DRAWING LOCATION PLAN	SCALE 1 : 1250	