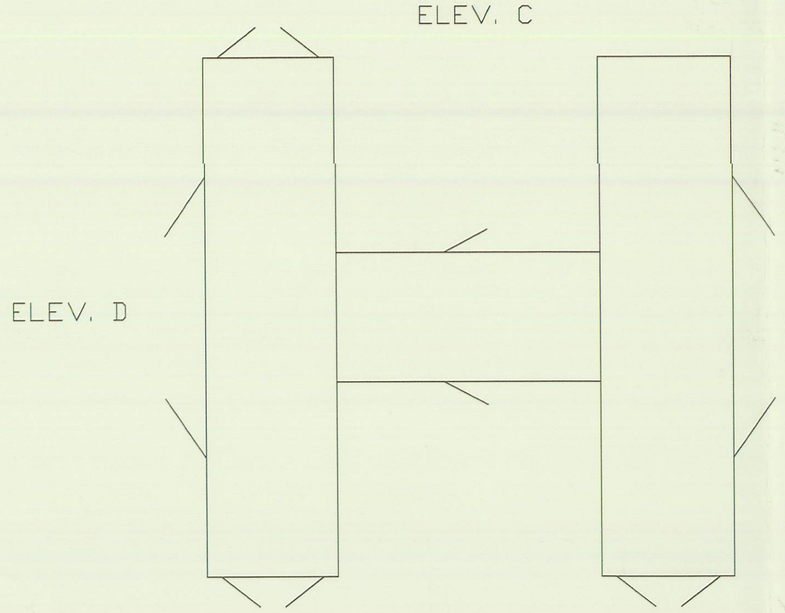

PROPOSED LAYOUT OF THE STEEL TRAINING UNIT.
SCALE 1:100@A1



ABOVE SITE PLAN - SHOWING THE PROPOSED SITE LAYOUT.
SCALE 1:500 @ A1



ABOVE OS PLAN - SHOWING THE PROPOSED LOCATIONS
OF THE TRAINING FACILITY.
SCALE 1:1250 @ A1

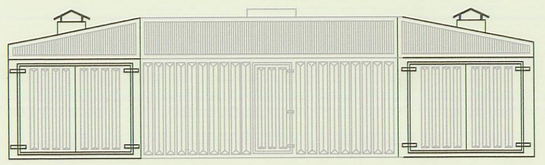

ELEVATION A OF THE STEEL TRAINING UNIT.
SCALE 1:100@A1

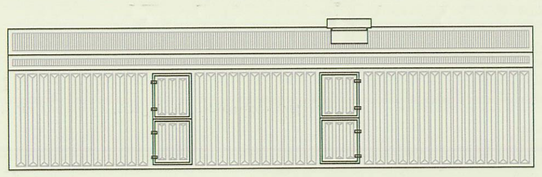

ELEVATION B OF THE STEEL TRAINING UNIT.
SCALE 1:100@A1

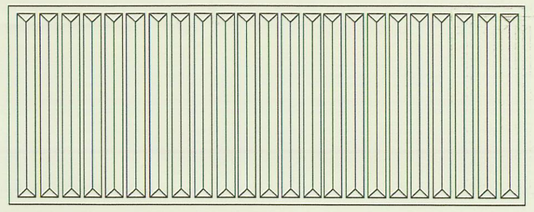

SIDE ELEVATION OF THE STEEL STORE / INVESTIGATION UNIT.
SCALE 1:50@A1

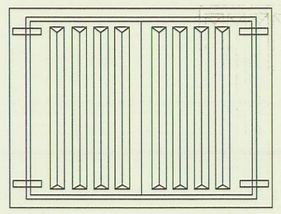

FRONT ELEVATION OF THE STEEL BA CONTAINER
SCALE 1:50@A1

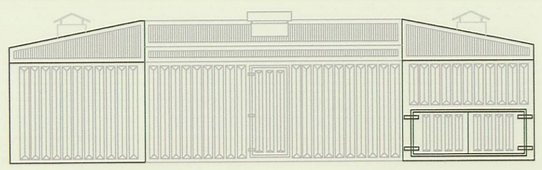

ELEVATION C OF THE STEEL TRAINING UNIT.
SCALE 1:100@A1

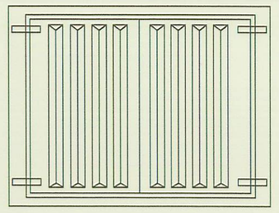

FRONT ELEVATION OF THE STEEL STORE / INVESTIGATION UNIT.
SCALE 1:50@A1

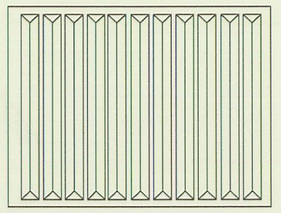

SIDE ELEVATION OF THE STEEL BA CONTAINER
SCALE 1:50@A1

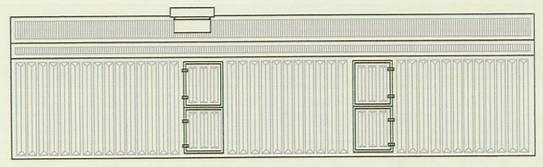

ELEVATION D OF THE STEEL TRAINING UNIT.
SCALE 1:100@A1

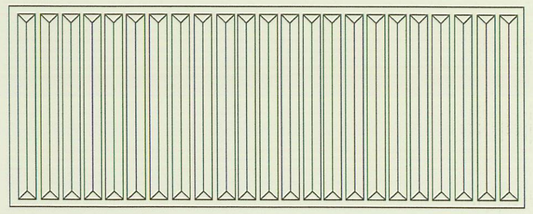

SIDE ELEVATION OF THE STEEL STORE / INVESTIGATION UNIT.
SCALE 1:50@A1

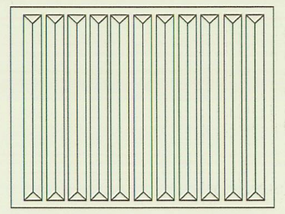

REAR ELEVATION OF THE STEEL BA CONTAINER
SCALE 1:50@A1

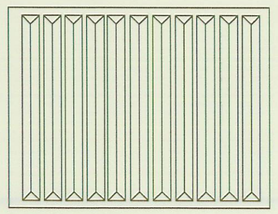

REAR ELEVATION OF THE STEEL STORE / INVESTIGATION UNIT.
SCALE 1:50@A1

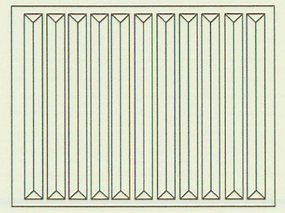

SIDE ELEVATION OF THE STEEL BA CONTAINER
SCALE 1:50@A1



AERIAL PHOTO OF THE CATERPILLAR SITE INDICATING THE PROPOSED SITE OF THE
TRAINING FACILITY

NOTES:
1. DO NOT SCALE FROM DRAWING.
2. ALL DIMENSIONS TO BE CHECKED ON SITE PRIOR TO COMMENCEMENT OF WORKS.
3. THIS DRAWING IS COPYRIGHT TO LEICESTERSHIRE FIRE AND RESCUE.
4. PERSONNEL SHOULD NOTE RELEVANT ITEMS REGARDING THE CONDITION OF THE EXISTING STRUCTURE CONTAINED WITHIN THE HEALTH & SAFETY FILE SHOULD THIS BE AVAILABLE

LEICESTERSHIRE FIRE and RESCUE SERVICE
PREVENTING PROTECTING RESPONDING

? | REVISIONS

LEICESTERSHIRE FIRE and RESCUE SERVICE

Estates Department
Leicestershire Fire and Rescue
Headquarters
Anstey Frith
Leicester Road
Glenfield
Leicester
LE3 8HD
TEL: 287241

PROJECT NUMBER
PROJECT TITLE: LIVE FIRE TRAINING UNIT

TITLE: PLANNING APPLICATION CATERPILLAR WORKS.

DRAWING No	REV	SCALE
CAT/P/09/100	A	STATED

DRAWN BY	DC	DATE	18/05/09
CHECKED BY		SIZE/PLOT	A3
ACAD FILE		UBRN	

RECEIVED
21 JAN 2009
DEVELOPMENT SERVICES