Any omission from the drawings is to be included in the estimate as if all were complete, and no additional cost will be allowed. Everything required to complete the works that may be reasonably inferred from the drawings/standard specification/job specification shall be included in the Contractor's price, whether specifically described or not.

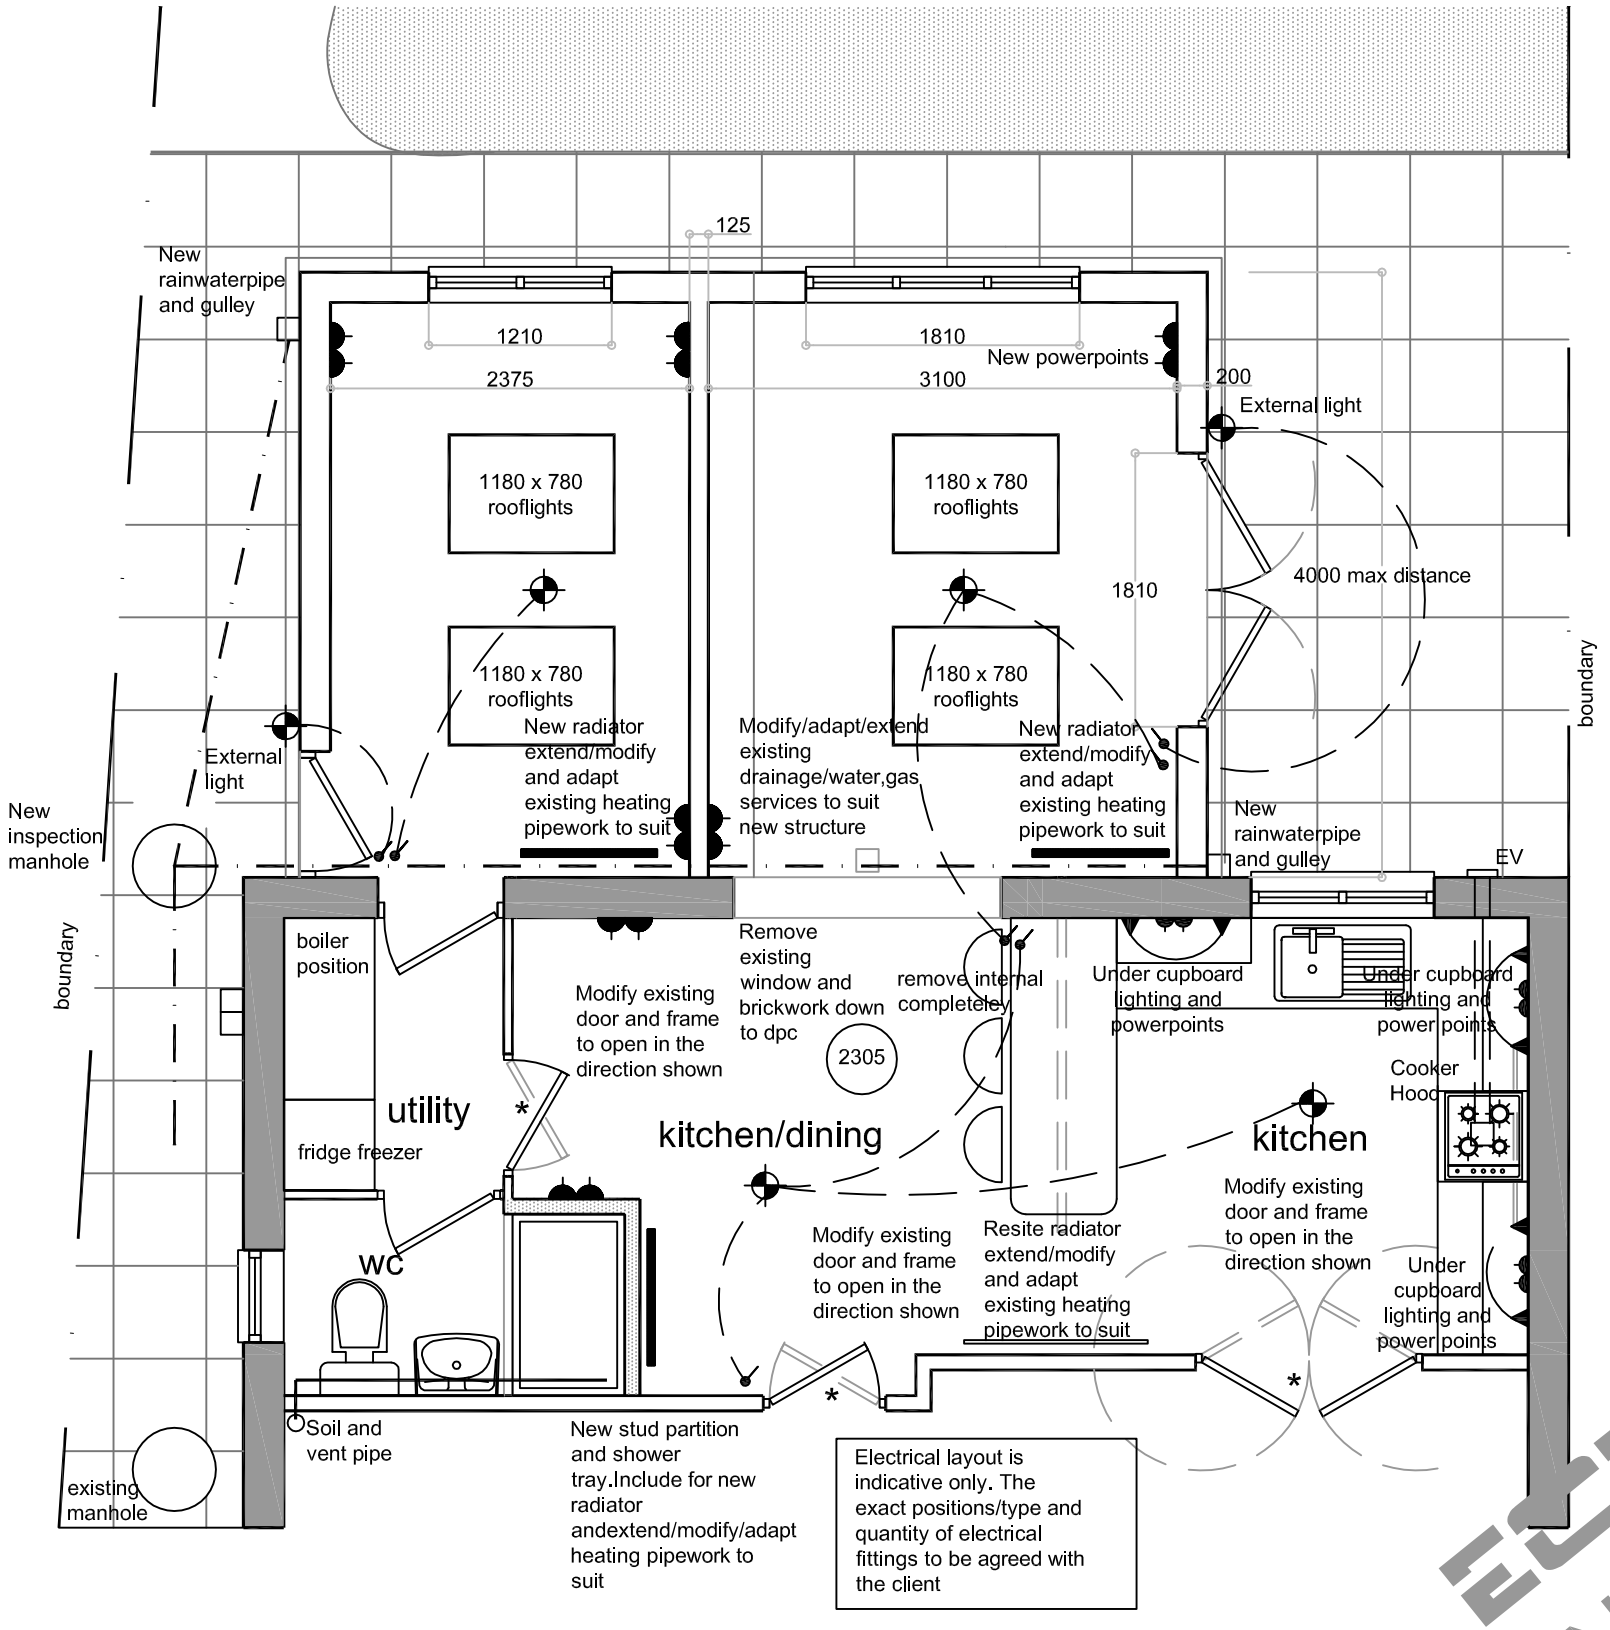

Chartered Architectural Technologists

www.eclipsedesignuk.net

0870 4604758

Main Office: Friar Gate Studios, Ford Street, Derby, DE1 1EE

ECLIPSE DESIGN LTD
NOT BUILDING REGULATION
APPROVED DRAWINGS

No	Revision/Issue	Date	
A	Services & notes added	24-11-08	vb

Drawing Status

Planning Drawing

Client
Mr Lamprell

Project
50 Gainsborough Avenue
Hinckley

Title
SIPs Extension
Proposed Plan

100015 A

03	Date 24/11/08	Scale 1:50 @ A3	Drawn vb	Checked vb

© Eclipse Design Ltd Copyright: Reproduction in whole or part by any means is prohibited without the prior written permission of Eclipse Design Ltd