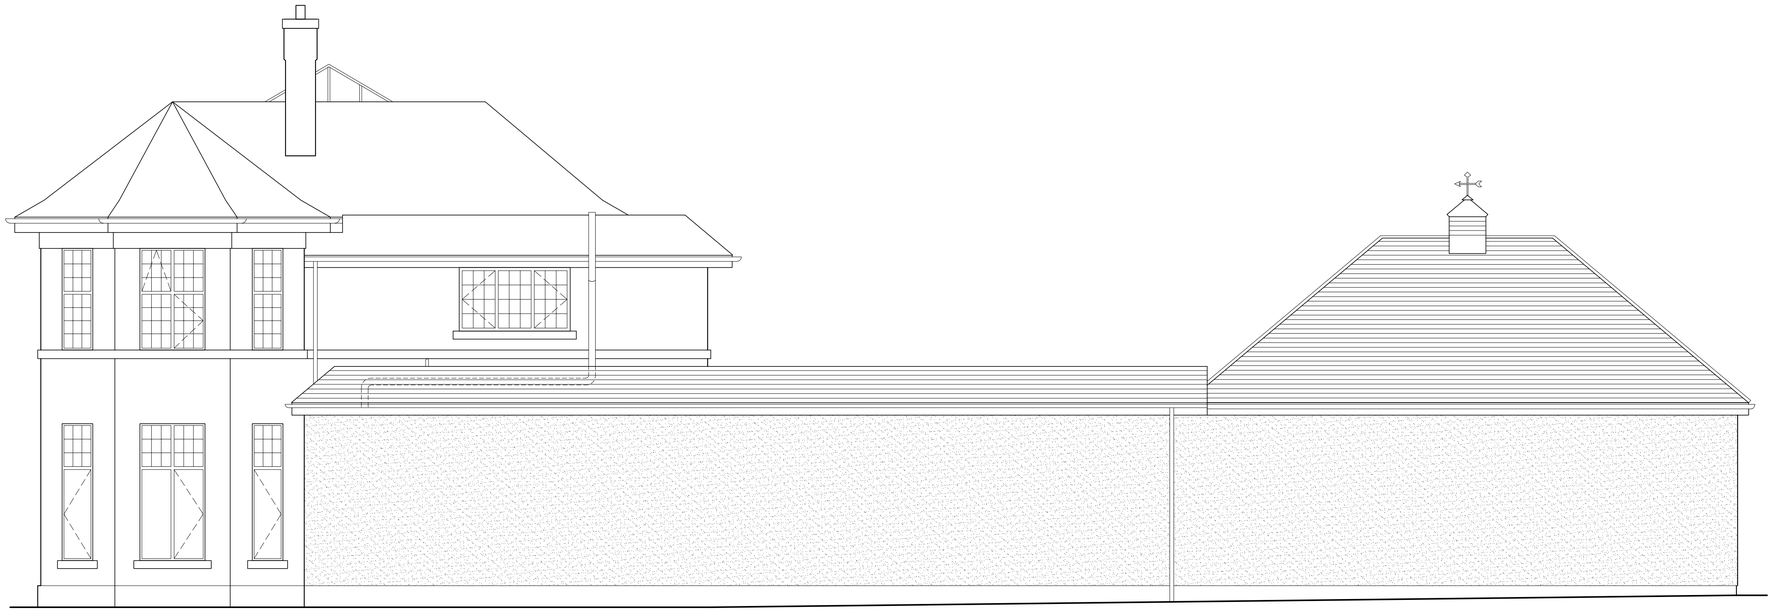

EAST ELEVATION

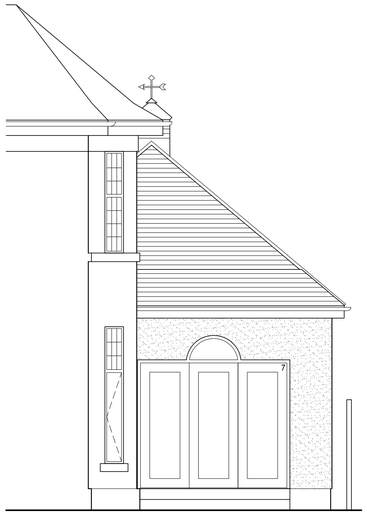

SOUTH ELEVATION




WEST ELEVATION



NORTH ELEVATION
Scale 1:50

# PROPSED ELEVATIONS

Scale 1:50 0 1 2 3 4 5m

CLIENT
Mr & Mrs Pallett

A1 Sheet

PROJECT
Claybrooke House
136 Shilton Road, Barwell
Leics., LE9 8BN

SINGLE STOREY SIDE EXTENSION
WITH GARAGE & ROOM IN ROOF

| scale | drawn | drawing no. |
|---|---|---|
| 1:50 | JPP | 2 |
| job no. | date | rev. |
| 2 | January 2009 | A |

Tel (01455) 848464