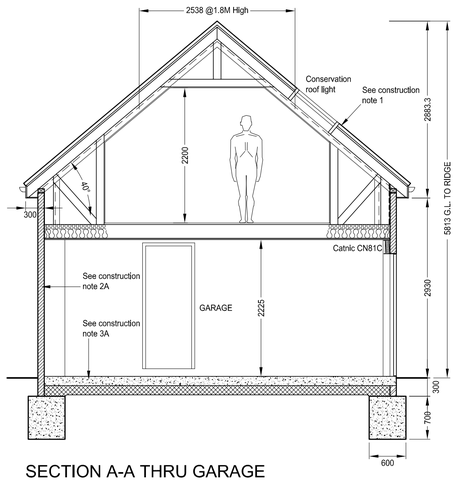

SECTION A-A THRU GARAGE

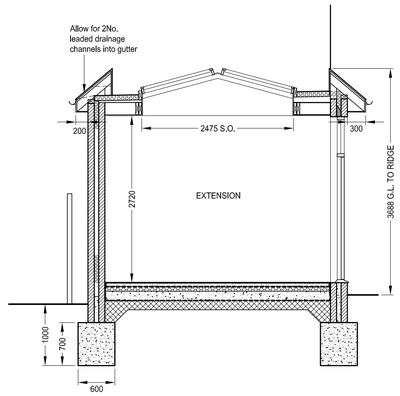

SECTION B-B
Scale 1:50

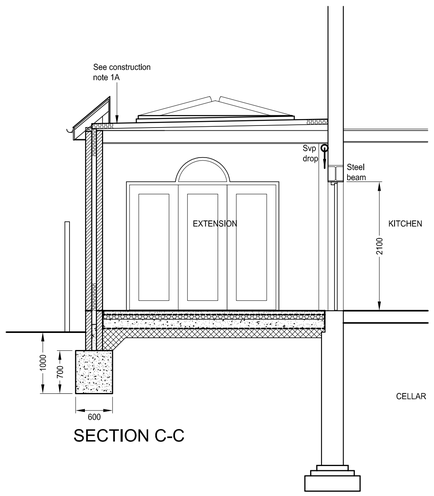

SECTION C-C

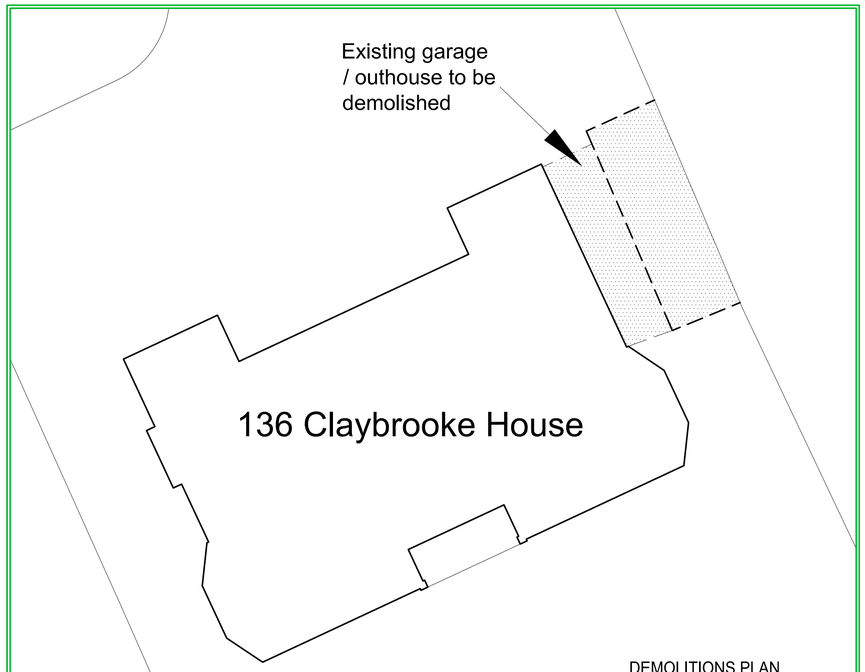

DEMOLITIONS PLAN
Scale 1:100

EXISTING



NORTH ELEVATION - Scale 1:50



WEST ELEVATION - Scale 1:50



EAST ELEVATION - Scale 1:50

0 1 2 3 4 5m
Scale 1:50

Revisions
.

CLIENT
Mr & Mrs Pallett

A1 Sheet

PROJECT
Claybrooke House
136 Shilton Road, Barwell
Leics., LE9 8BN

SINGLE STOREY SIDE EXTENSION
WITH GARAGE & ROOM IN ROOF

scale	drawn	drawing no.
1:50, 1:100	JPP	3
job no.	date	rev.
2	January 2009	A

Tel (01455) 848464