


EXISTING BLOCK PLAN

A 13/11/08 Ward Close added

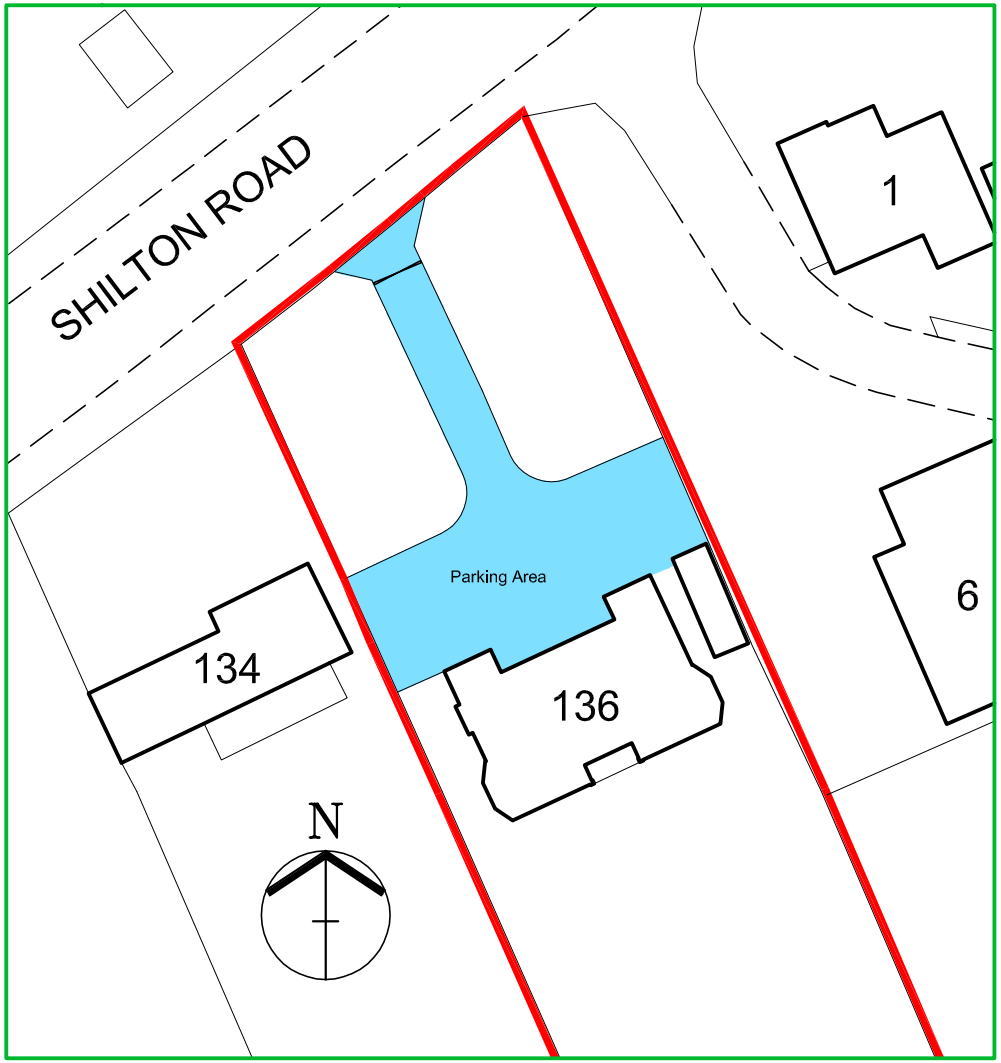


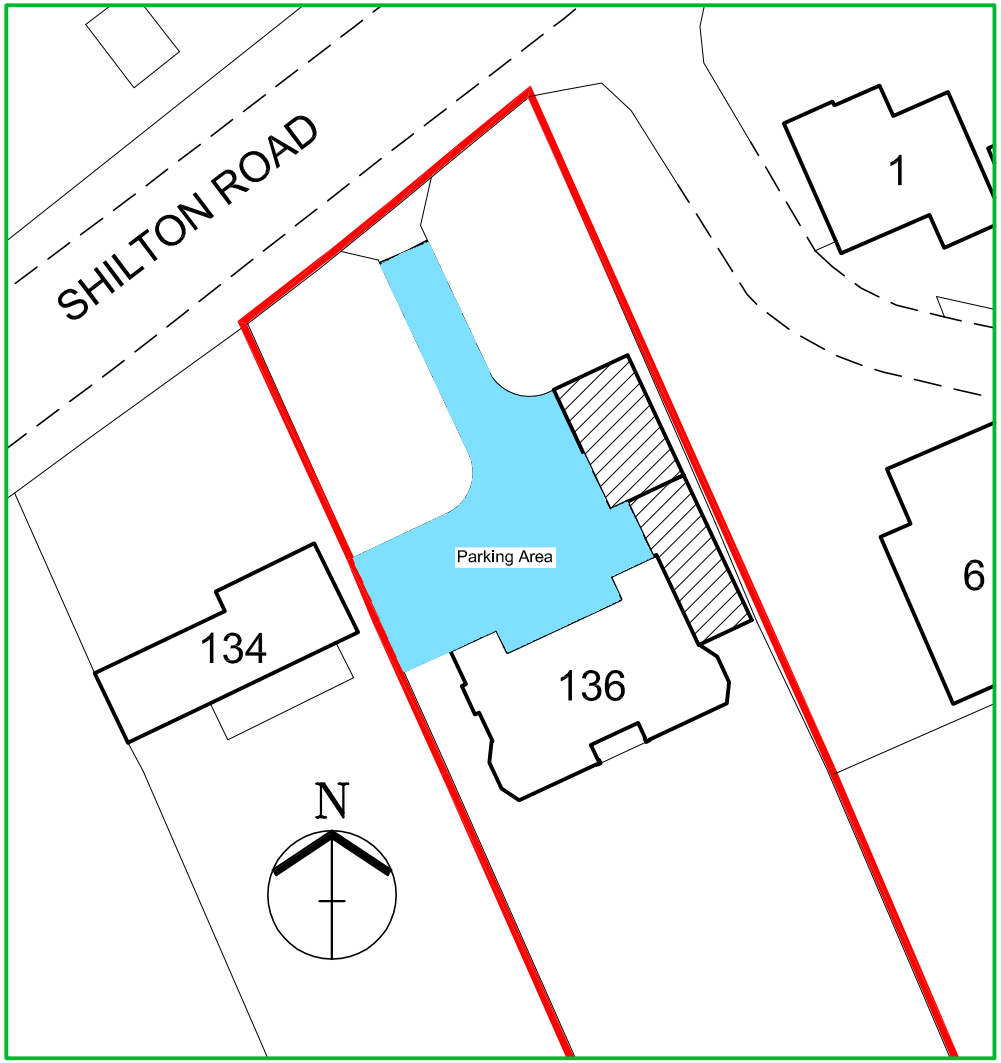


PROPOSED BLOCK PLAN

| | |
|---|---|
| CLIENT | Mr & Mrs Pallett |
| PROJECT | Claybrooke House<br>136 Shilton Road, Barwell<br>BLOCK PLANS |
| A4 Sheet | |

| | | |
|---|---|---|
| scale 1:500 | drawn JPP | drawing no. 5 |
| job no. 2 | date January 2009 | rev. A |

Tel (01455) 848464