


**Please Note:**

*This drawing may be printed and scaled FOR PLANNING PURPOSES.*


*All dimensions to be CHECKED ON SITE and any DISCREPANCY reported to Perfect Planning.*

*The site boundary shown is the best assumed from available data and does NOT represent legal ownership.*

*All dimensions in mm unless otherwise stated.*

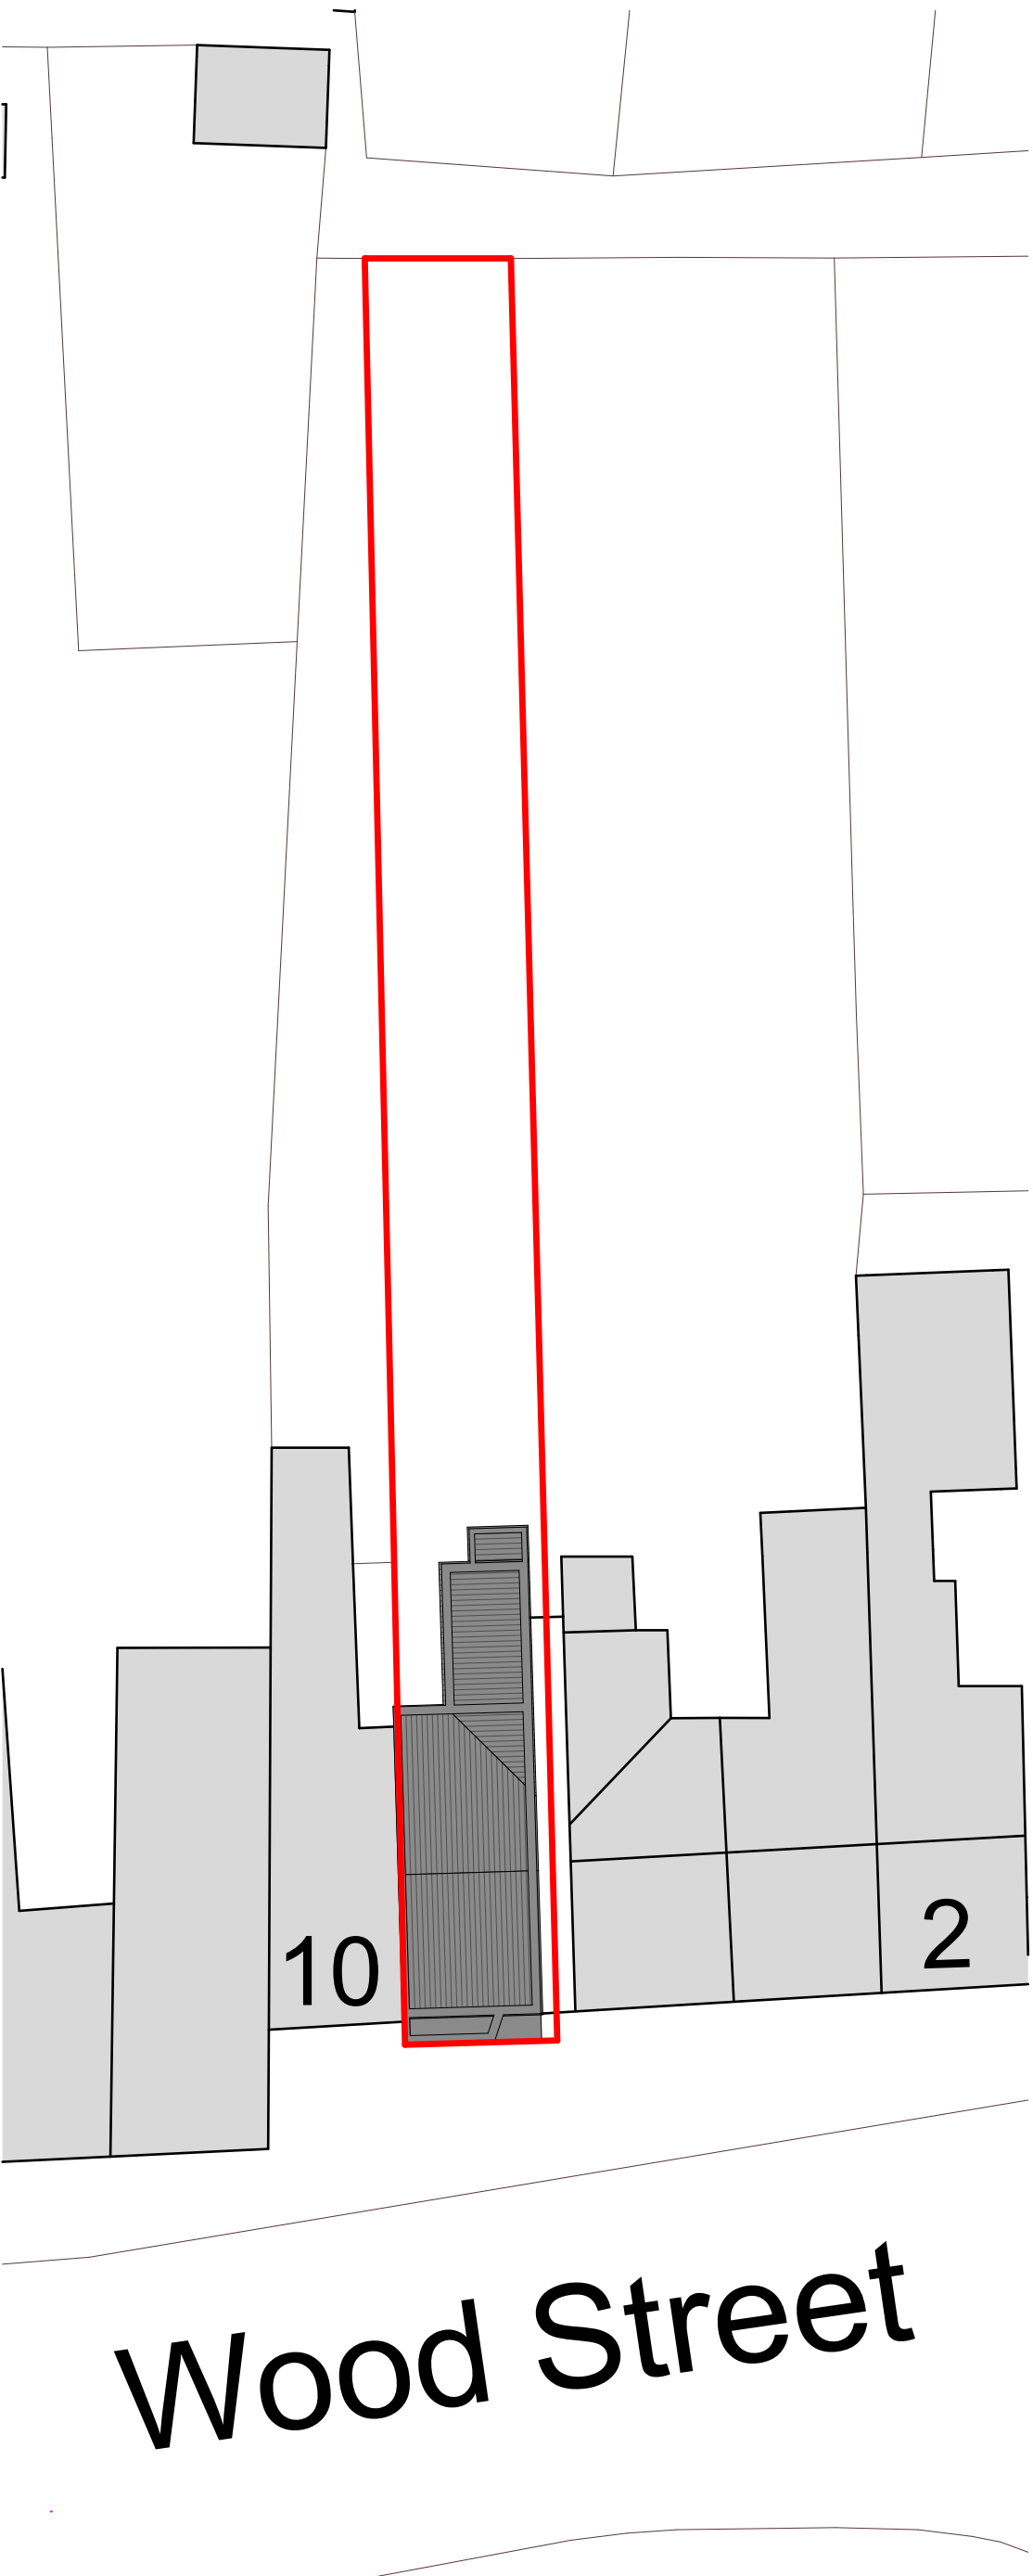

Block Plan 1:200@A2

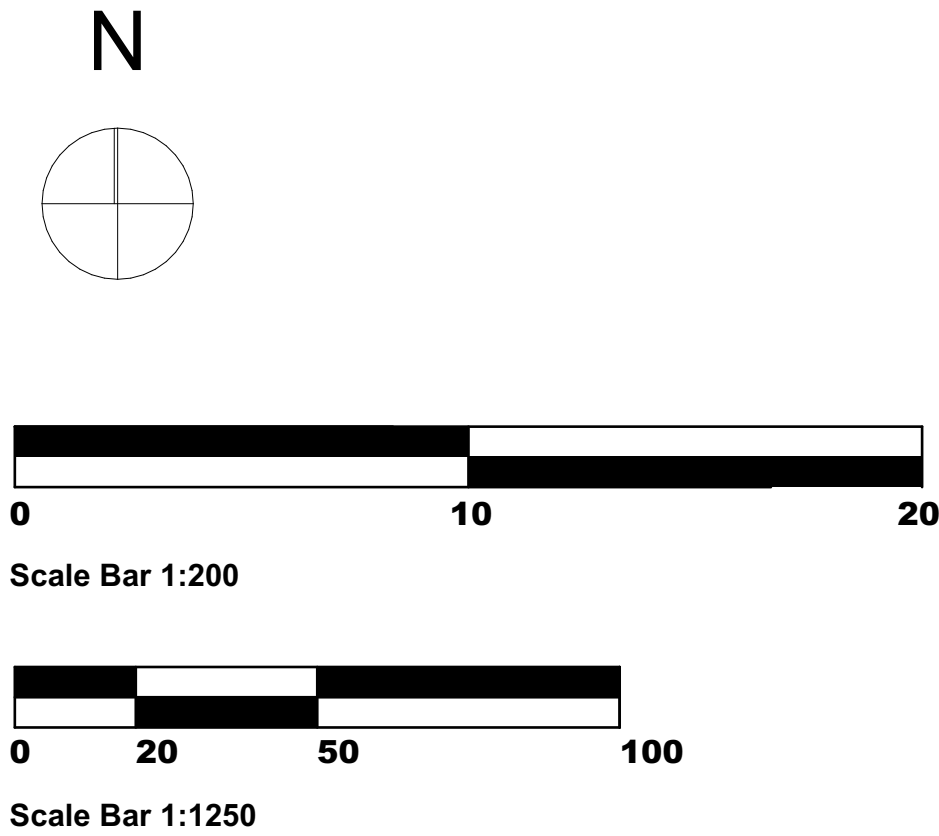

Revisions.



Perfect Planning  
Architectural & Construction  
Services Limited

e: [info@perfect-planning.co.uk](mailto:info@perfect-planning.co.uk)  
t: 01455 272943  
t: +44 (0) 7904 224864  
t: +44 (0) 7912 413144  
w: [www.perfect-planning.co.uk](http://www.perfect-planning.co.uk)

Project:  
8 Wood Street  
Earl Shilton  
Leicester  
LE9 7ND

Client:  
Mr James Clarke

Drawing Title:  
**Block and Location Plan**

|                                   |                        |
|-----------------------------------|------------------------|
| Drawing by:<br>AL /<br>SK/ WJ/ EB | Checked by:<br>AL/ AC  |
| Date:<br>12/08/2024               | Scale:<br>As shown @A2 |
| Drawing Number:<br>817/03         | Revision:              |